



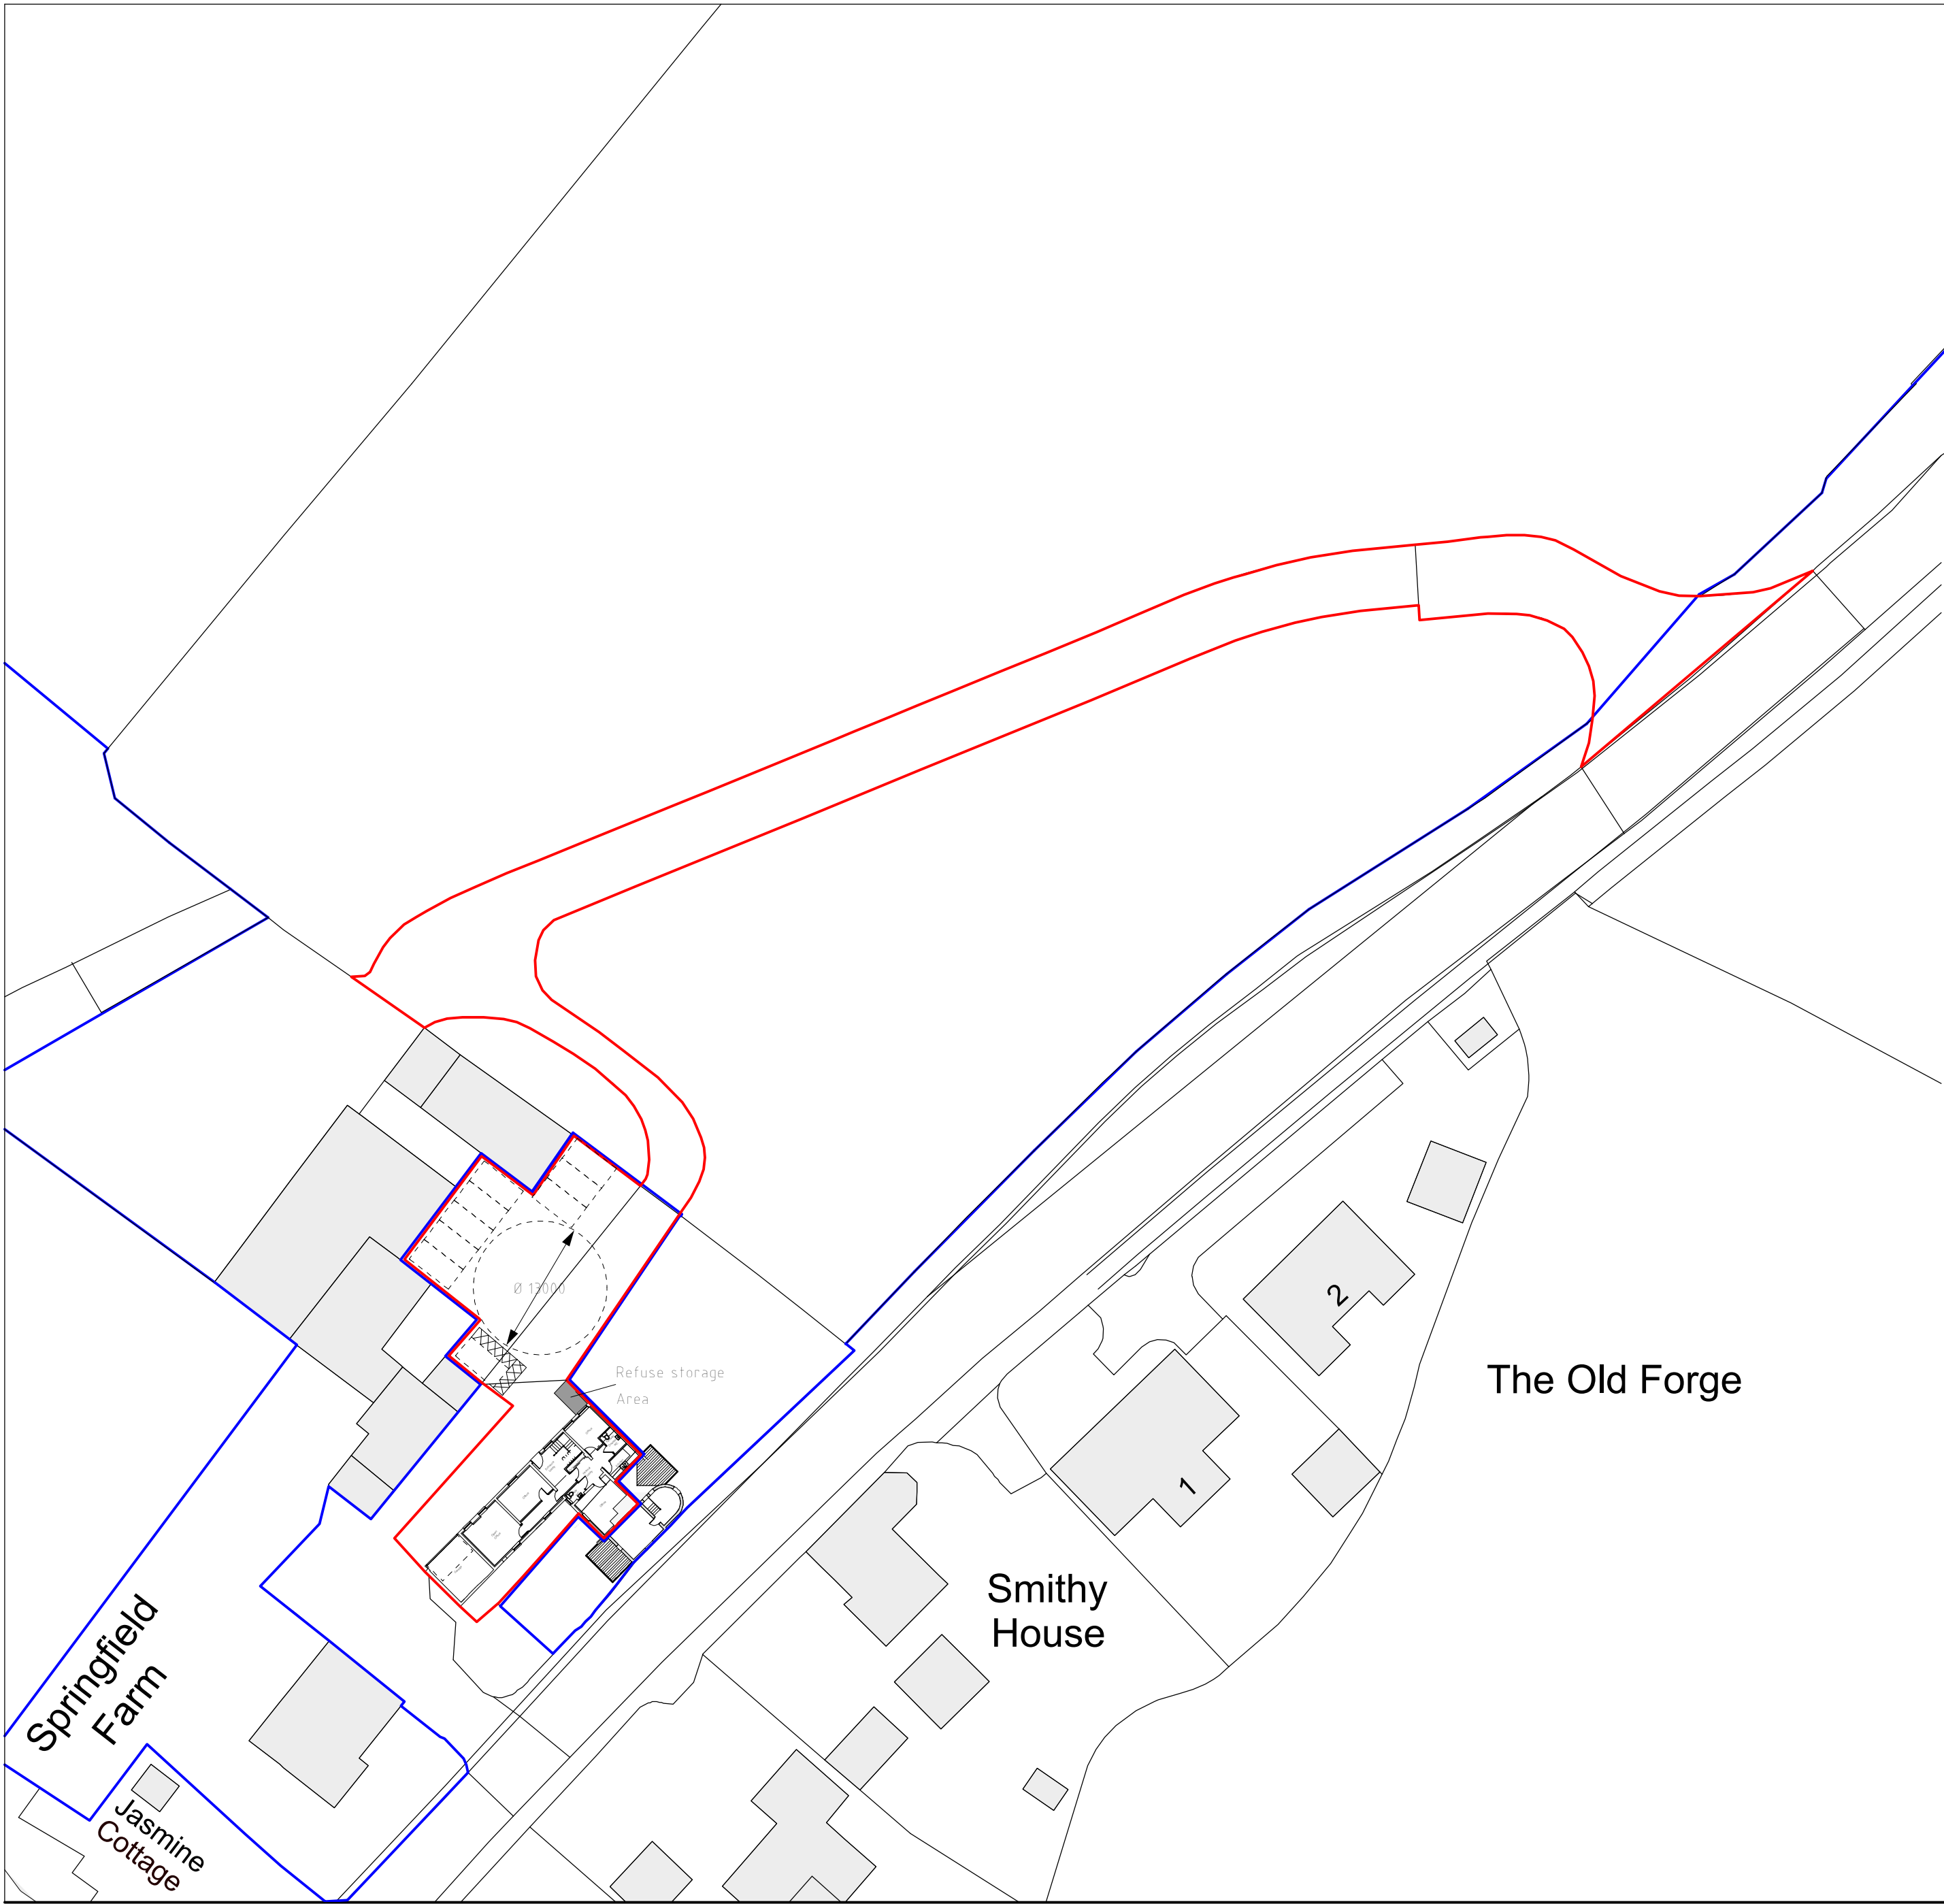

Site Plan 1:500

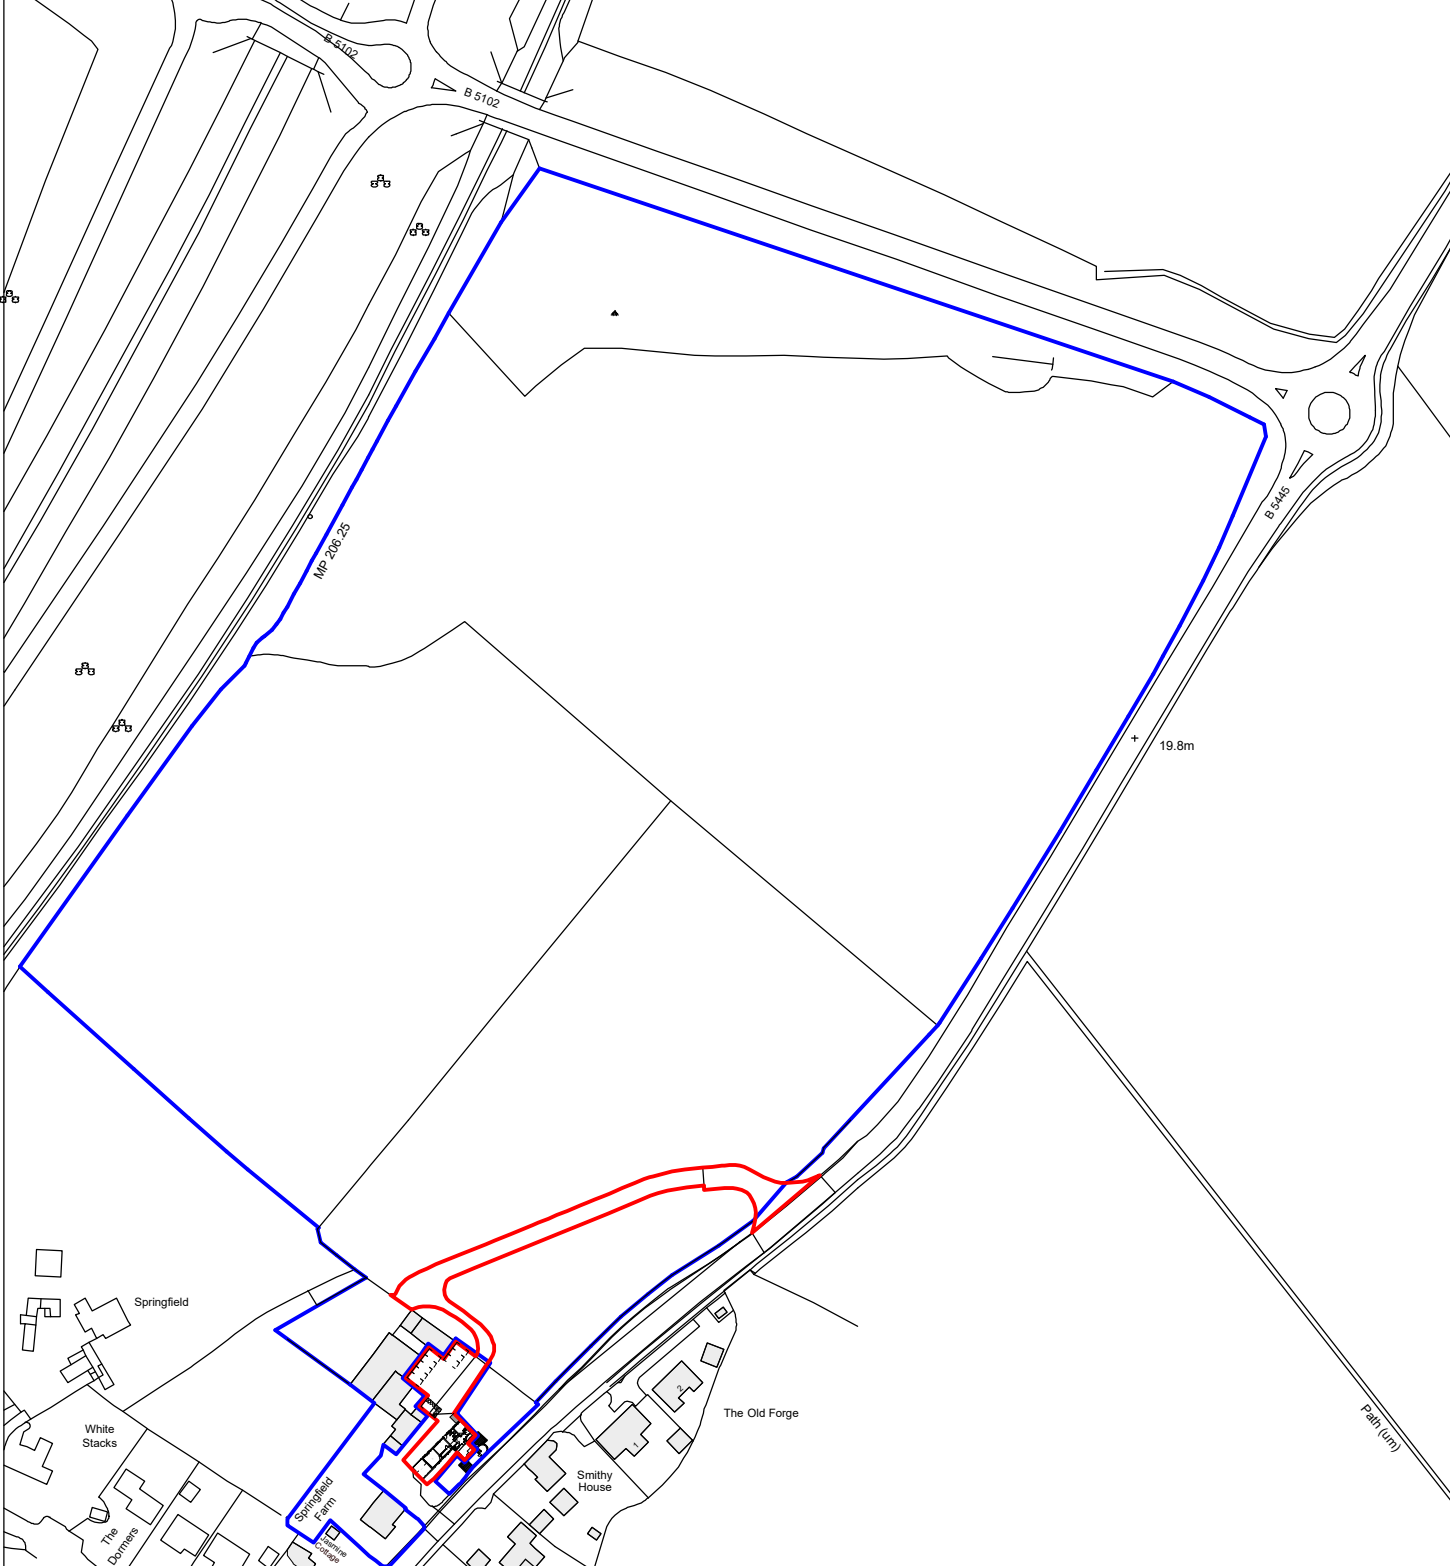

Location Plan 1:2500


A	08/22	Planning Amends	D.J.E.
Rev	Date	Detail	Initial

Project:
Replacement of flat roof
structures at
Springfield Farm, Marford Hill,
Marford, Wrexham

Title: Planning:Site & Location Plan	Scale: (A2) 1:500 & 1:2500
--	----------------------------------

Drawn By: A.Valentine	Date: July 2021
--------------------------	--------------------

Drawing No: JLC165/004	Sheet: 1 of 1
---------------------------	------------------

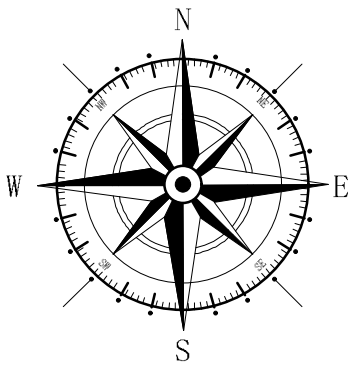

Key
Surrounding Buildings
Application Site
Land owned by applicant

blueprint
architectural services

Office 3K4,
Redwither Business Tower,
Wrexham. LL13 9XT
Tel: 01978 356500
www.blueprintarchitectural.com
© copyright all rights reserved