



Side Elevation




Front Elevation




Rear Elevation




Side Elevation

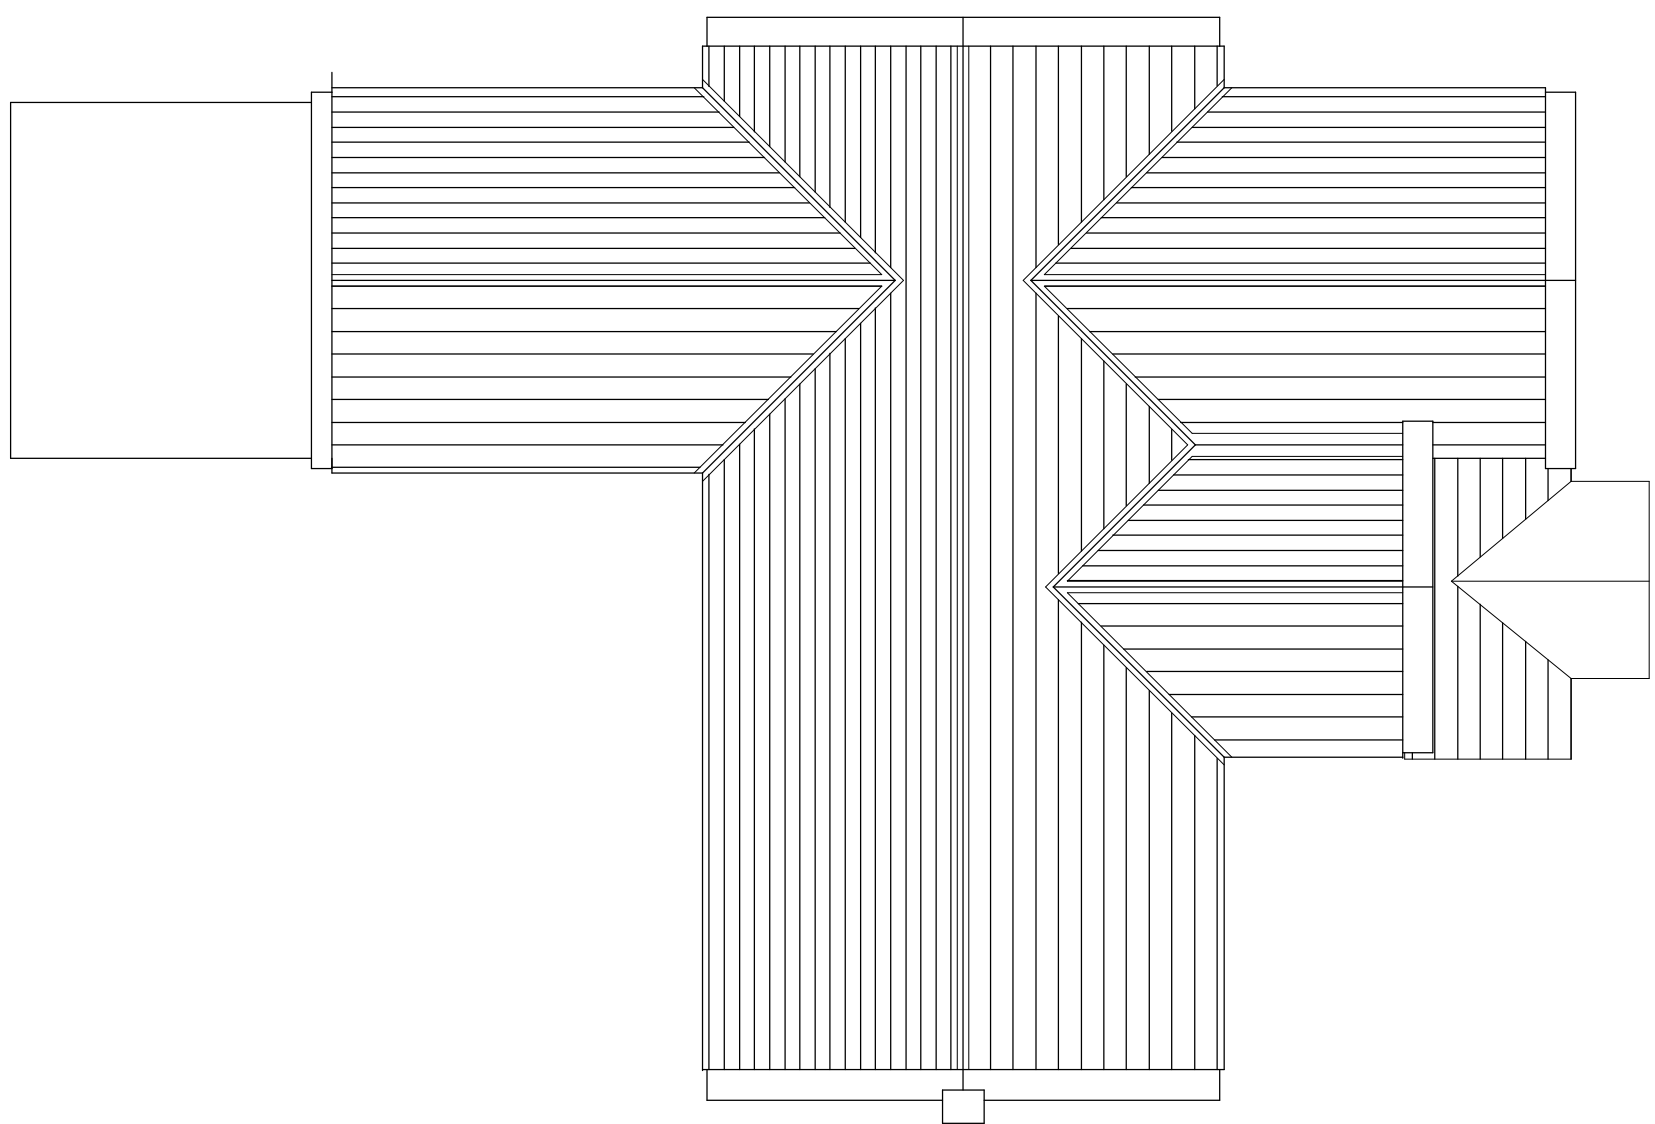

Roof Plan

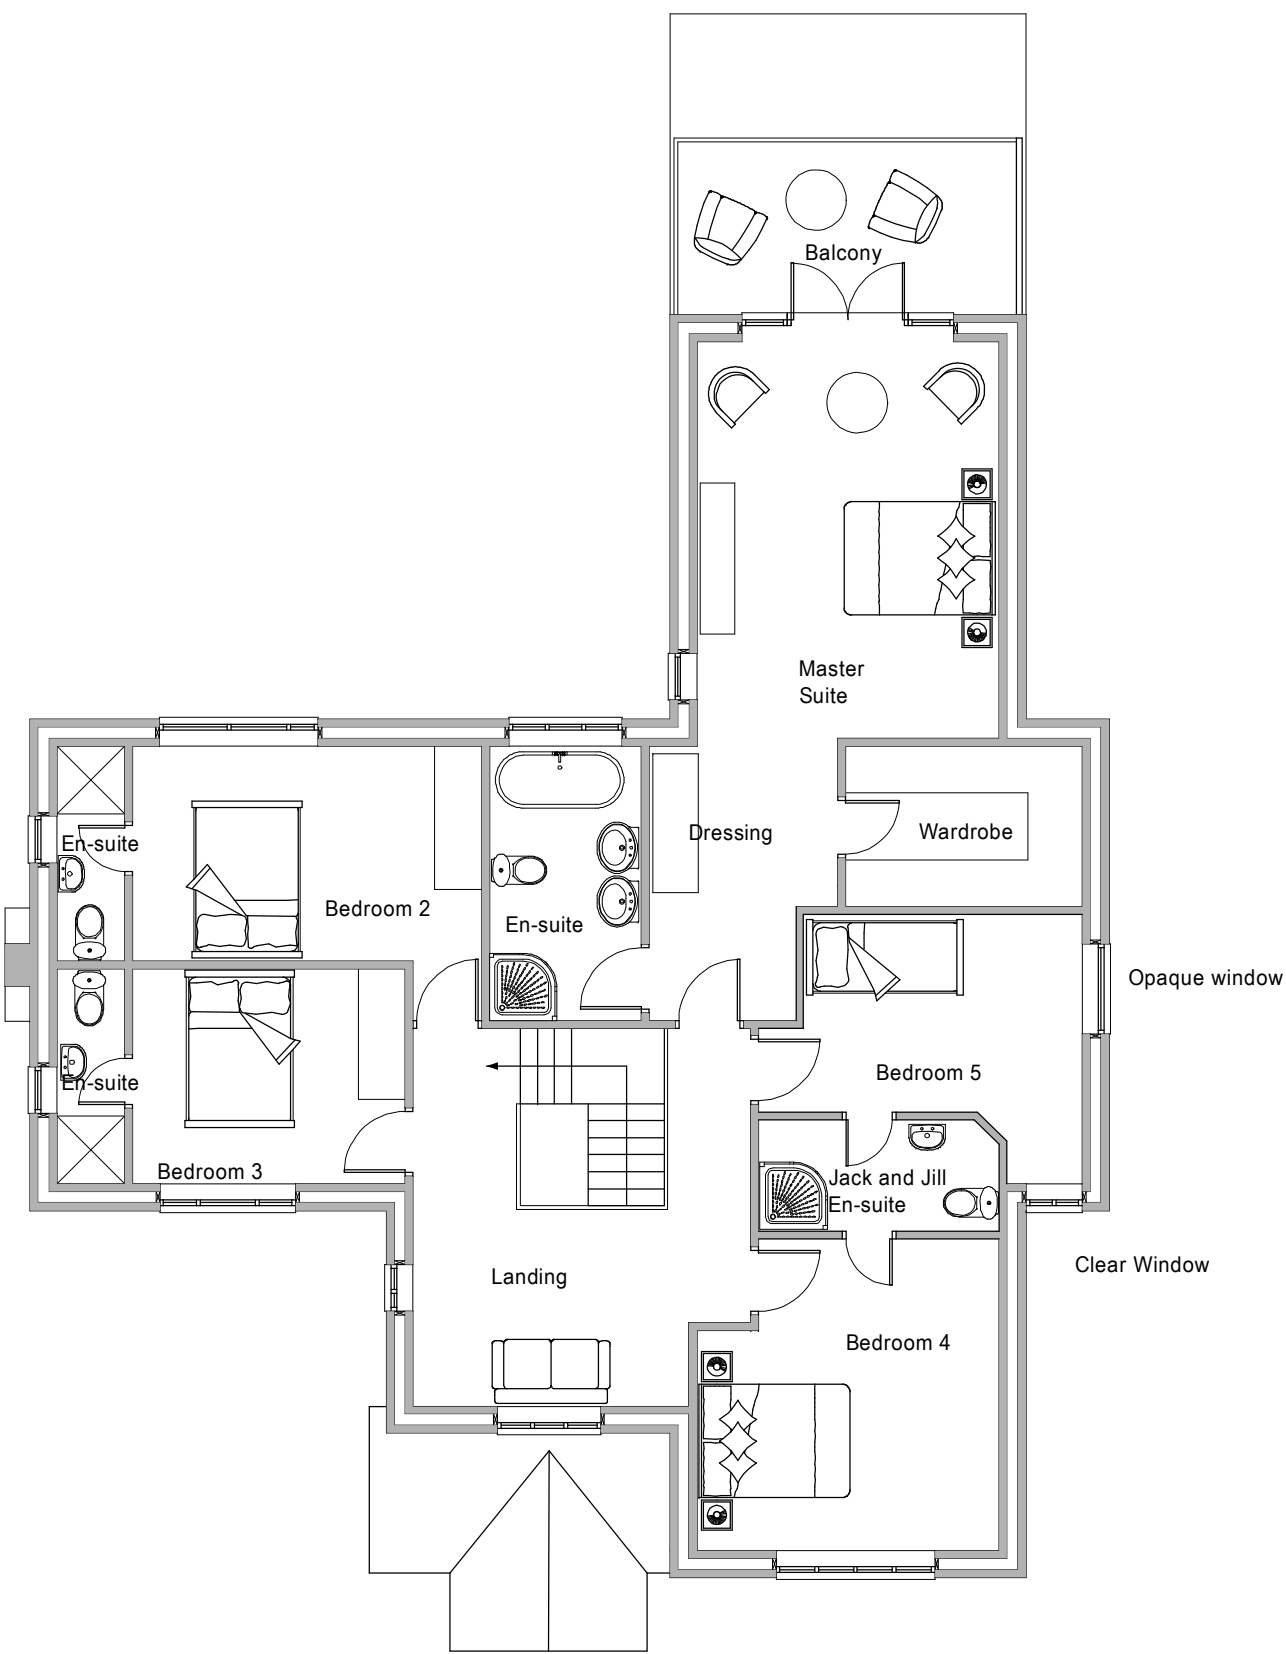

Ground Floor Plan

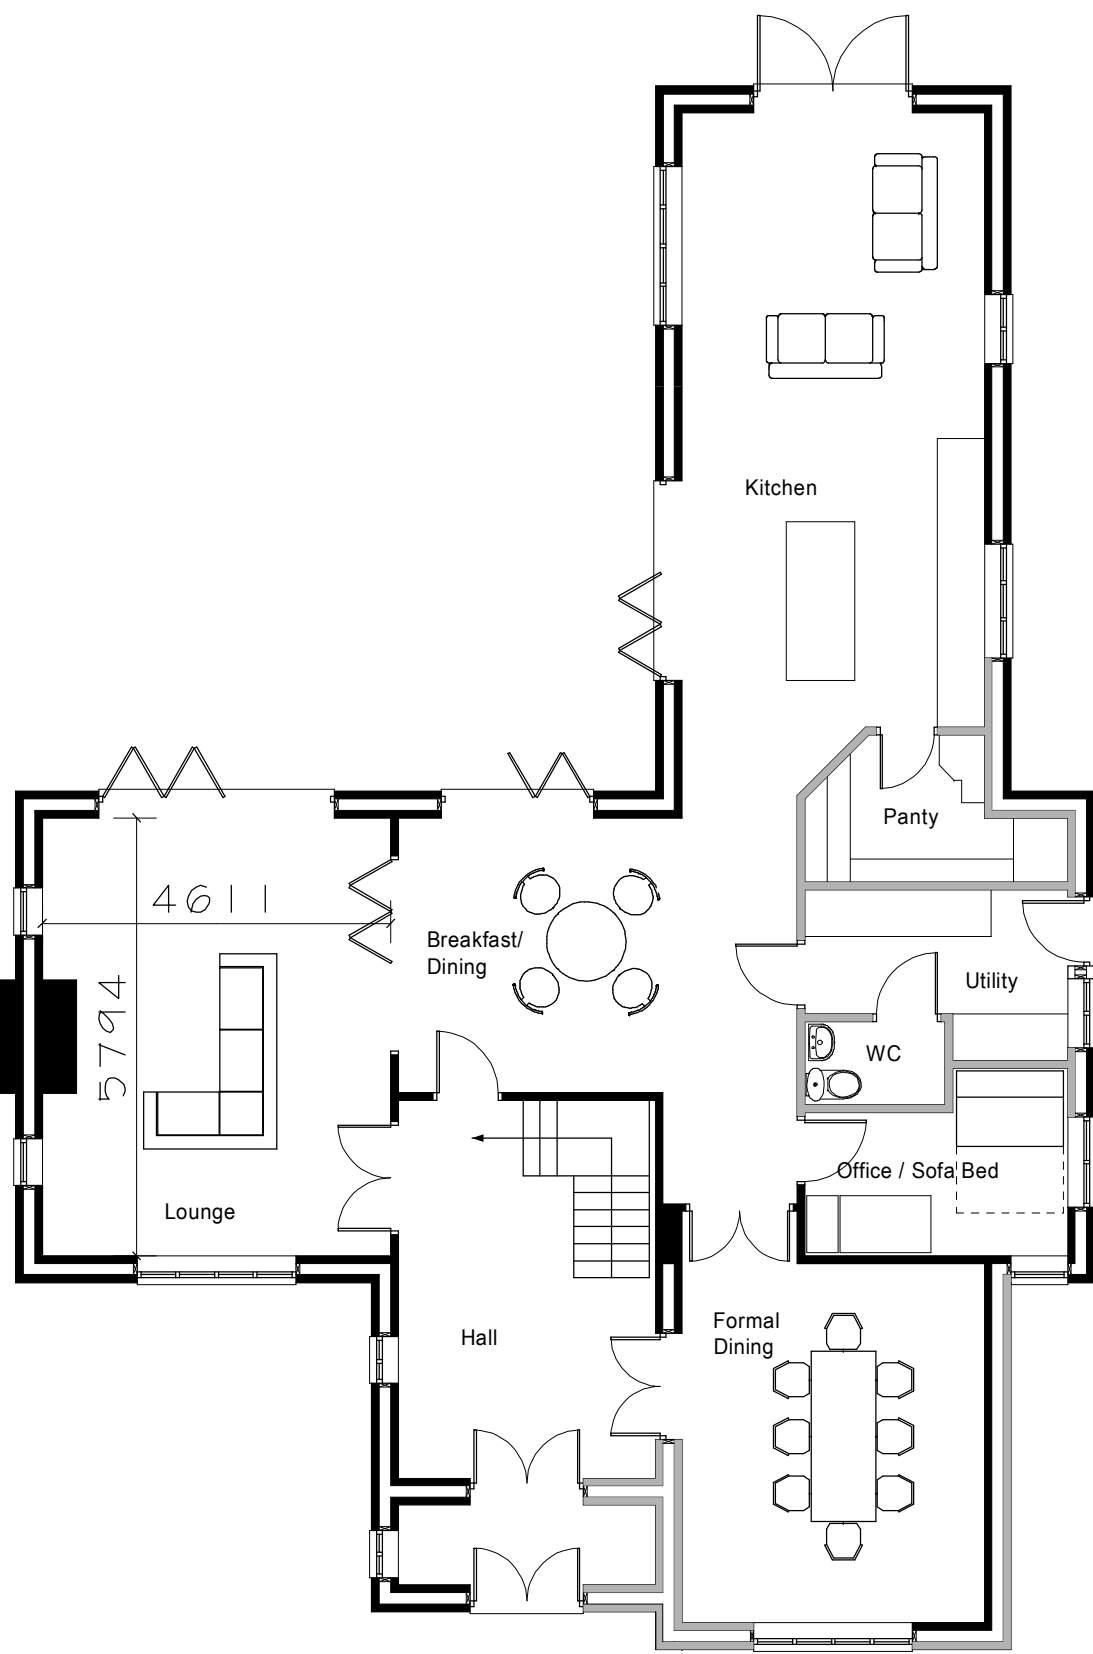

First Floor Plan

Project Architecture  
Architecture & Planning  
P.O. Box 282  
Tarpotley  
CW6 0WZ  
info@projectarchitecture.co.uk  
Tel: 01244 566256

Client  
Mrs Robson-Catling

Dwg Title  
Proposed New  
Dwelling

Project  
The Old Croft  
(Formerly The Long Croft)  
Green Street  
Holt

Drawn  
by PJC  
Scale  
1:100 @ A1  
Date  
12-07-2022

Drawing  
Number  
680 P 05  
Revision  
—