



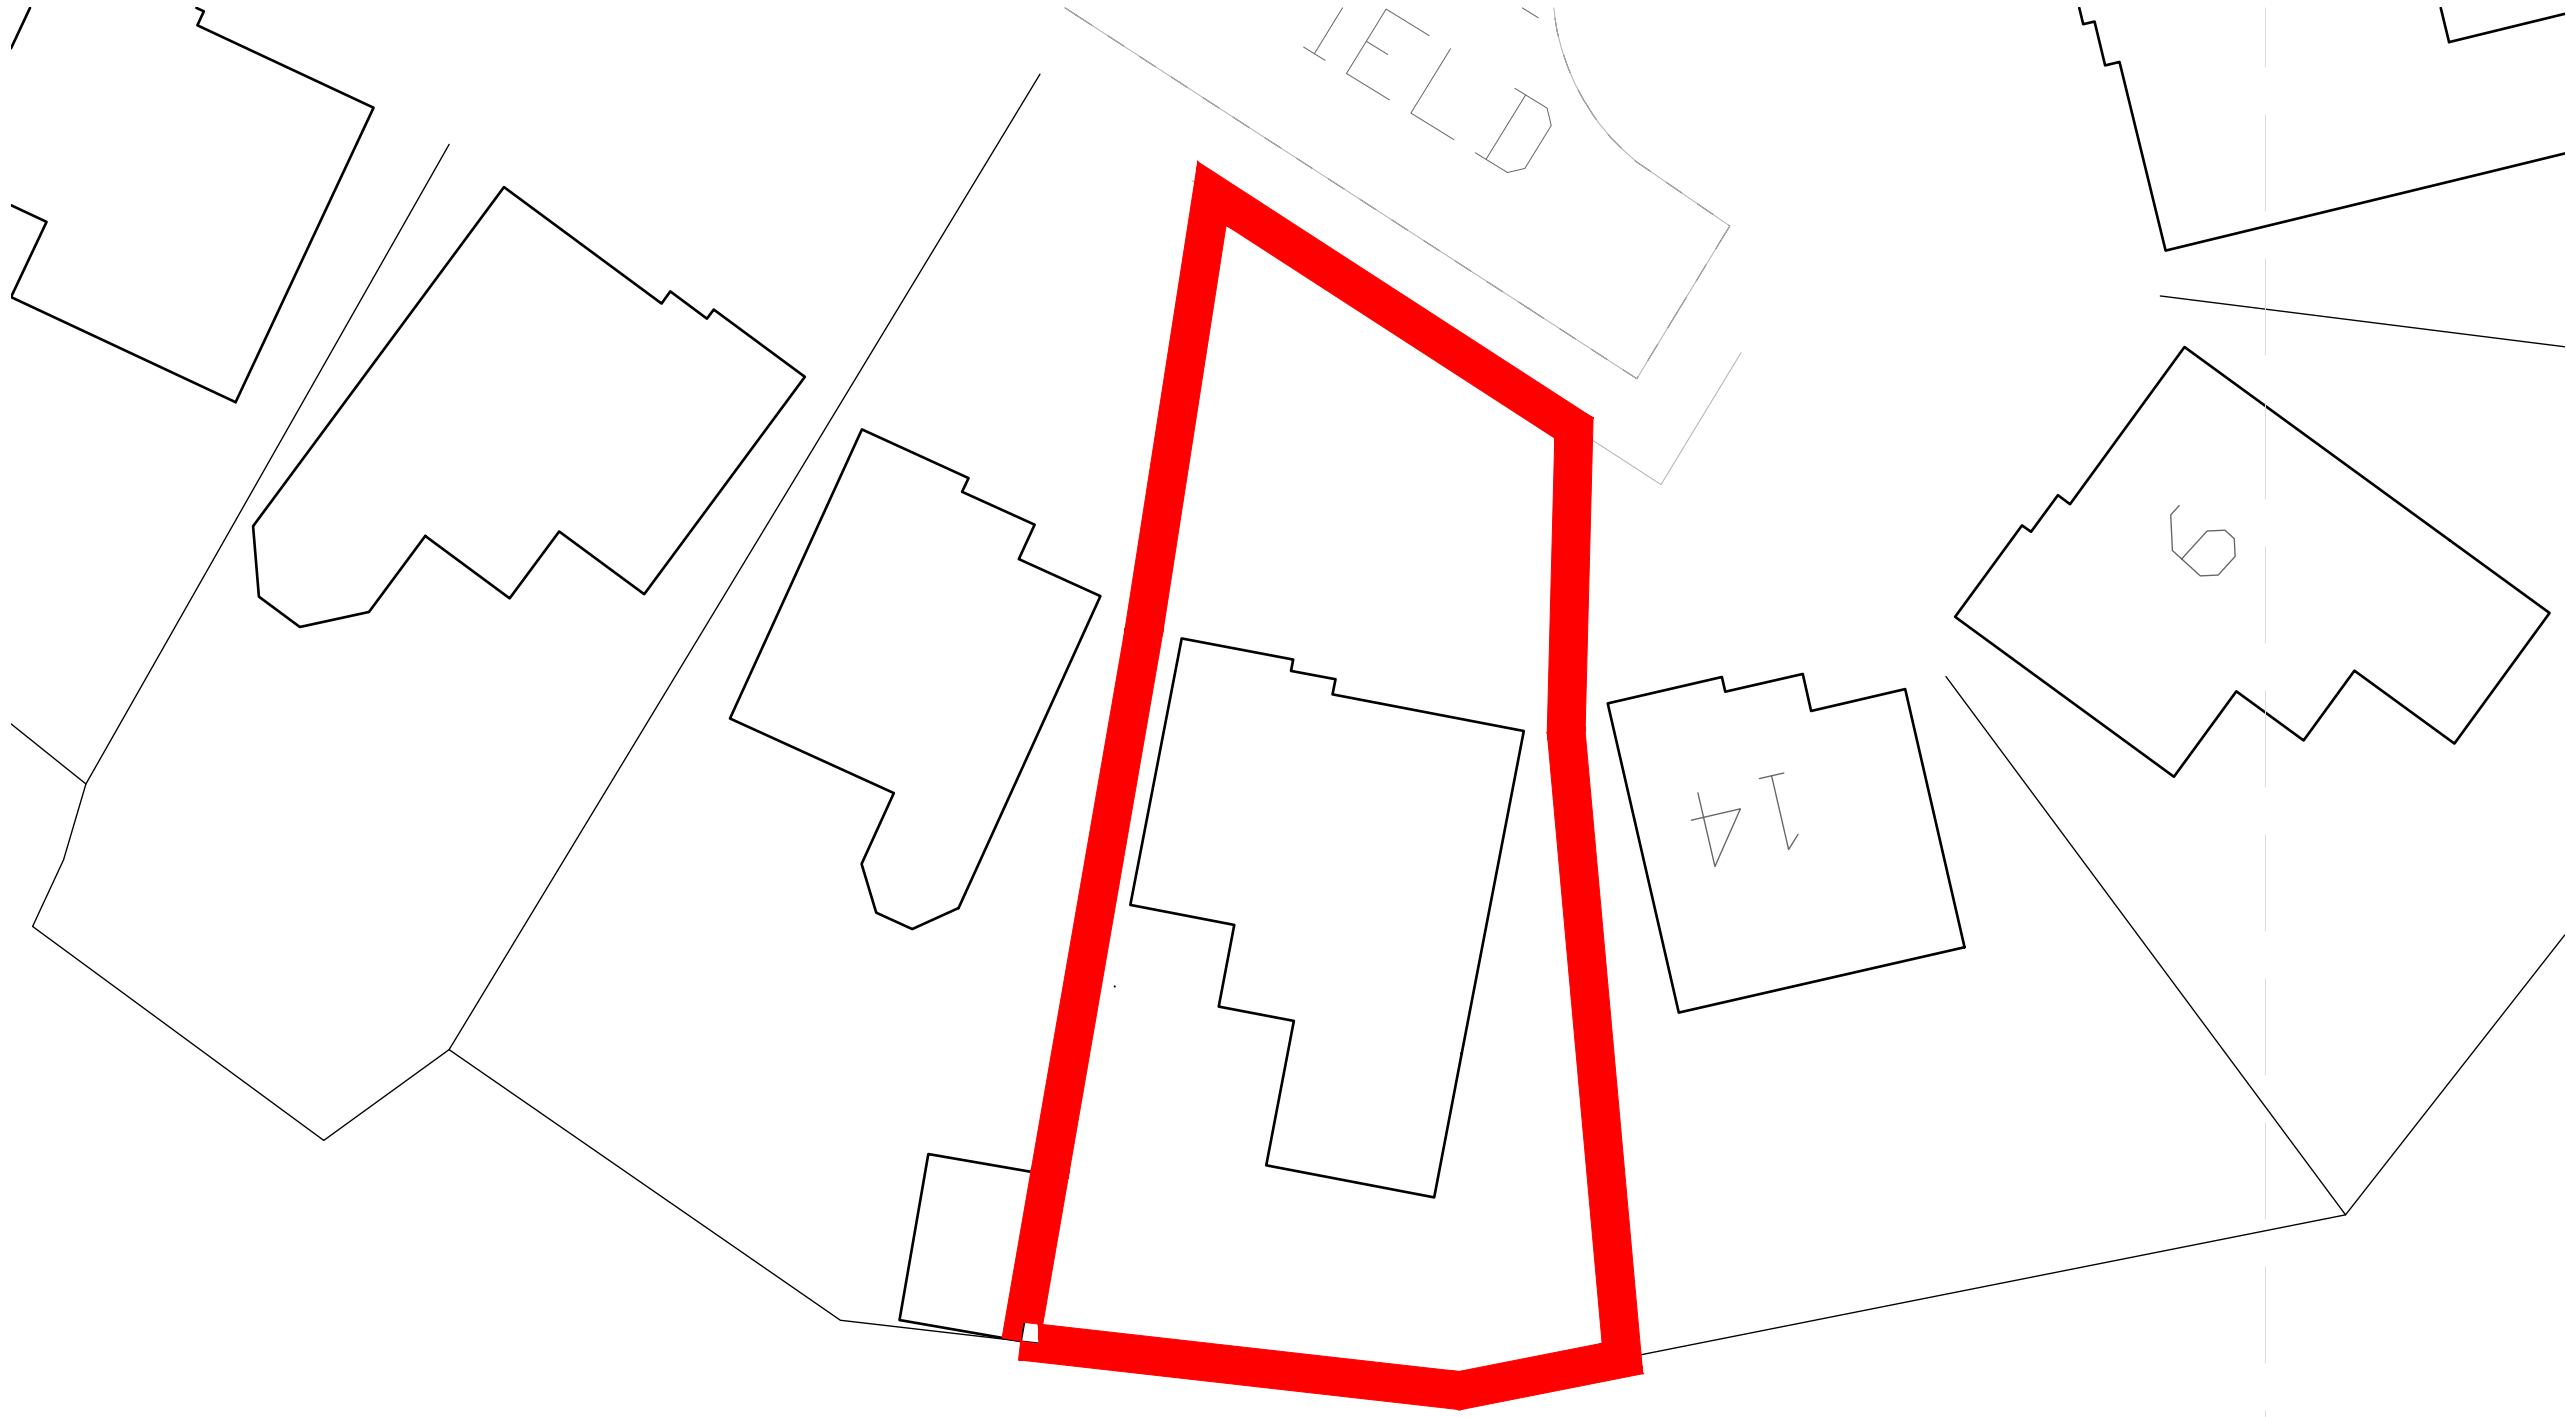

Existing Site plan 1:200

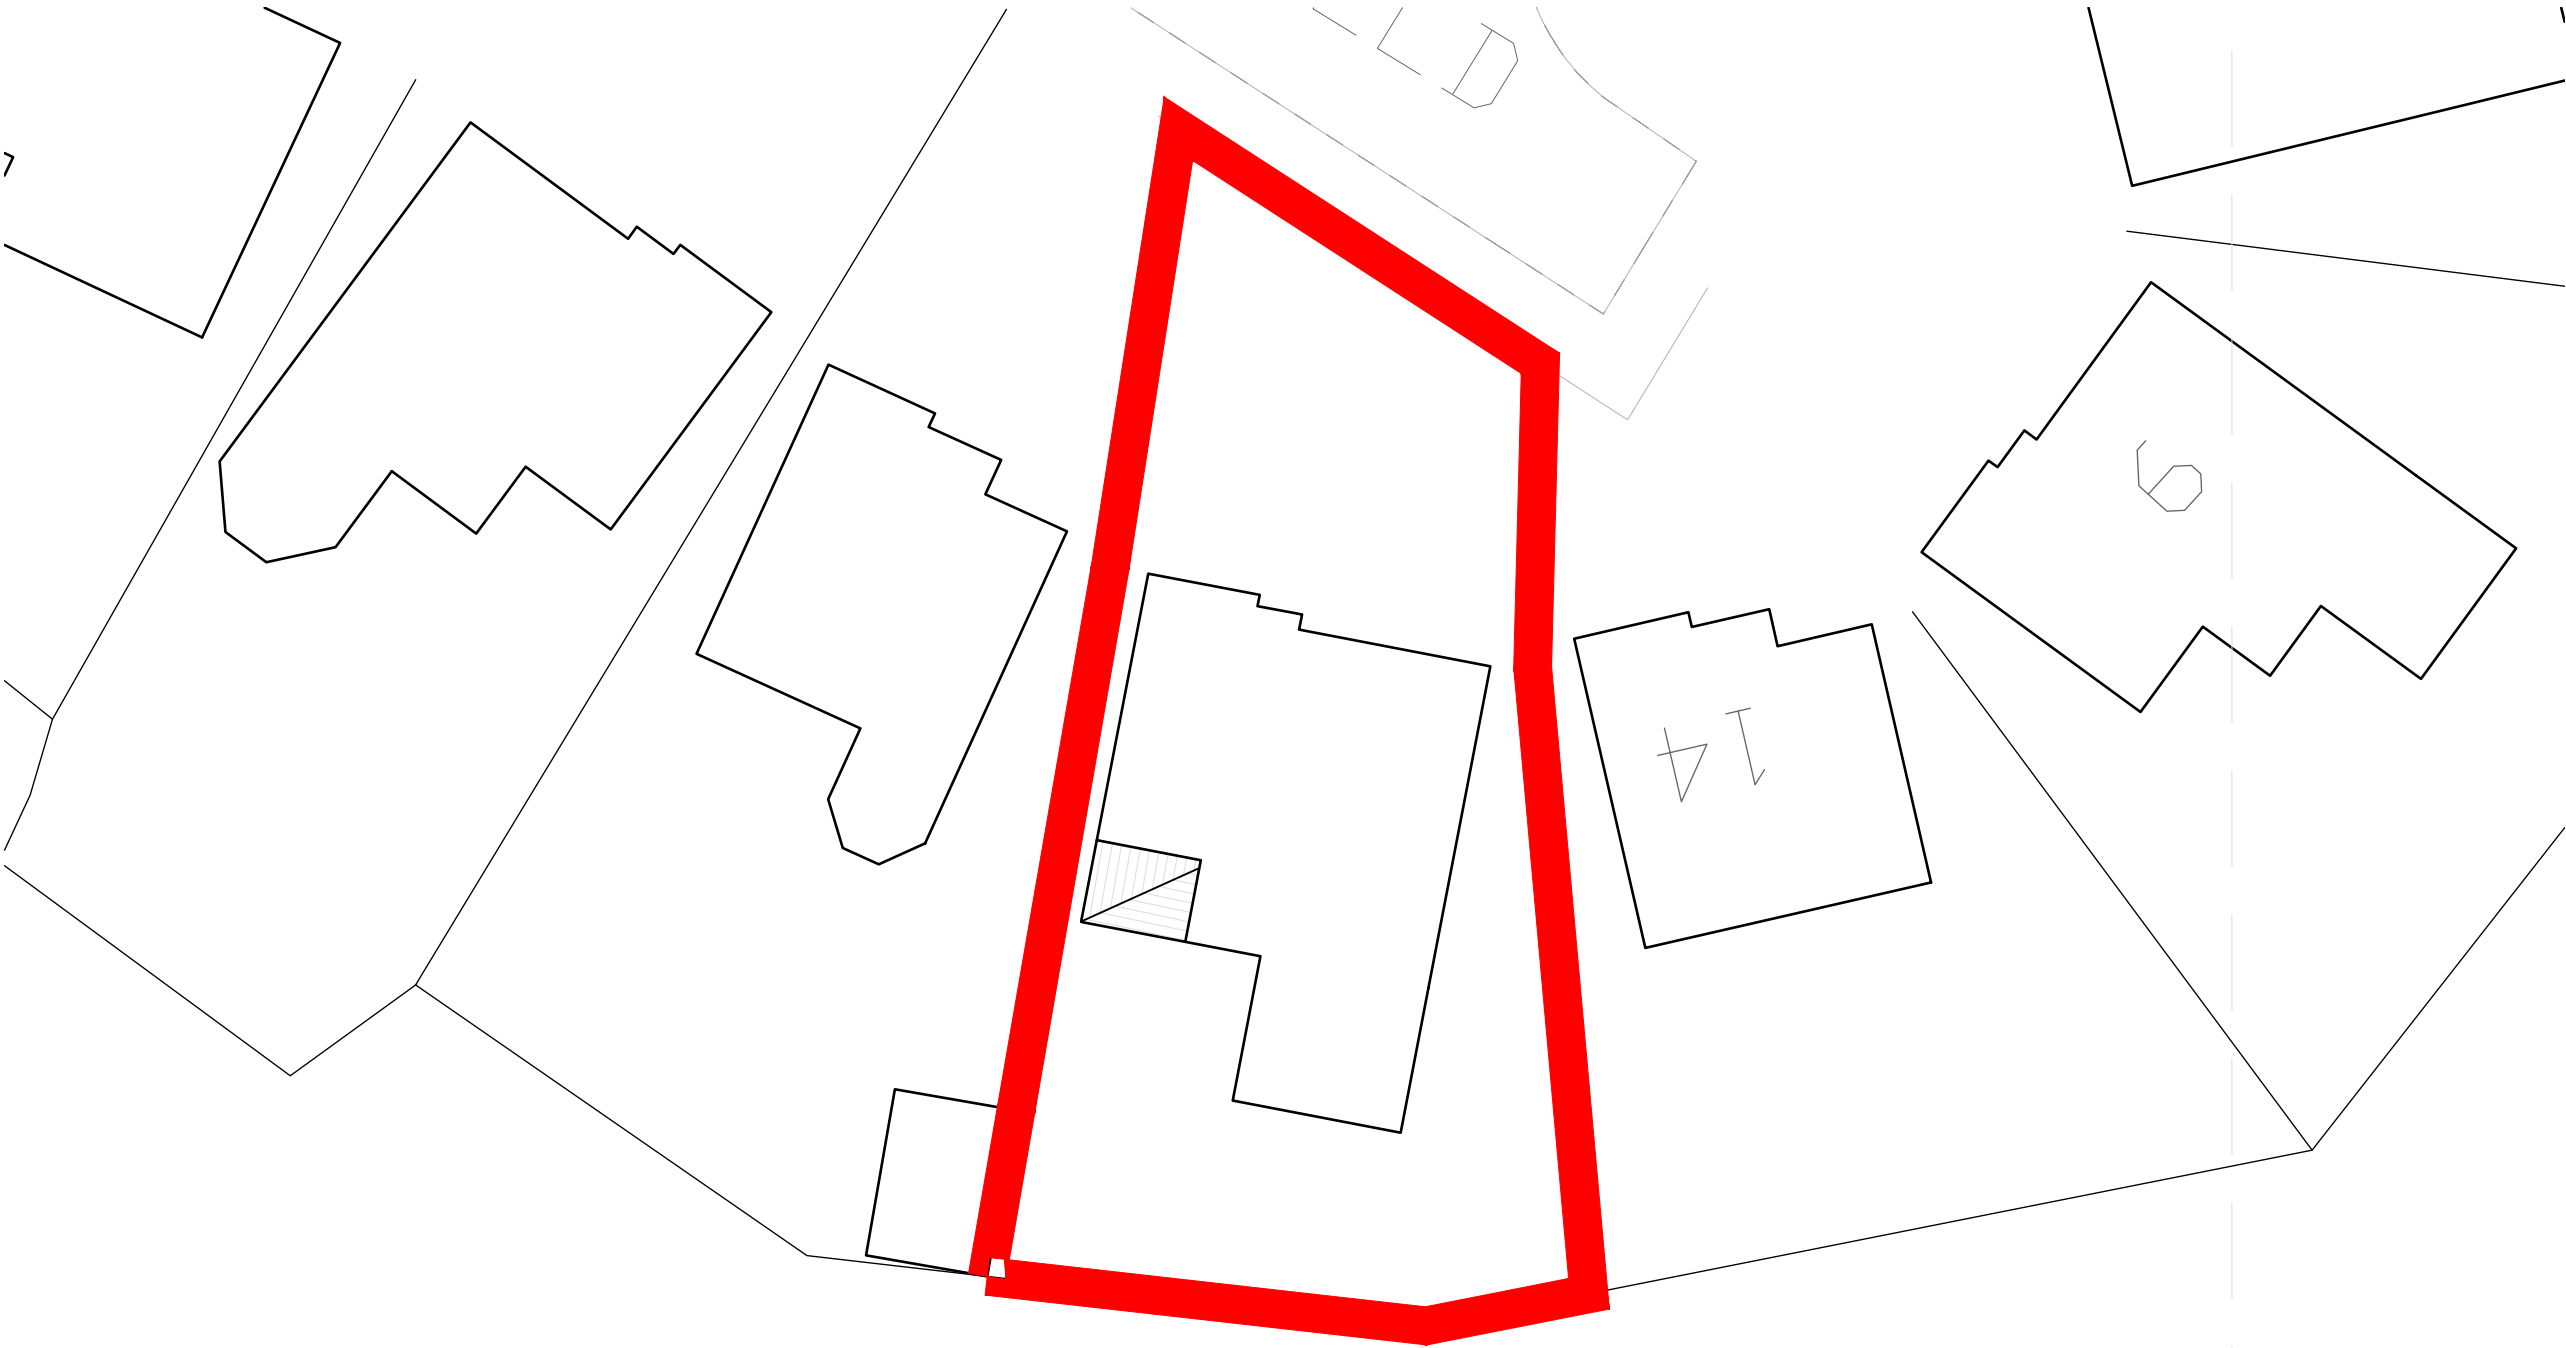

Proposed Site plan 1:200




Site location plan 1:1250

Legend

- Site boundary
- Other land in ownership



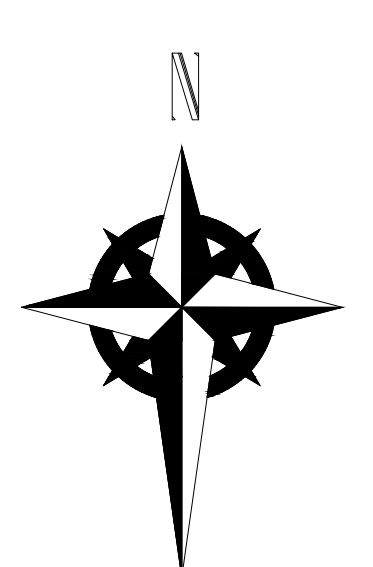

HDS ARCHITECTURAL SERVICES
HDS Architectural Services, The Foundry,
15 Yorke Street, Wrexham
LL13 8LW
Tel: (01978) 345250
www.hdsarchitectural.co.uk

Project; 12 Sedgefield Close, Llwyn Onn Park, Wrexham, LL13 0PZ	
Title; Site location plan	Scale (A3); 1:200/1250
Dwg No; SC/PD/05	Date; 06.05.22
Revision;	