




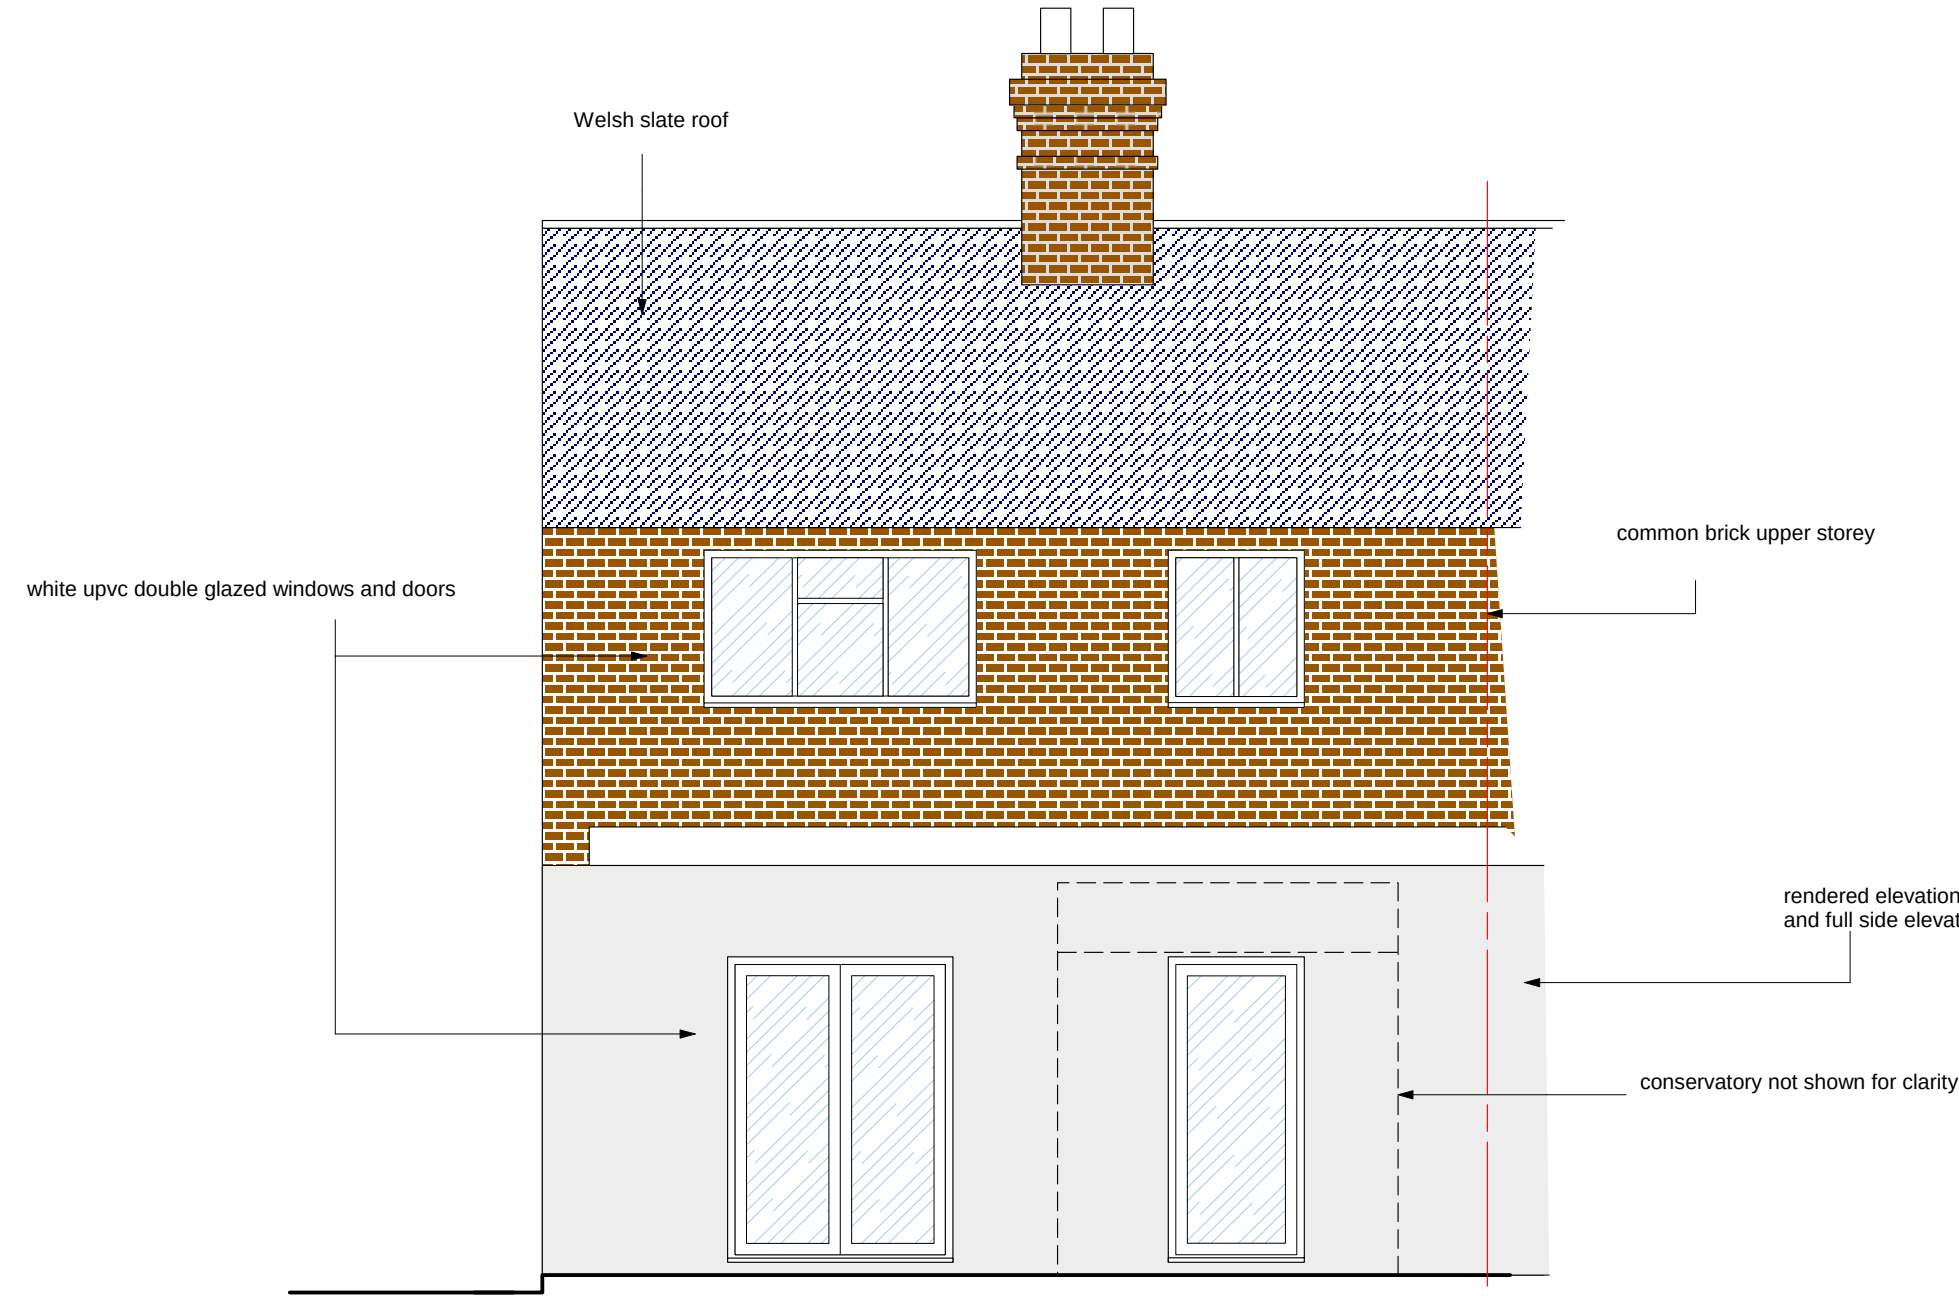

REAR ELEVATION

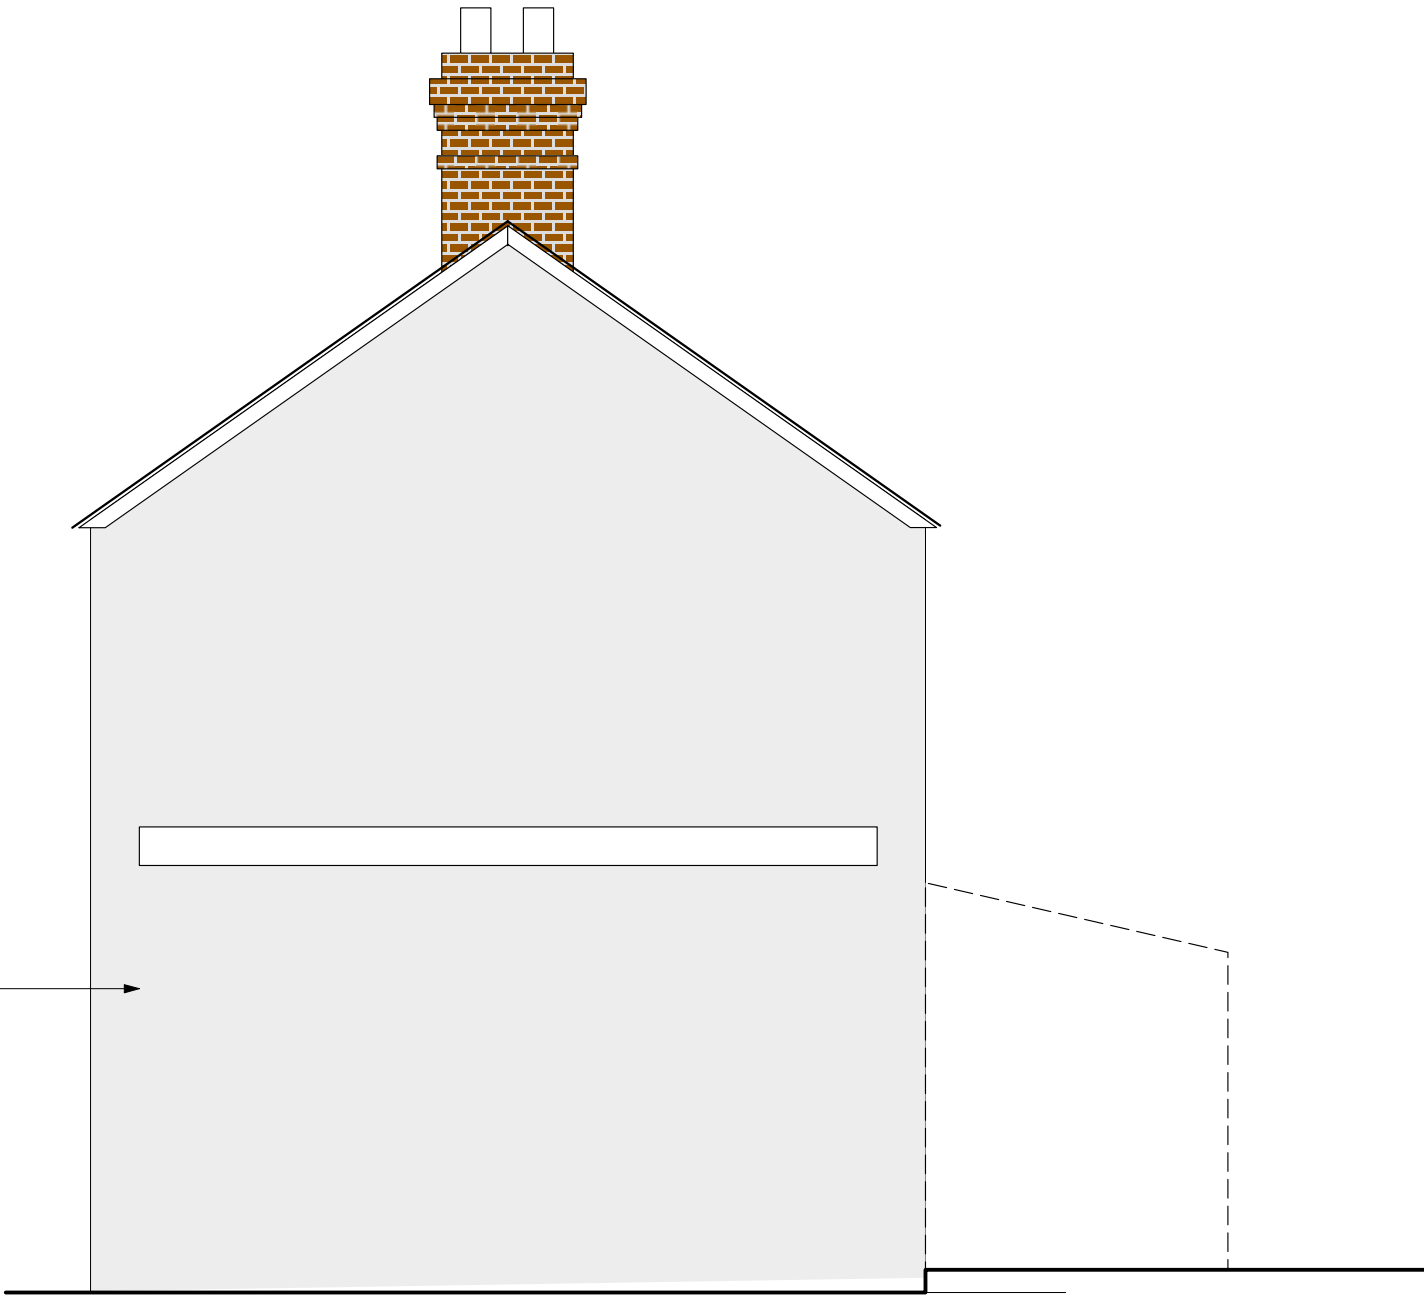

GUN STREET SIDE ELEVATION

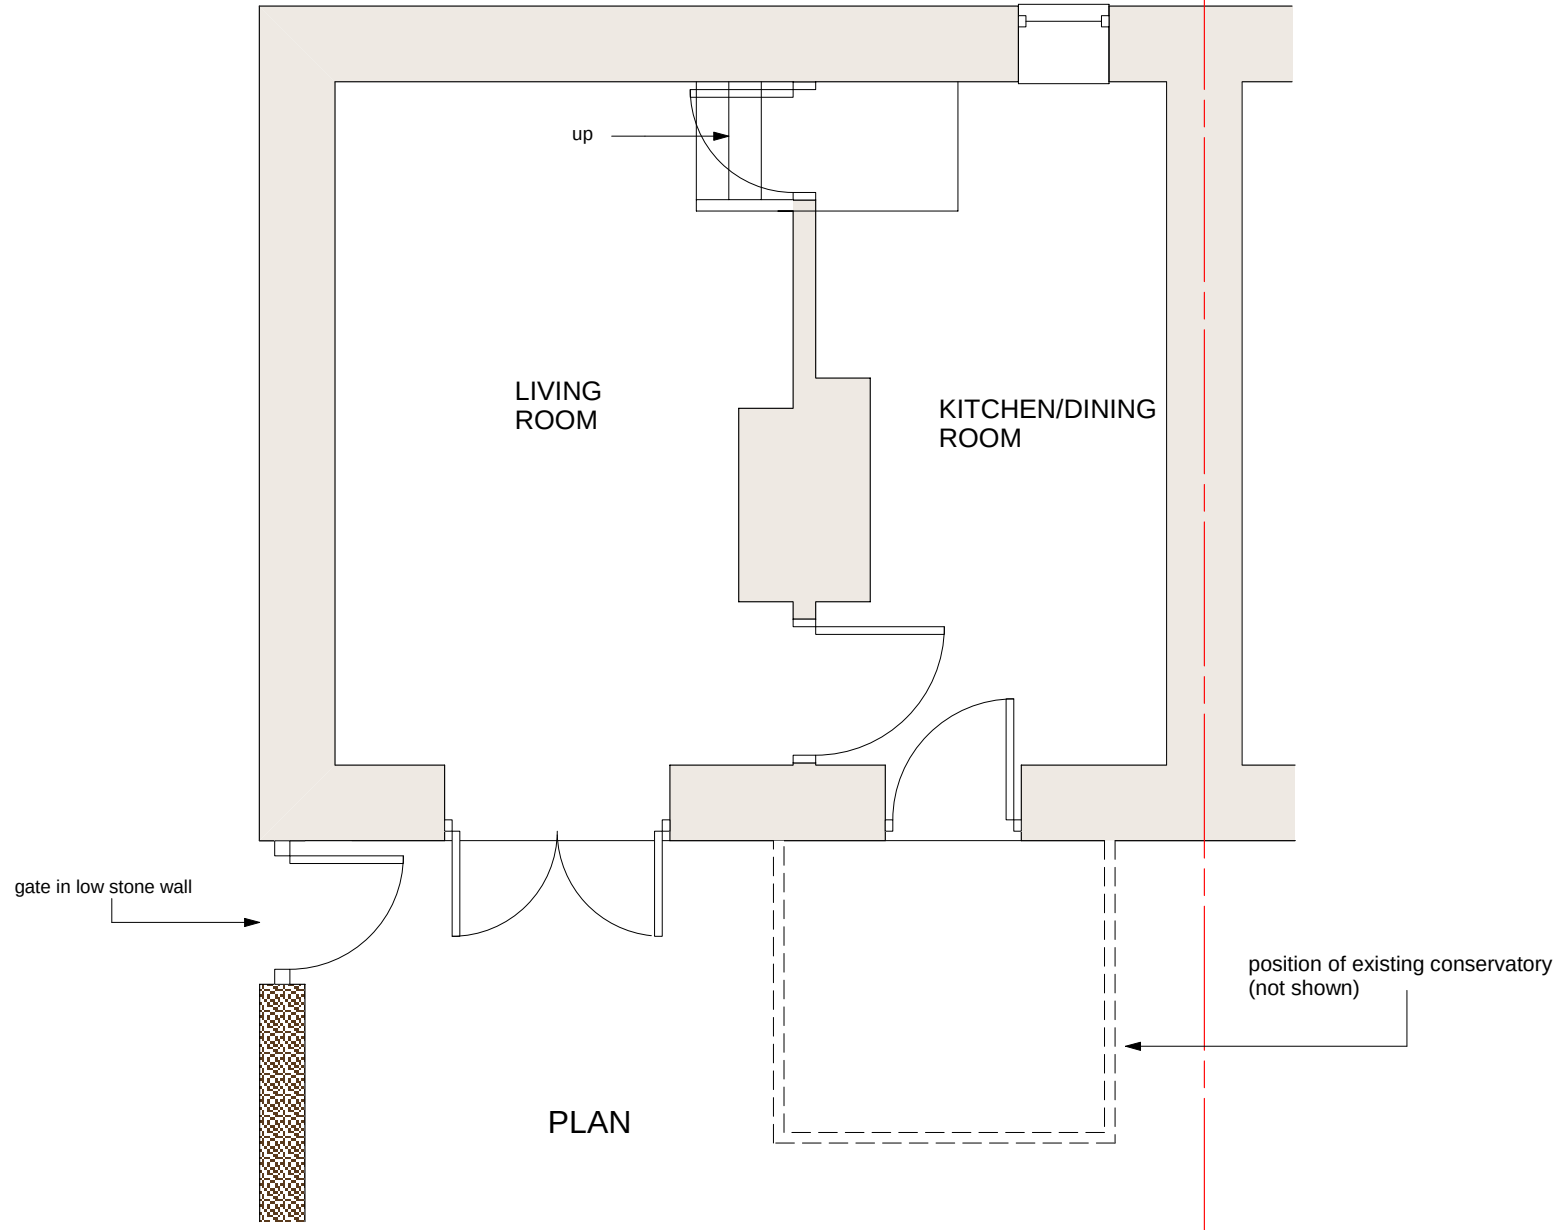

PLAN

Mr. & Mrs. R. Griffiths,
1, Greenfields Cottage,
Gun Street,
Rossett.

Existing Premises

Dwg No. G26/1 Rev.

Scale 1/50 @ A2 Date May 2022

Drawn by: **JNL**DESIGN
Tel:07792 595 480