


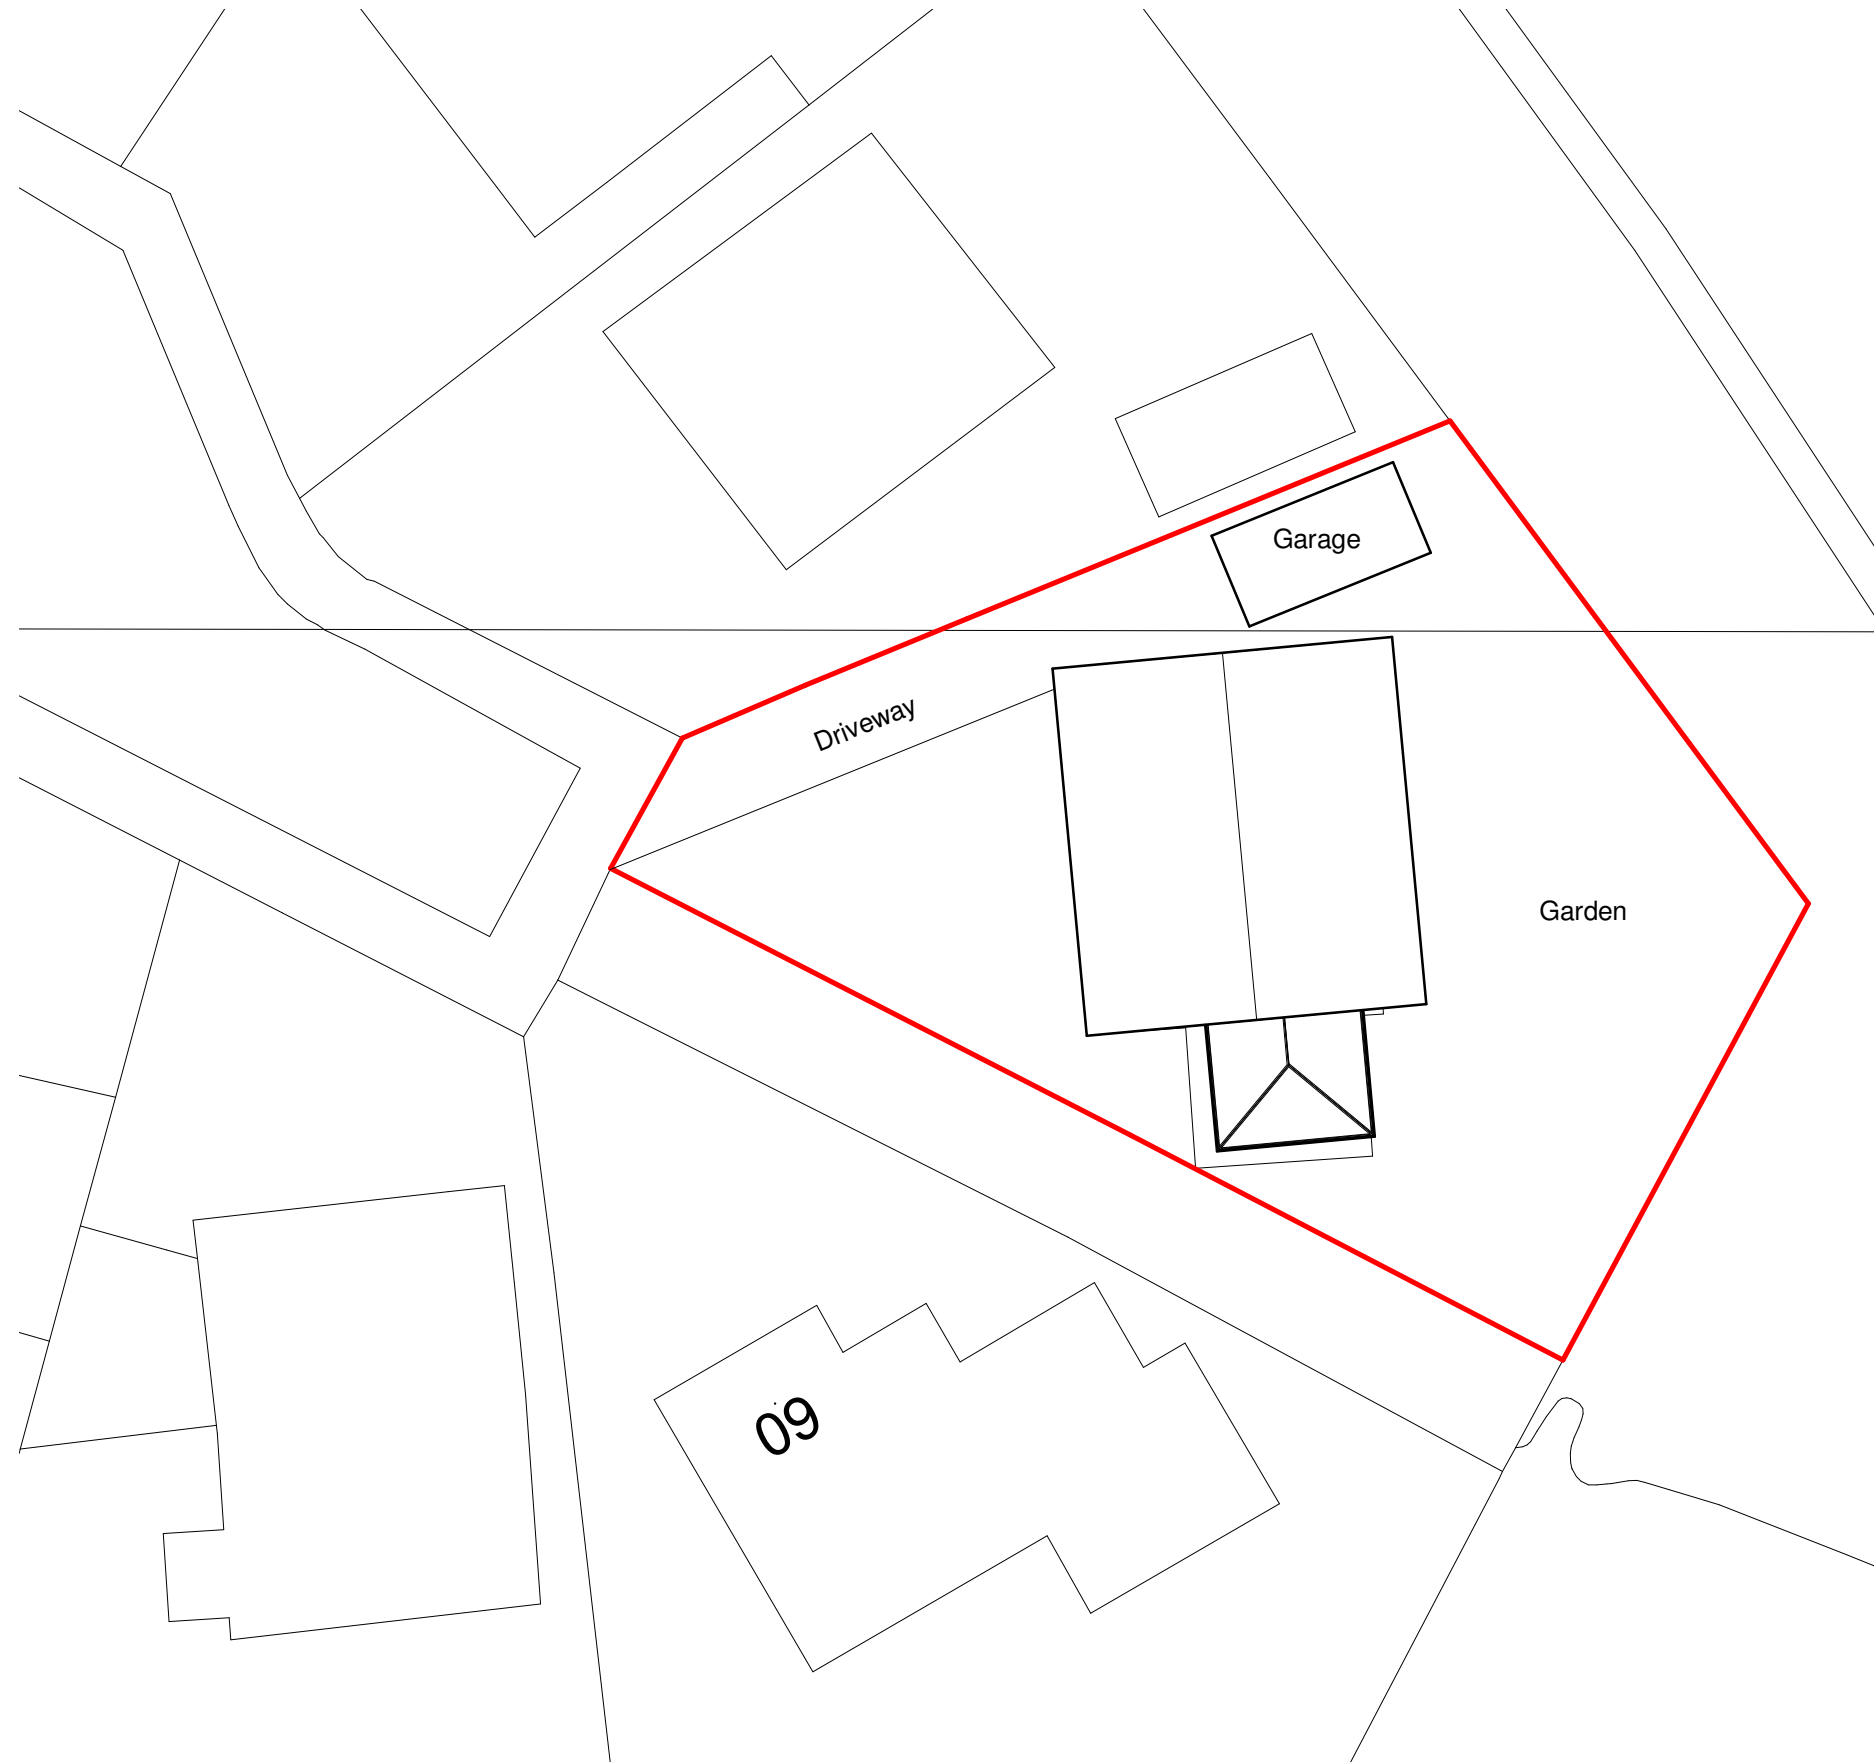

Existing Site Plan

1 : 200



ARKIFY LTD.
Dalton House, 35 Chester St.
Wrexham, LL13 8AH
07543968690
geraint@arkify.uk
www.arkify.uk

Project:	69 Ashburn Way, Wrexham LL13 0YY		
Title:	Existing Site Plan		
Scale @ A3:	1 : 200	Author: GE	Date: 25.10.21
Project Ref:	21-63	Drawing No: A002	Rev. -