


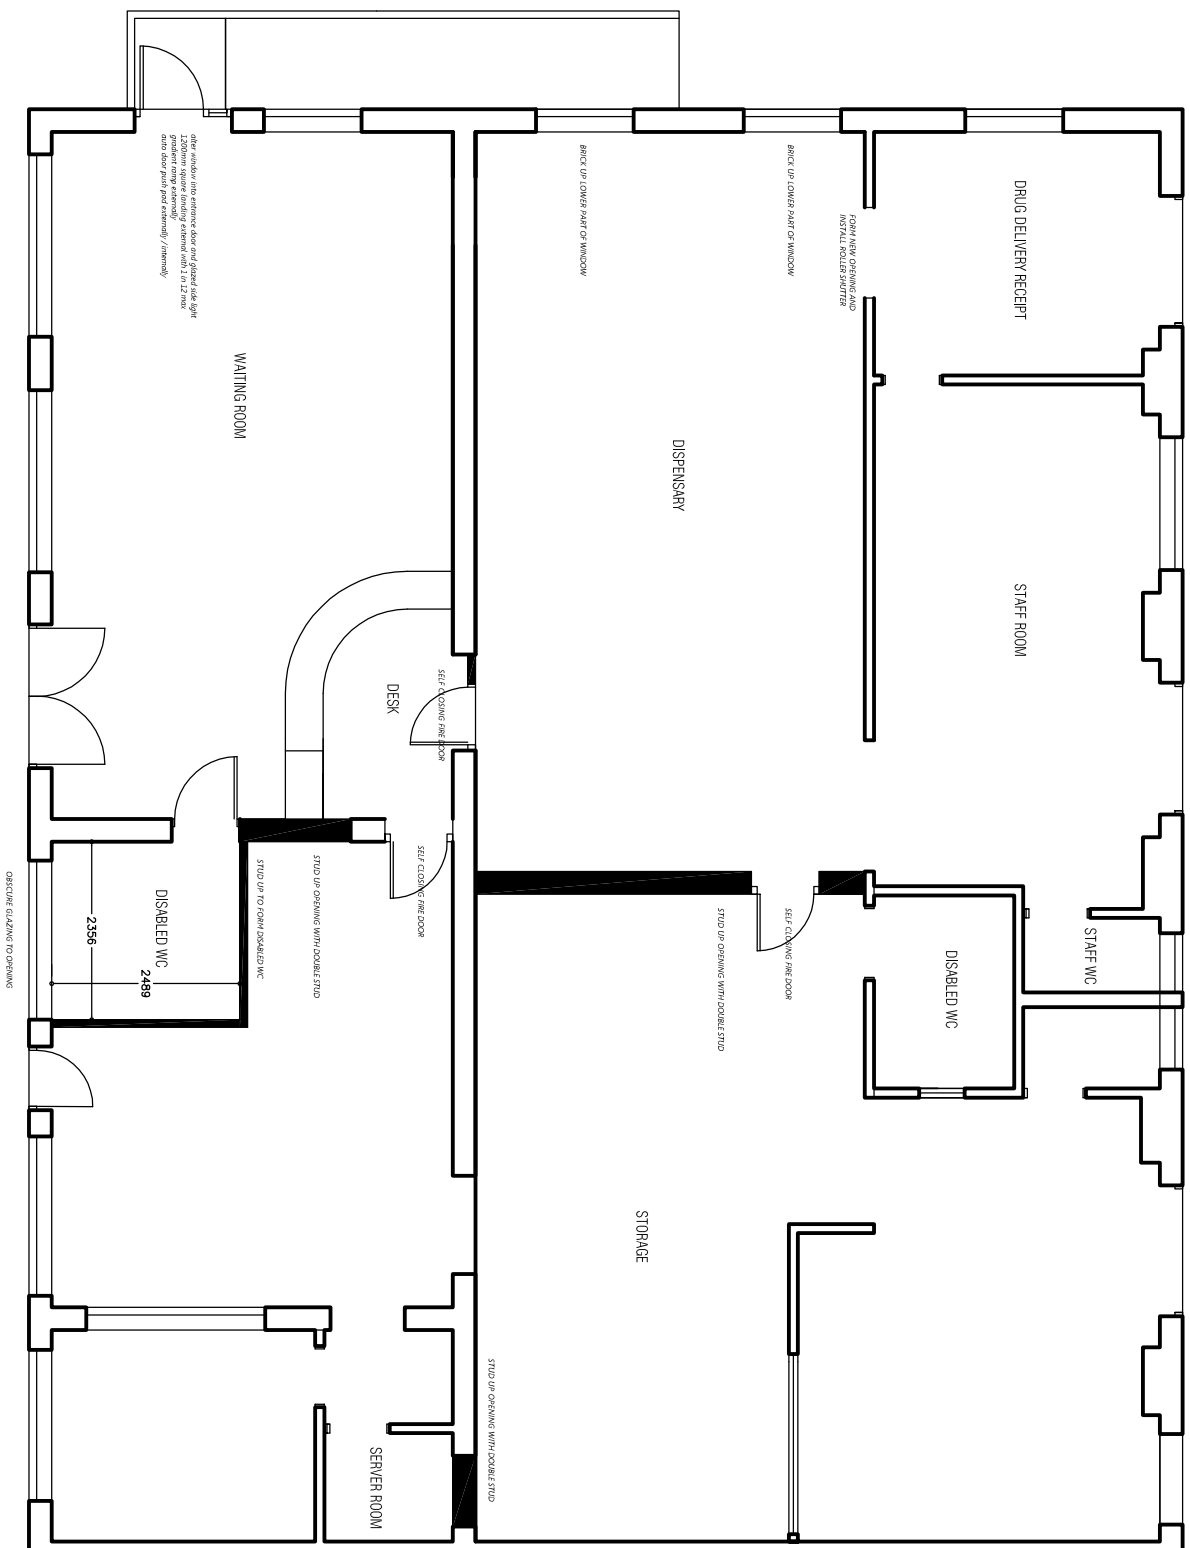

## FLOOR LAYOUT PLAN

**NOTE:**

Any discrepancies or errors are to be reported to EDGE Architects NW Ltd. Any dimensions that are not noted on the drawings are to be requested from EDGE Architects NW Ltd.

© All drawings are copyright of EDGE Architects NW Ltd.

|   |                                                                                      |
|---|--------------------------------------------------------------------------------------|
| <div><div>EDGE ARCHITECTS</div></div>                                                                                             | <div><div>ADDRESS:</div><div>DEE VALLEY MEDICAL CENTRE<br/>BANGOR ON DEE</div></div> |
| <div><div>PROJECT:</div><div>Proposed conversion of existing building<br/>PROPOSED FLOOR PLAN -BUILDING B</div></div>             | <div><div>DRAWING No:</div><div>122-CON-037-7</div></div>                            |
| <div><div>CLIENT:</div><div>MR T MARROITT</div></div>                                                                             | <div><div>DATE:</div><div>MAY 2022</div></div>                                       |
| <div><div>RIBA</div><div>Chartered Practice</div></div>                                                                           | <div><div>SCALE:</div><div>1:100 @ A3</div></div>                                    |
| <div><div>EDGE Architects NW Ltd.</div><div>Studio 55.20<br/>North Wales Business Park, Abergelle<br/>Conwy, LL22 8LU</div></div> |                                                                                      |