





Front Elevation 1:100

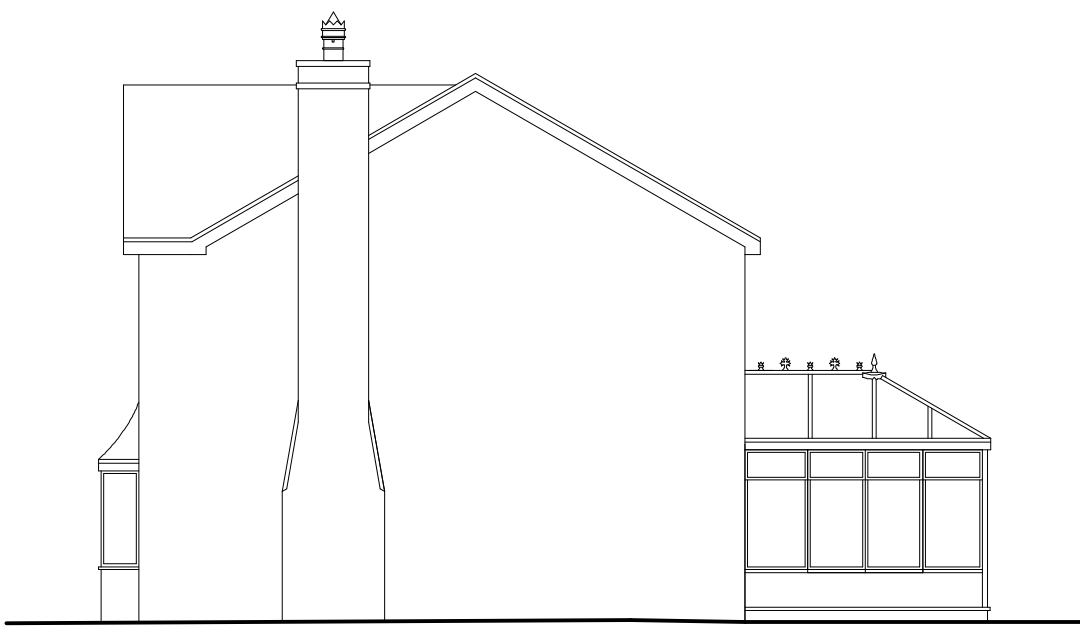


Side Elevation 1:100




Rear Elevation 1:100

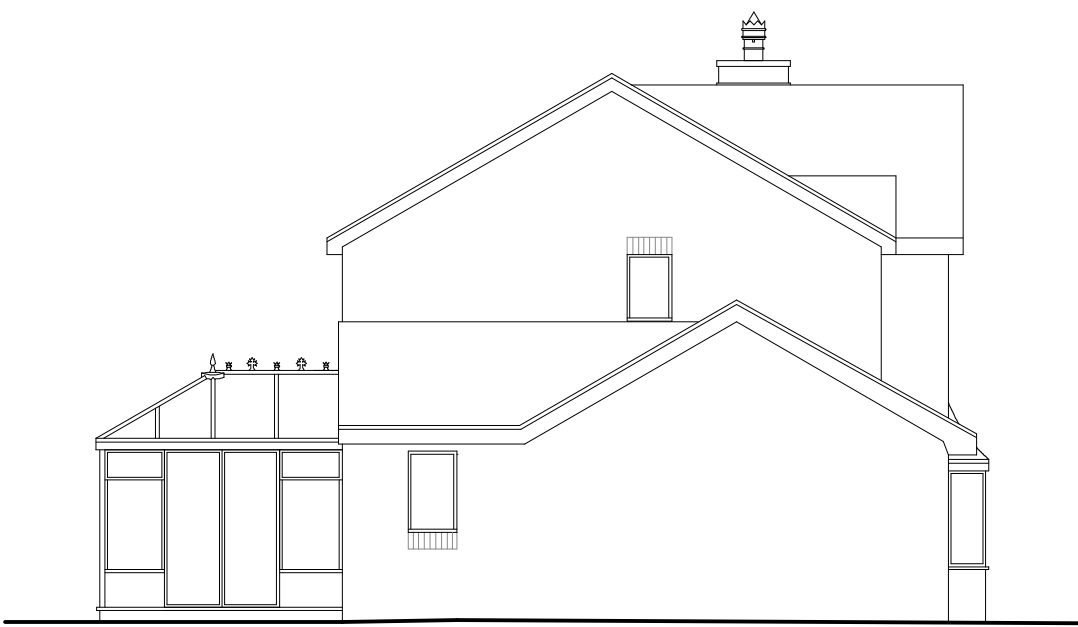

Side Elevation 1:100

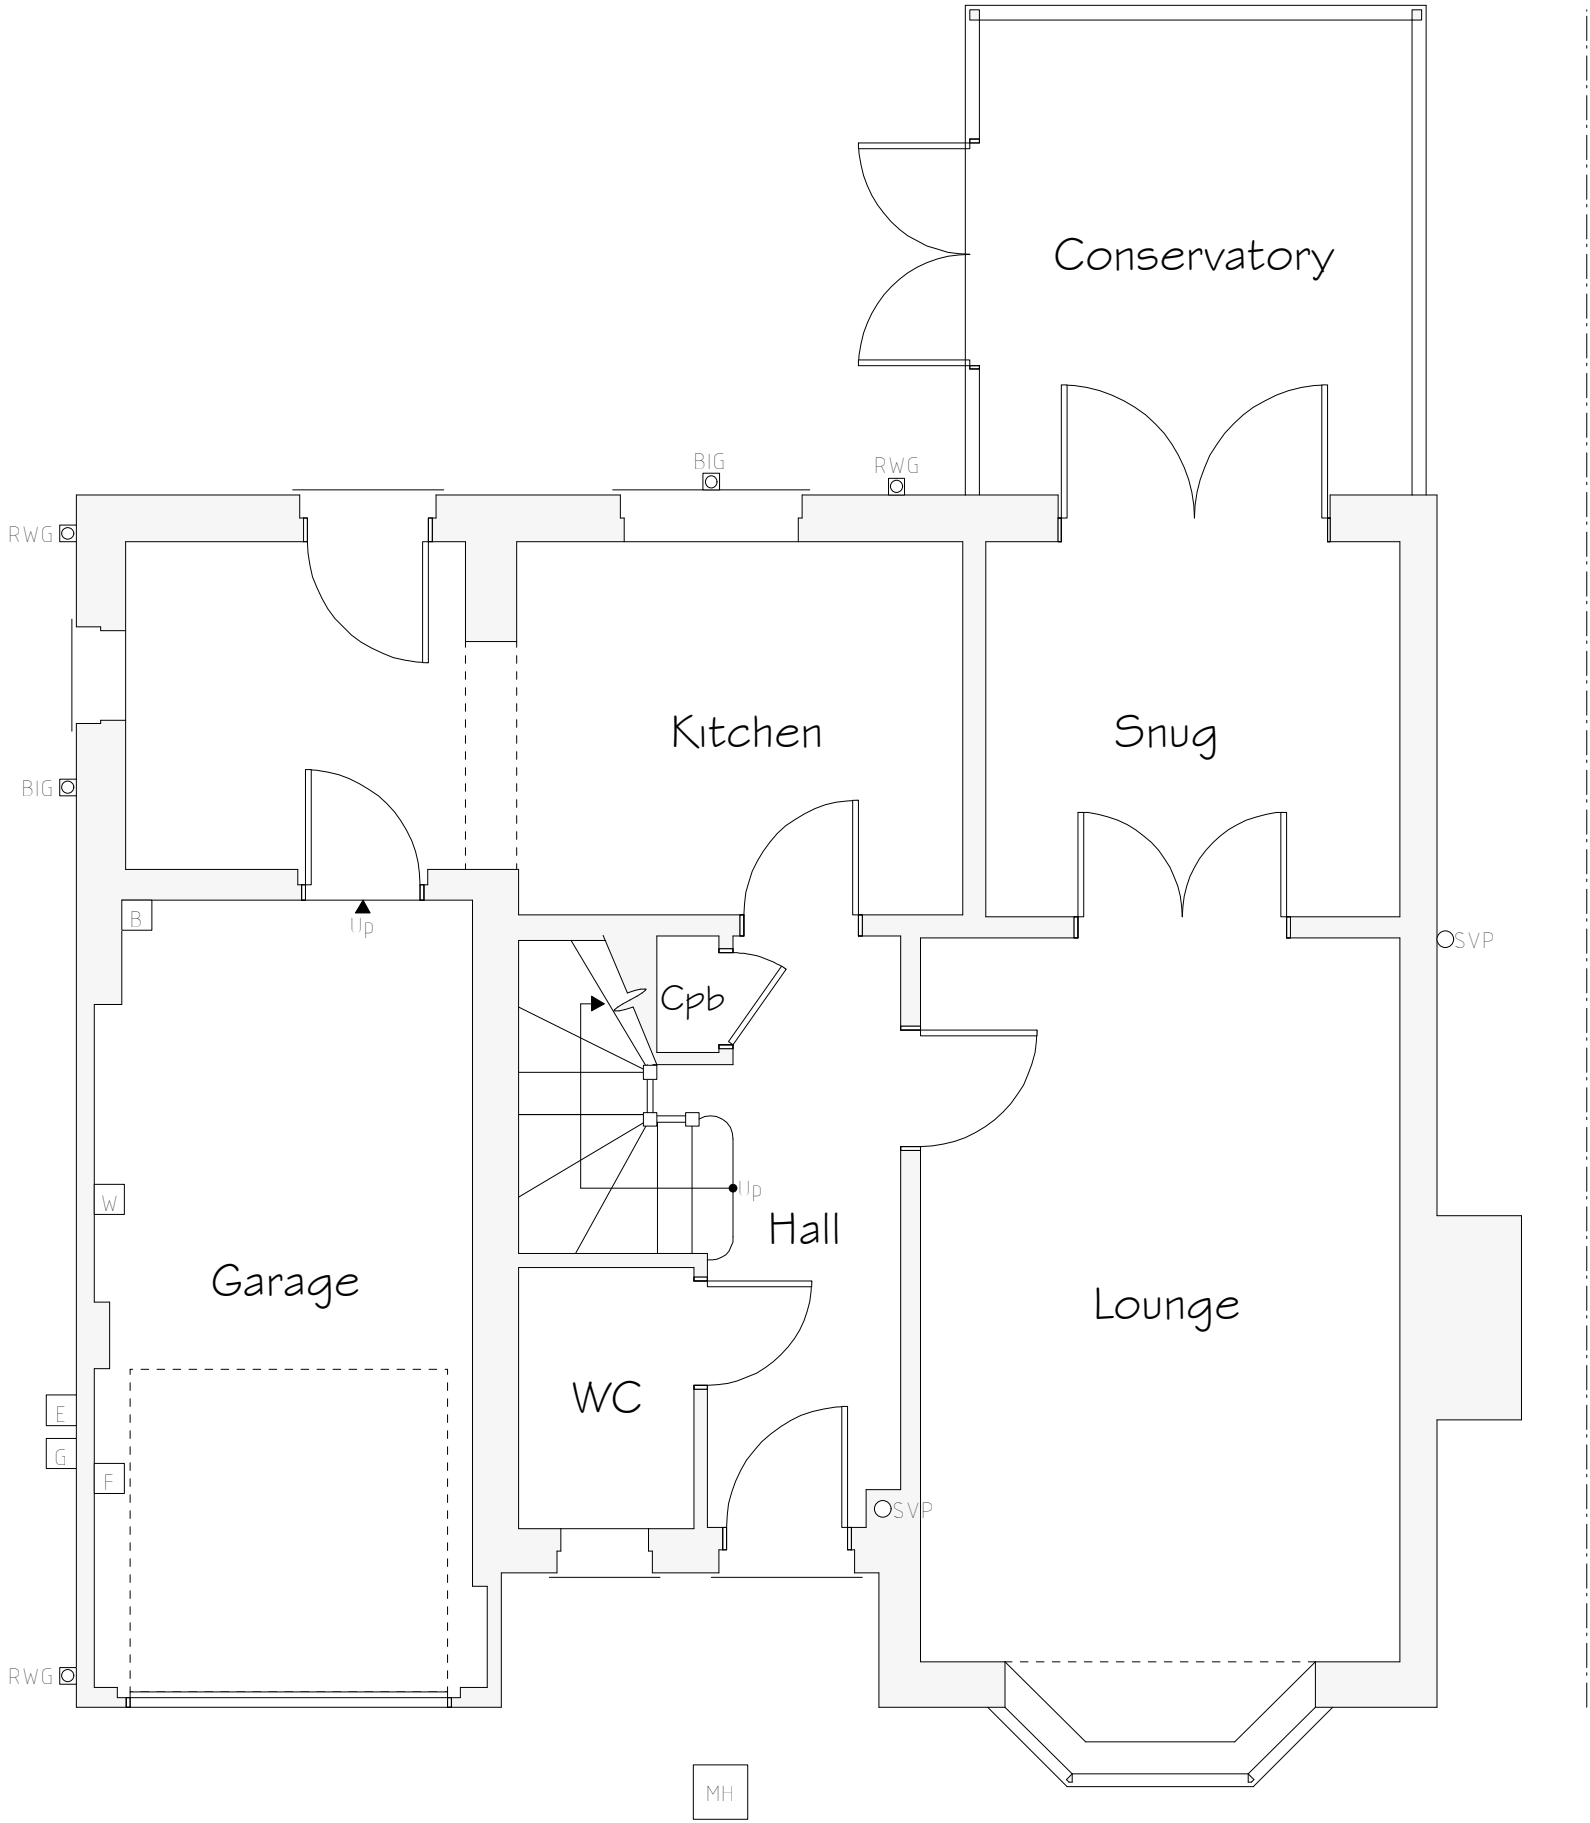

Ground Floor Plan 1:50

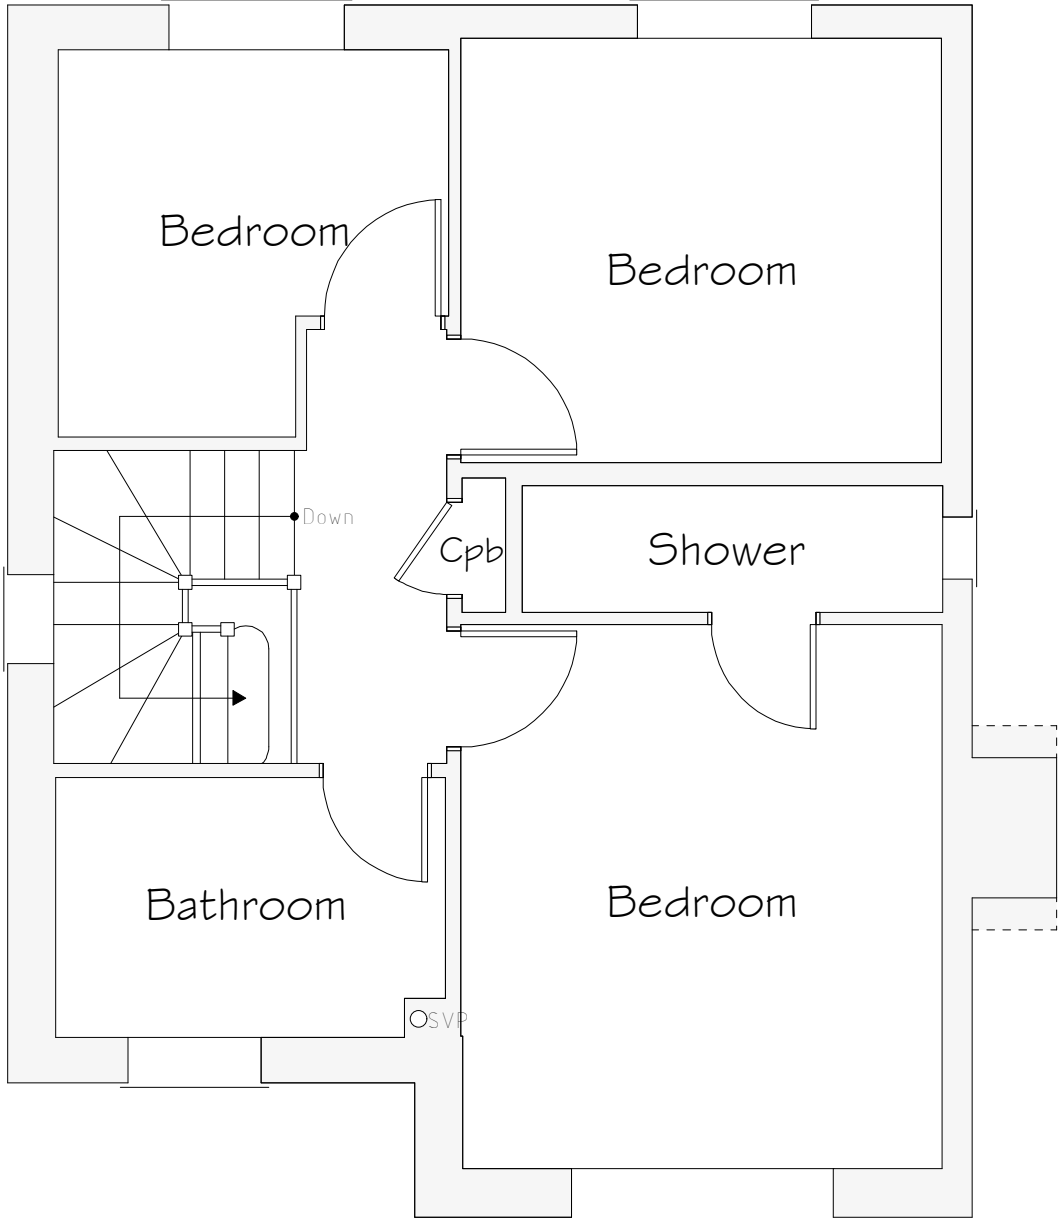

First Floor Plan 1:50

| Services Key |                                          |
|--------------|------------------------------------------|
|              | Existing Boiler Position                 |
|              | Existing Gas Meter Position              |
|              | Existing Electric Meter Position         |
|              | Existing Fuse Box Position               |
|              | Existing Stopcock Position               |
| MH           | Existing Man Hole Position               |
|              | Existing Rain Water Gully (RWG) Position |
|              | Existing Back Inlet (BIG) Gully Position |
|              | Existing Soil Vent Pipe (SVP) Position   |

| Rev | Date | Detail | Initial |
|-----|------|--------|---------|

|   |                                       |
|---|---------------------------------------|
| <b>Project:</b><br>Proposed Alterations to,<br>18 Avondale Crescent,<br>Pandy, Wrexham,<br>LL12 8EJ |                                       |
| <b>Title:</b><br>Existing                                                                           | <b>Scale:</b> (A2)<br>1:50 &<br>1:100 |

|                                 |                          |
|---------------------------------|--------------------------|
| <b>Drawn By:</b><br>A.Valentine | <b>Date:</b><br>Aug 2022 |
| <b>Drawing No:</b><br>A059/001  | <b>Sheet:</b><br>1 of 1  |

Office 3K4,  
Redwither Business Tower,  
Wrexham. LL13 9XT  
Tel: 01978 356500  
www.blueprintarchitectural.com  
© copyright all rights reserved