



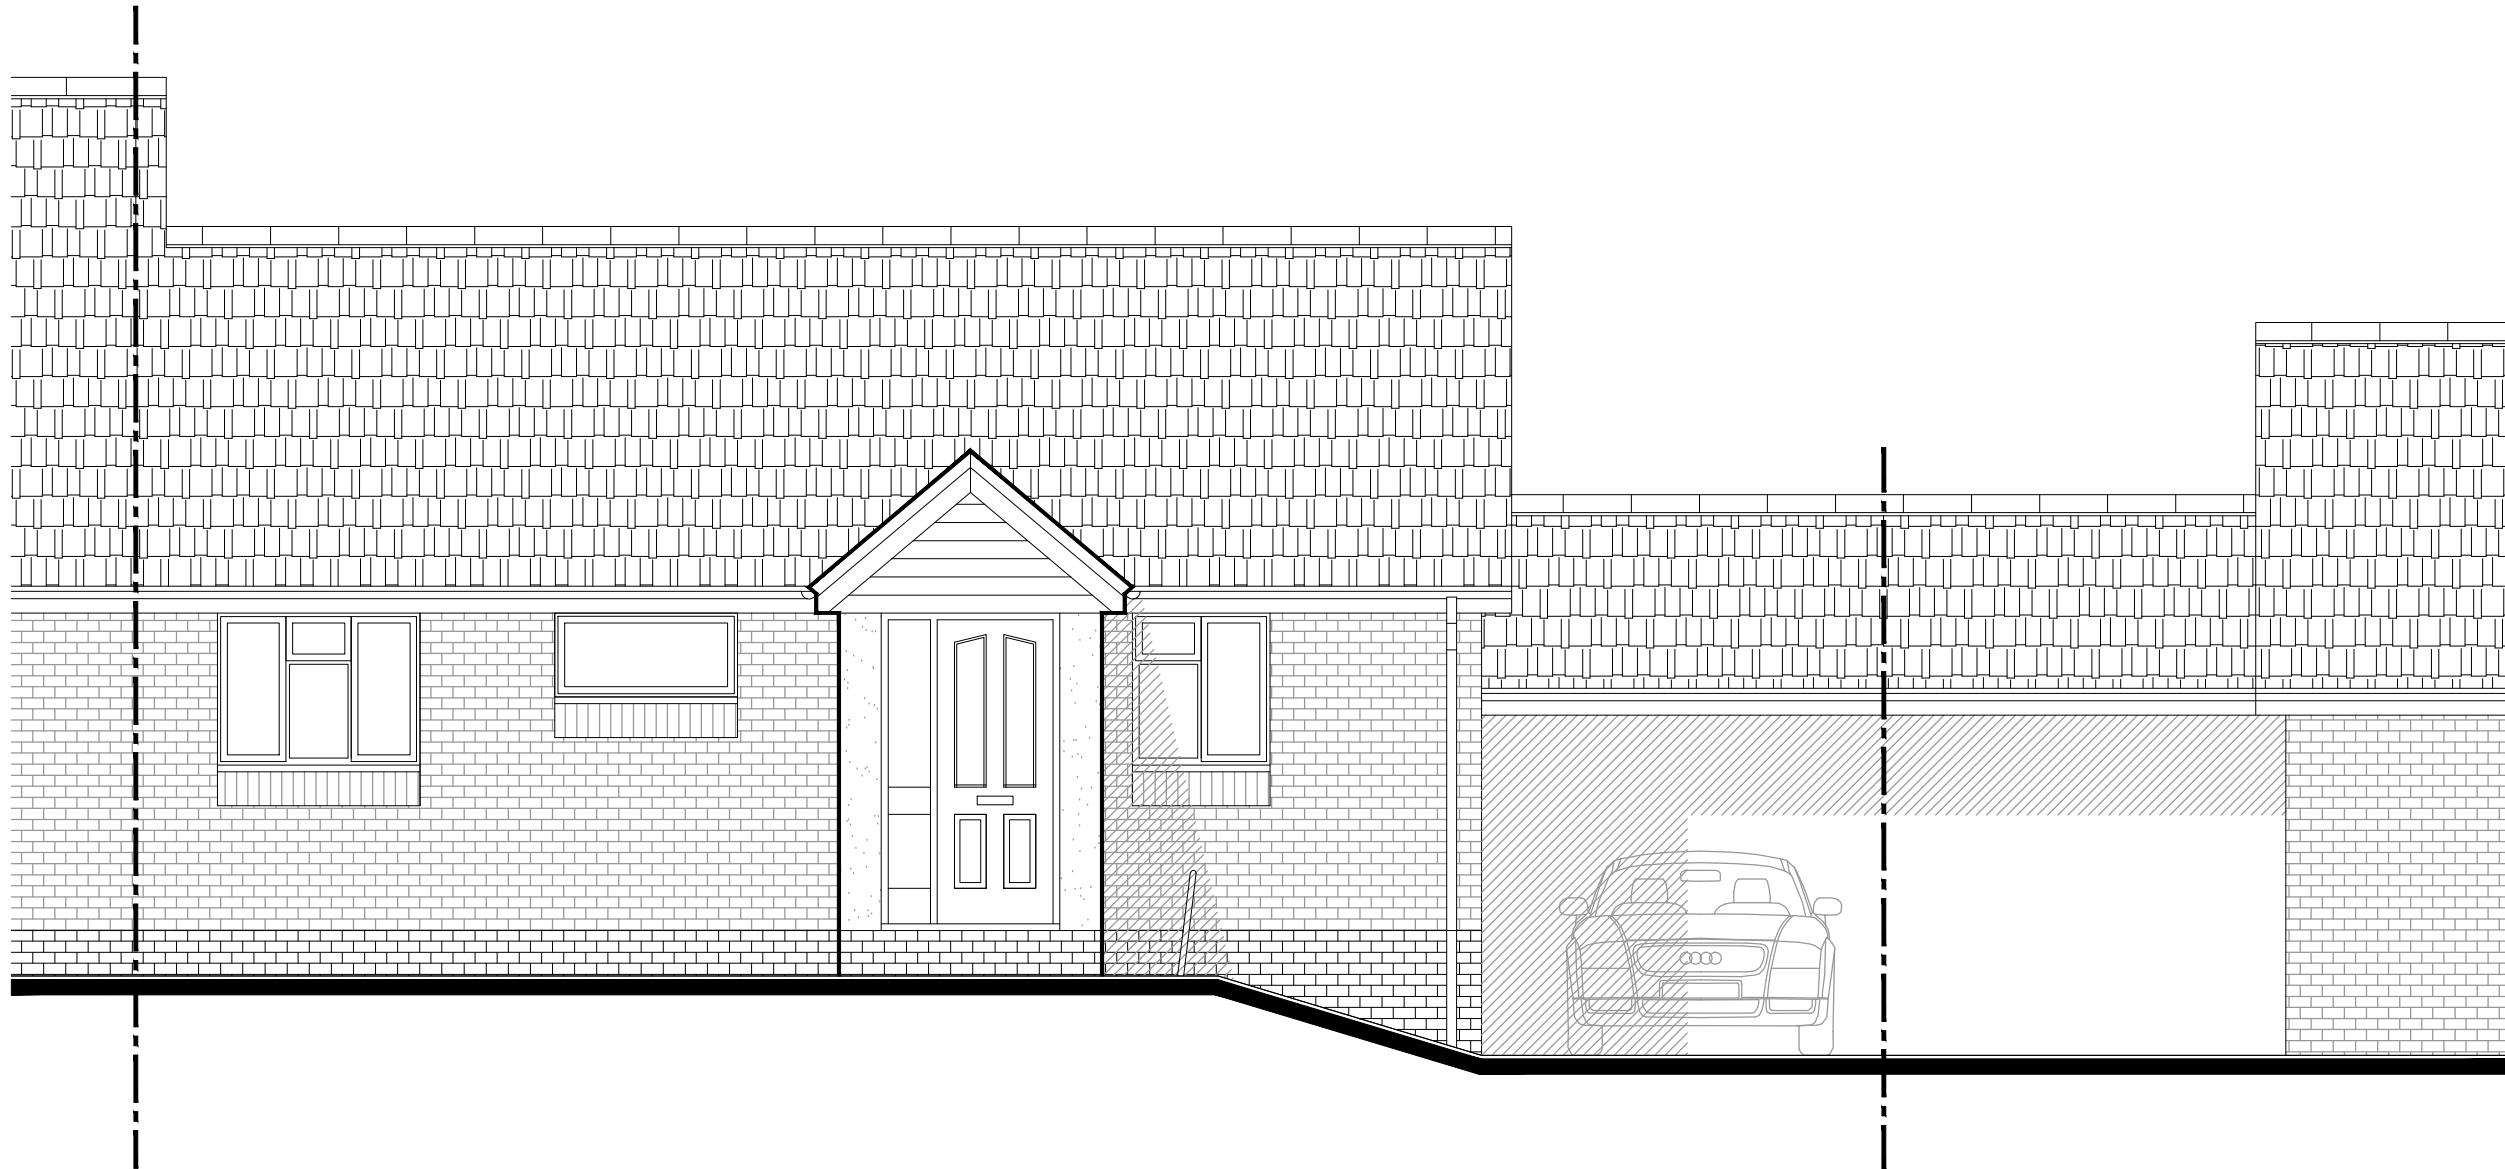


Existing Front Elevation

1:50

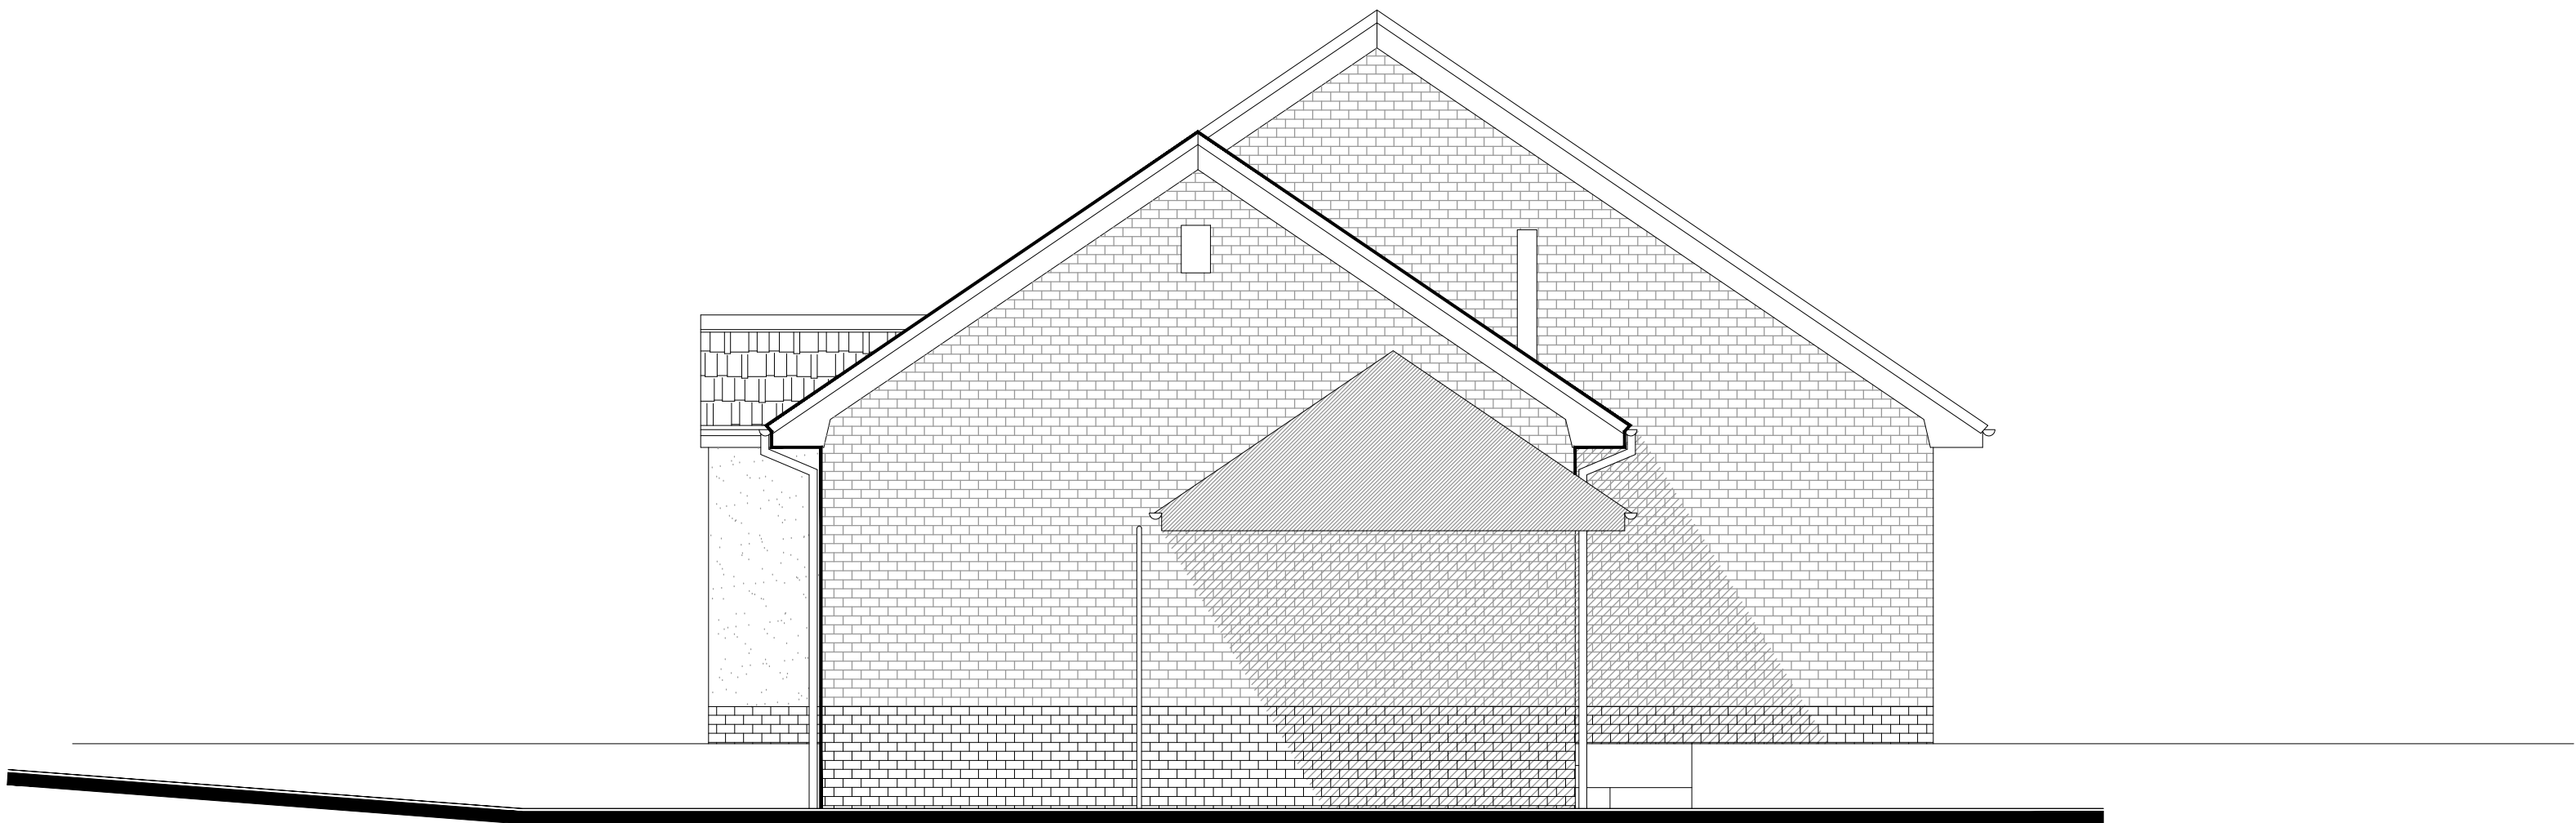

Existing Side Elevation

1:50

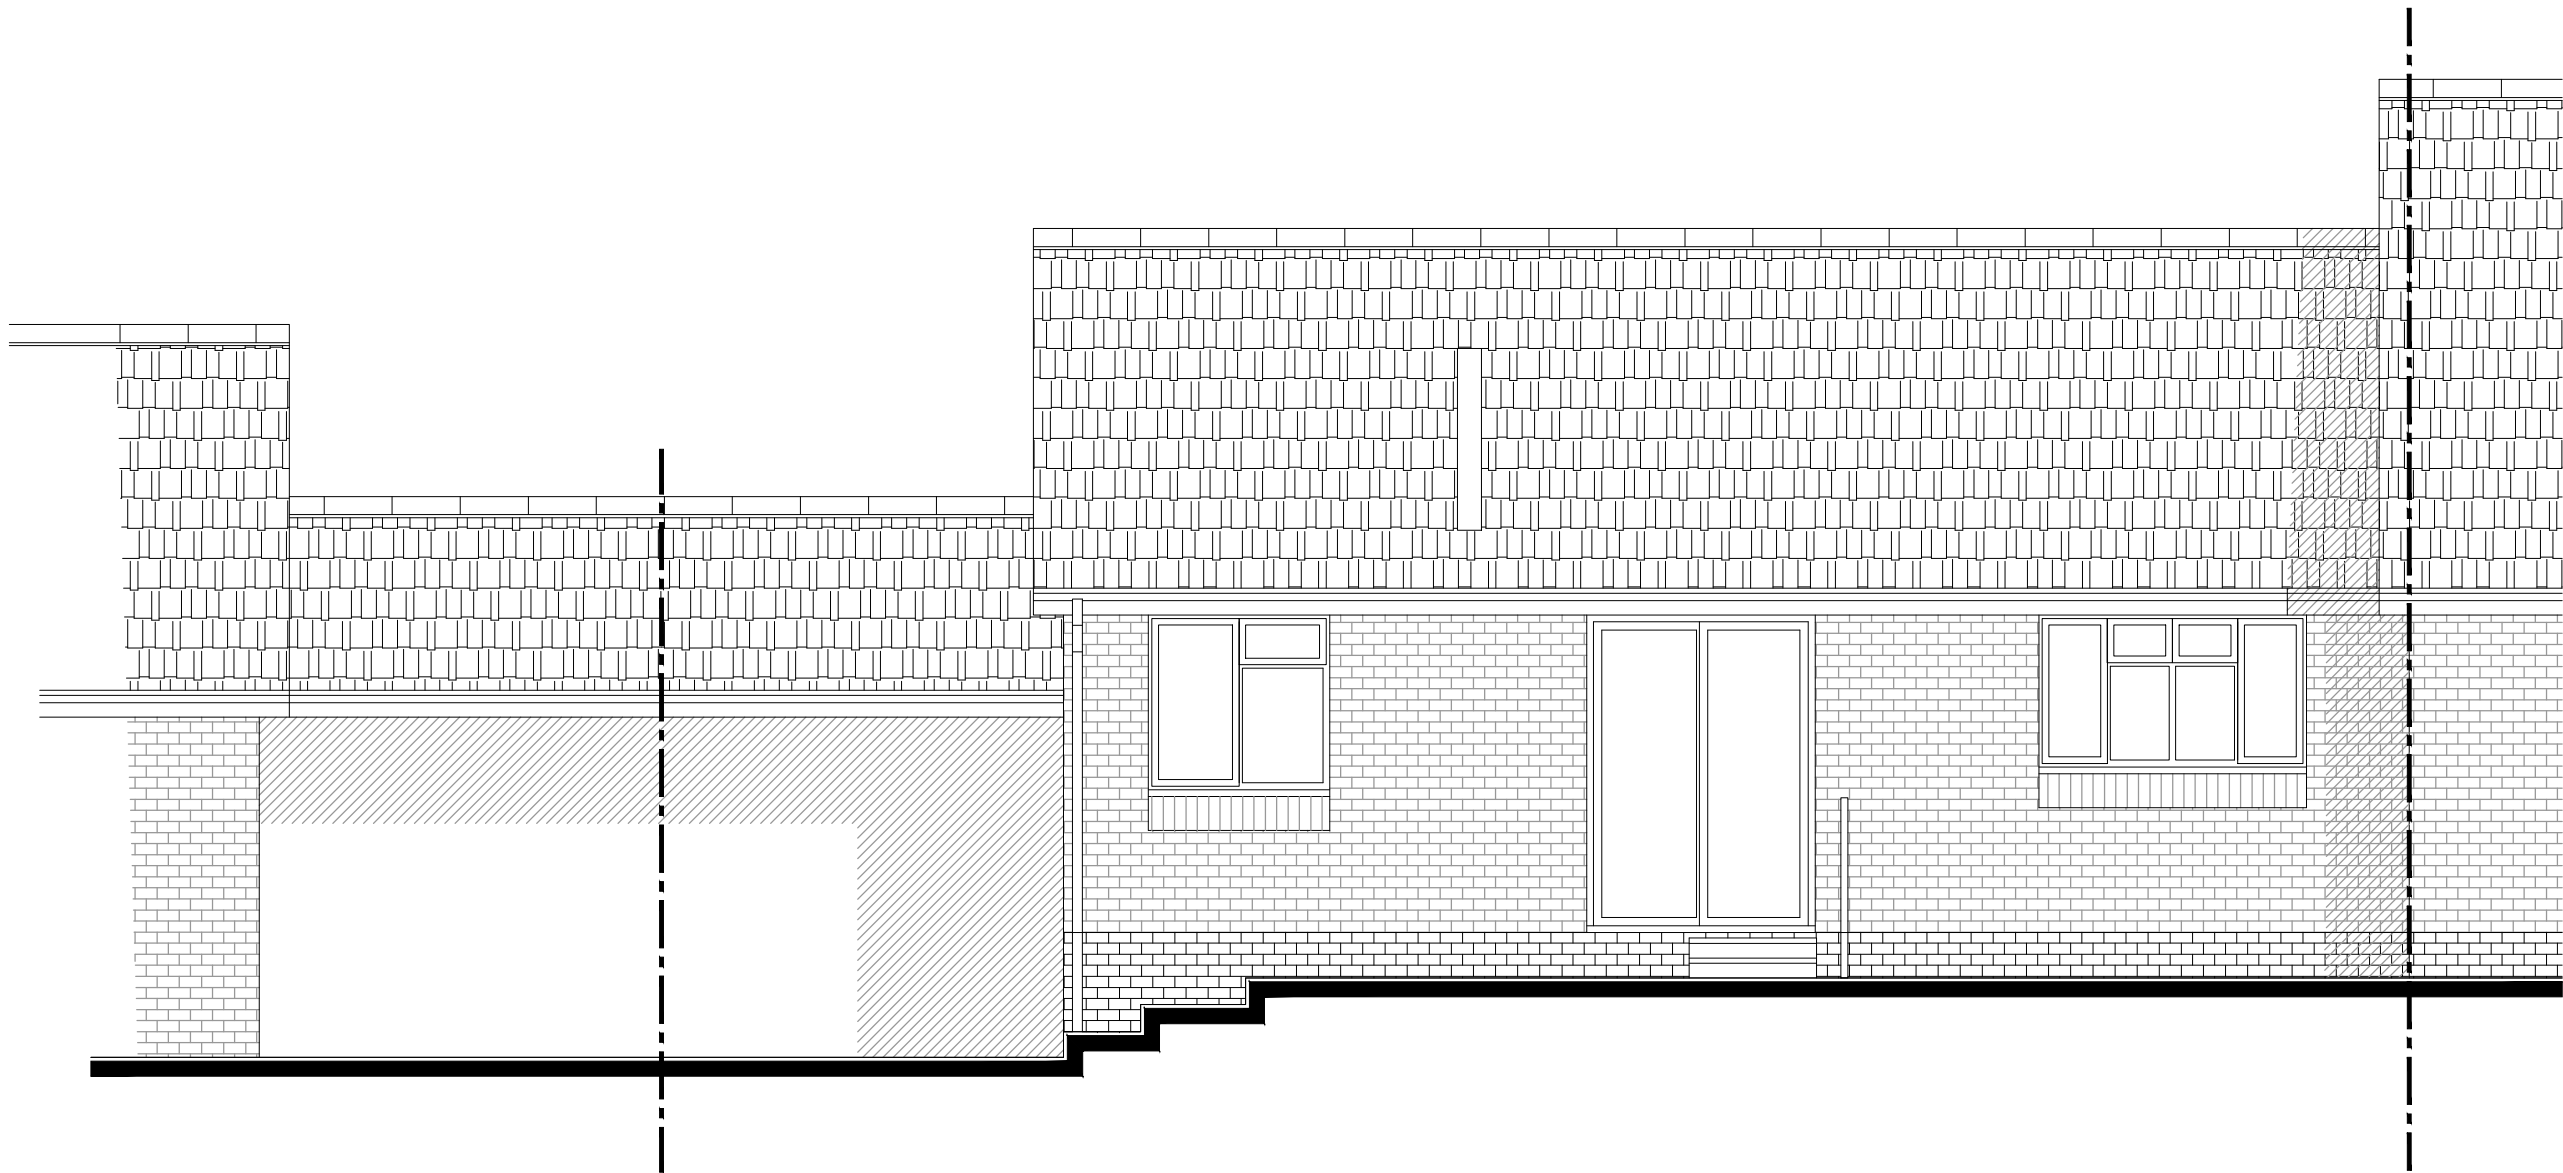

Existing Rear Elevation

1:50


CULLIS-ARCHITECTURAL-DESIGN


LABC

25 Sunningdale Close
Wrexham
North Wales
LL13 9QU

T 01978 264376
M 07791 480768
E ajones540@btinternet.com

Client: Mr & Mrs. Williams.

Drawing Title: Existing Elevations.

Job Title: Proposed Extension to 24 Briarswood, New Rhosrobin.

Date:	Scale:	Rev:	Dep No:
Aug 2022	1:50 at A1		PD/ 02.