


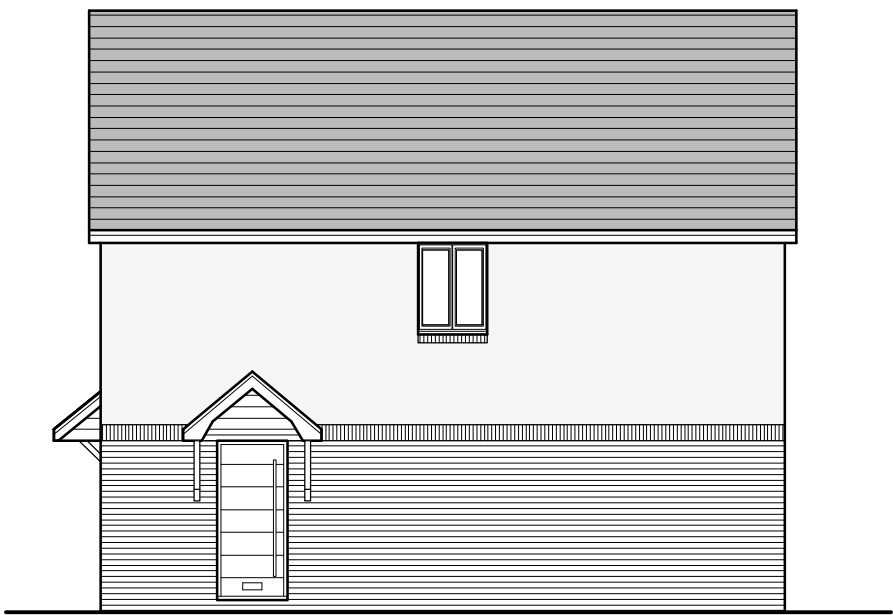


Front Elevation 1:100




Side Elevation 1:100




Rear Elevation 1:100

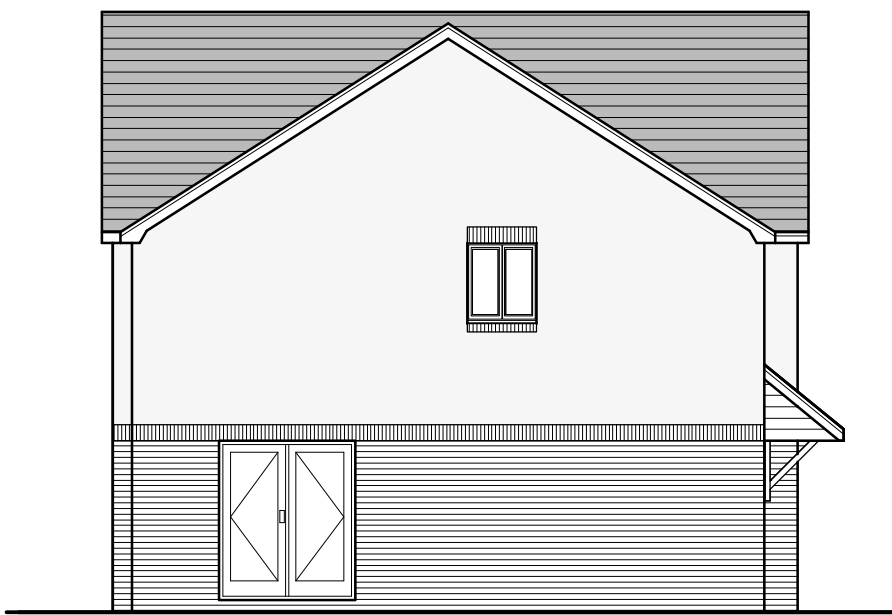

Side Elevation 1:100

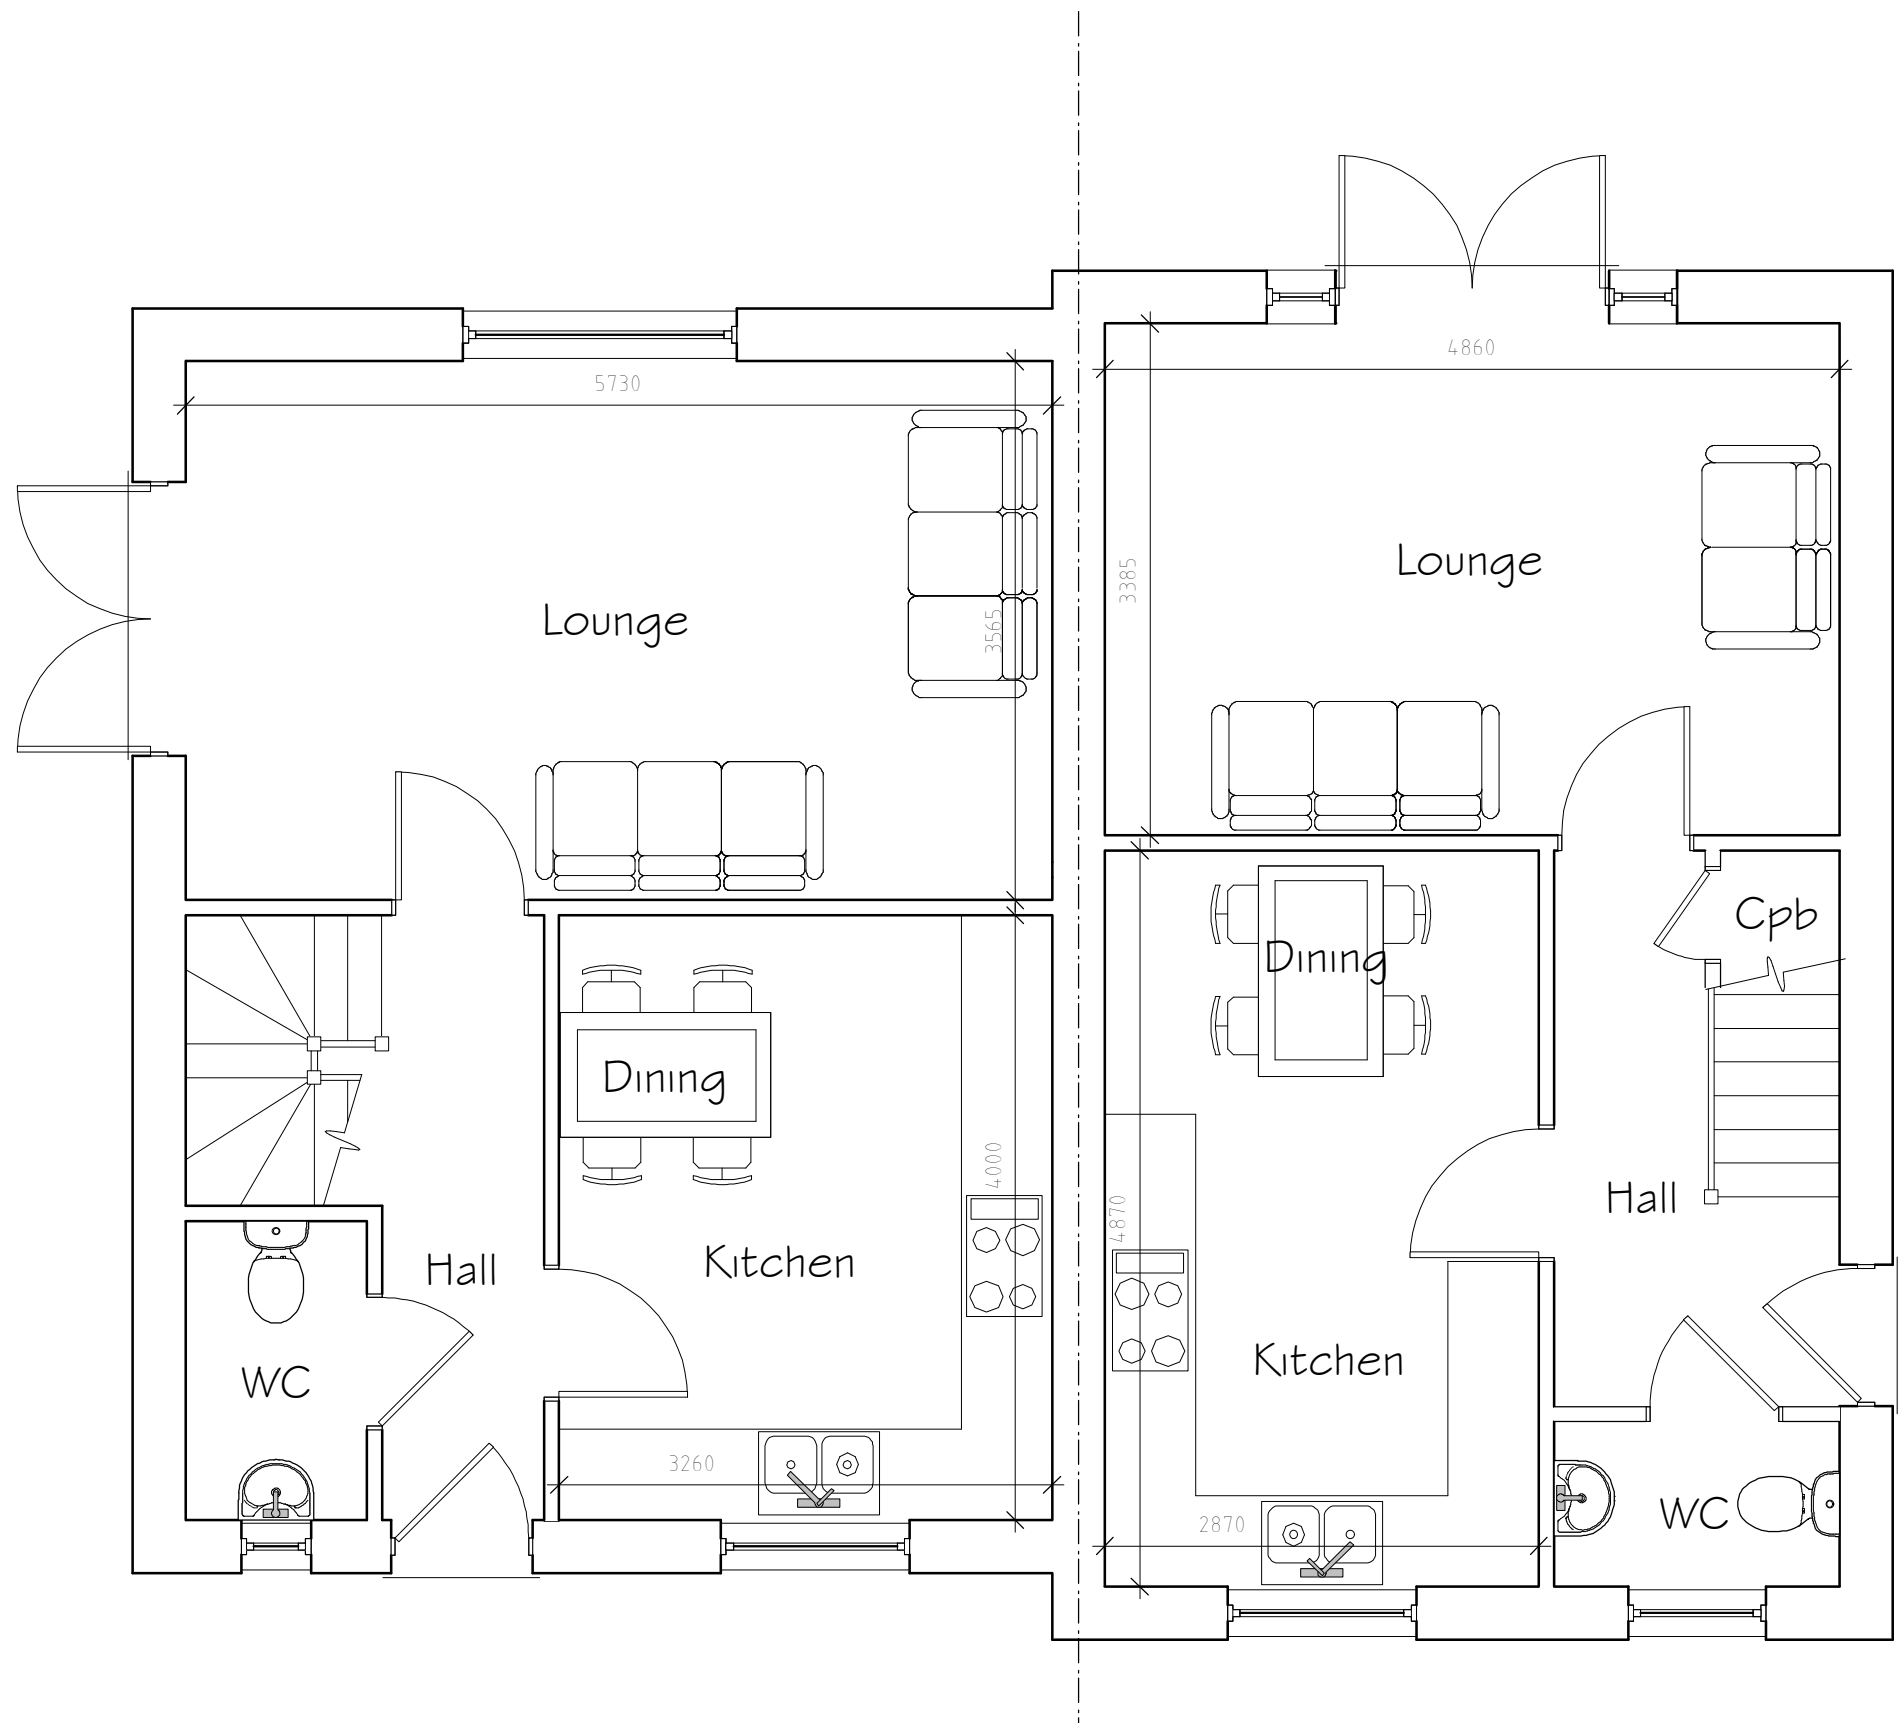

Ground Floor Plan 1:50

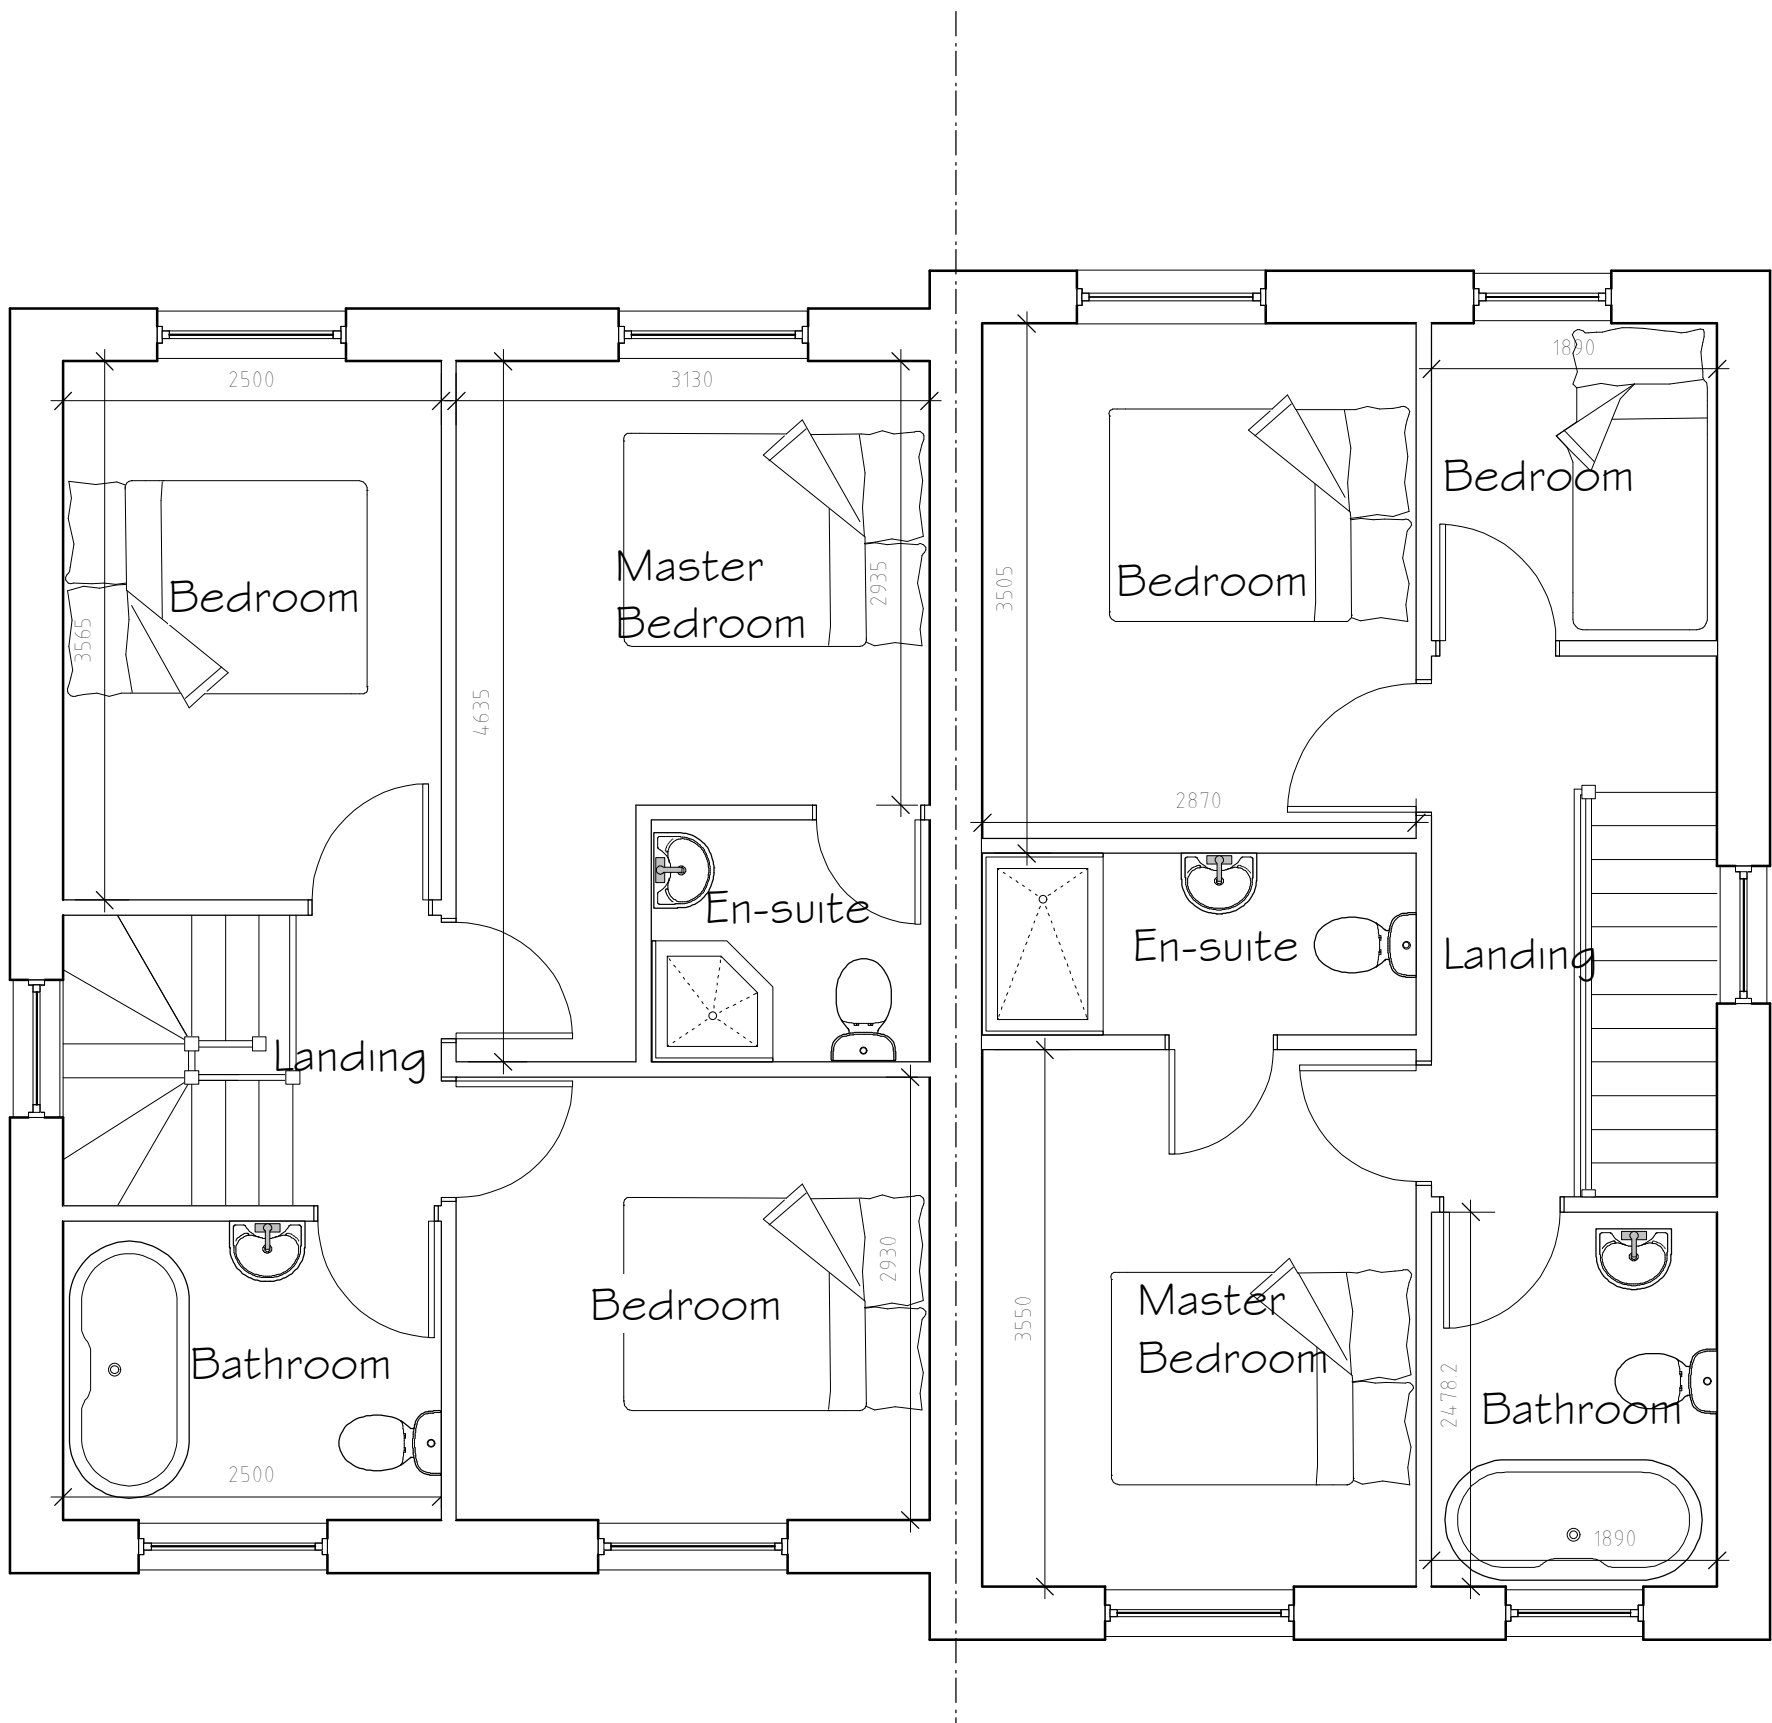

First Floor Plan 1:50

External Facing Materials
External walls are to comprise facing brick and render to Local Authority approval. Bricks laid stretcher bond in a natural toned mortar. Brickwork to be pointed to give a weather struck finish.

Roofing Materials
Roof coverings are to be Slate grey interlocking concrete roofing tile to Local Authority approval.

All windows are to comprise sealed double glazed units set in white uPVC frames. Bathroom windows are to be fitted with obscured glass.

All fascias and soffits are to comprise white uPVC to match windows.

Rainwater to be collected in 100mm diameter half round uPVC guttering and 65mm diameter uPVC downpipes.

Rev	Date	Detail	Initial

Project: Proposed residential development on Land South of Pinewood, Off Afoneitha Road, Penycae, Wrexham	
Title: Planning: Plot 1 & 2	Scale: (A1) 1:50 & 1:100

Drawn By: A.Valentine	Date: June 2022
Drawing No: R119/002	Sheet: 1 of 1



Office 3K4,
Redwither Business Tower,
Wrexham. LL13 9XT
Tel: 01978 356500
www.blueprintarchitectural.com
© copyright all rights reserved