




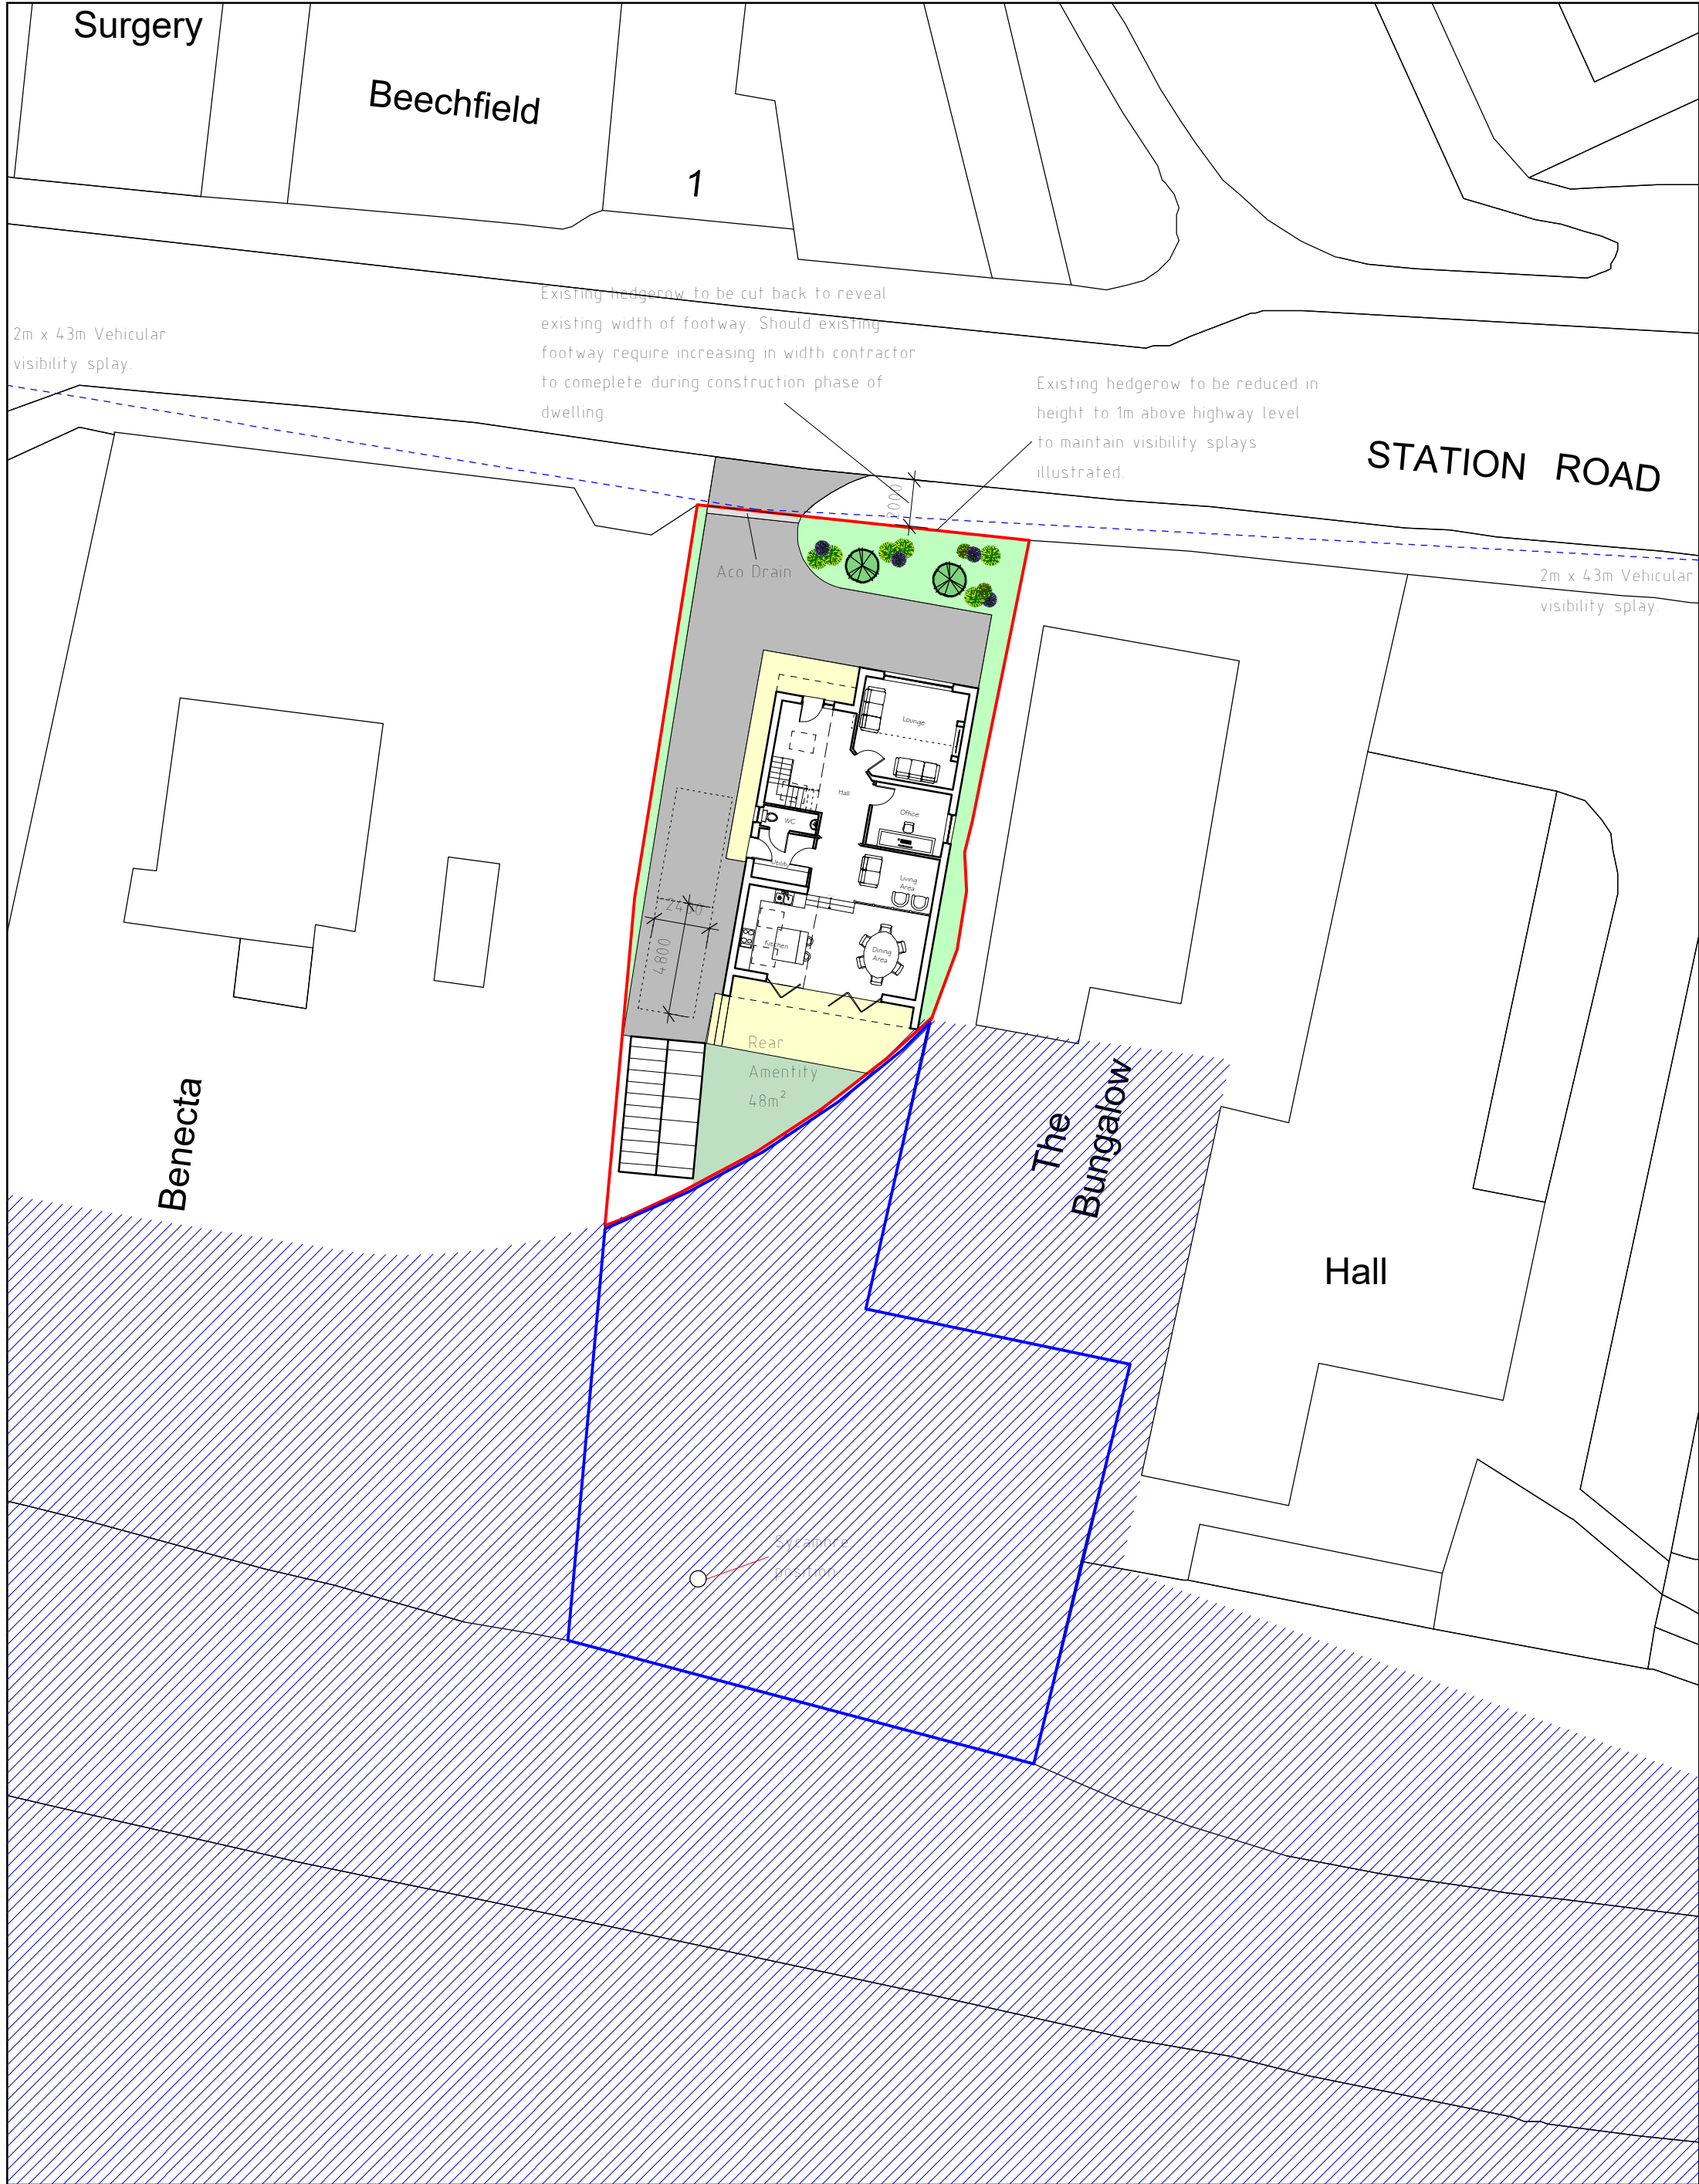

Site Plan 1:250

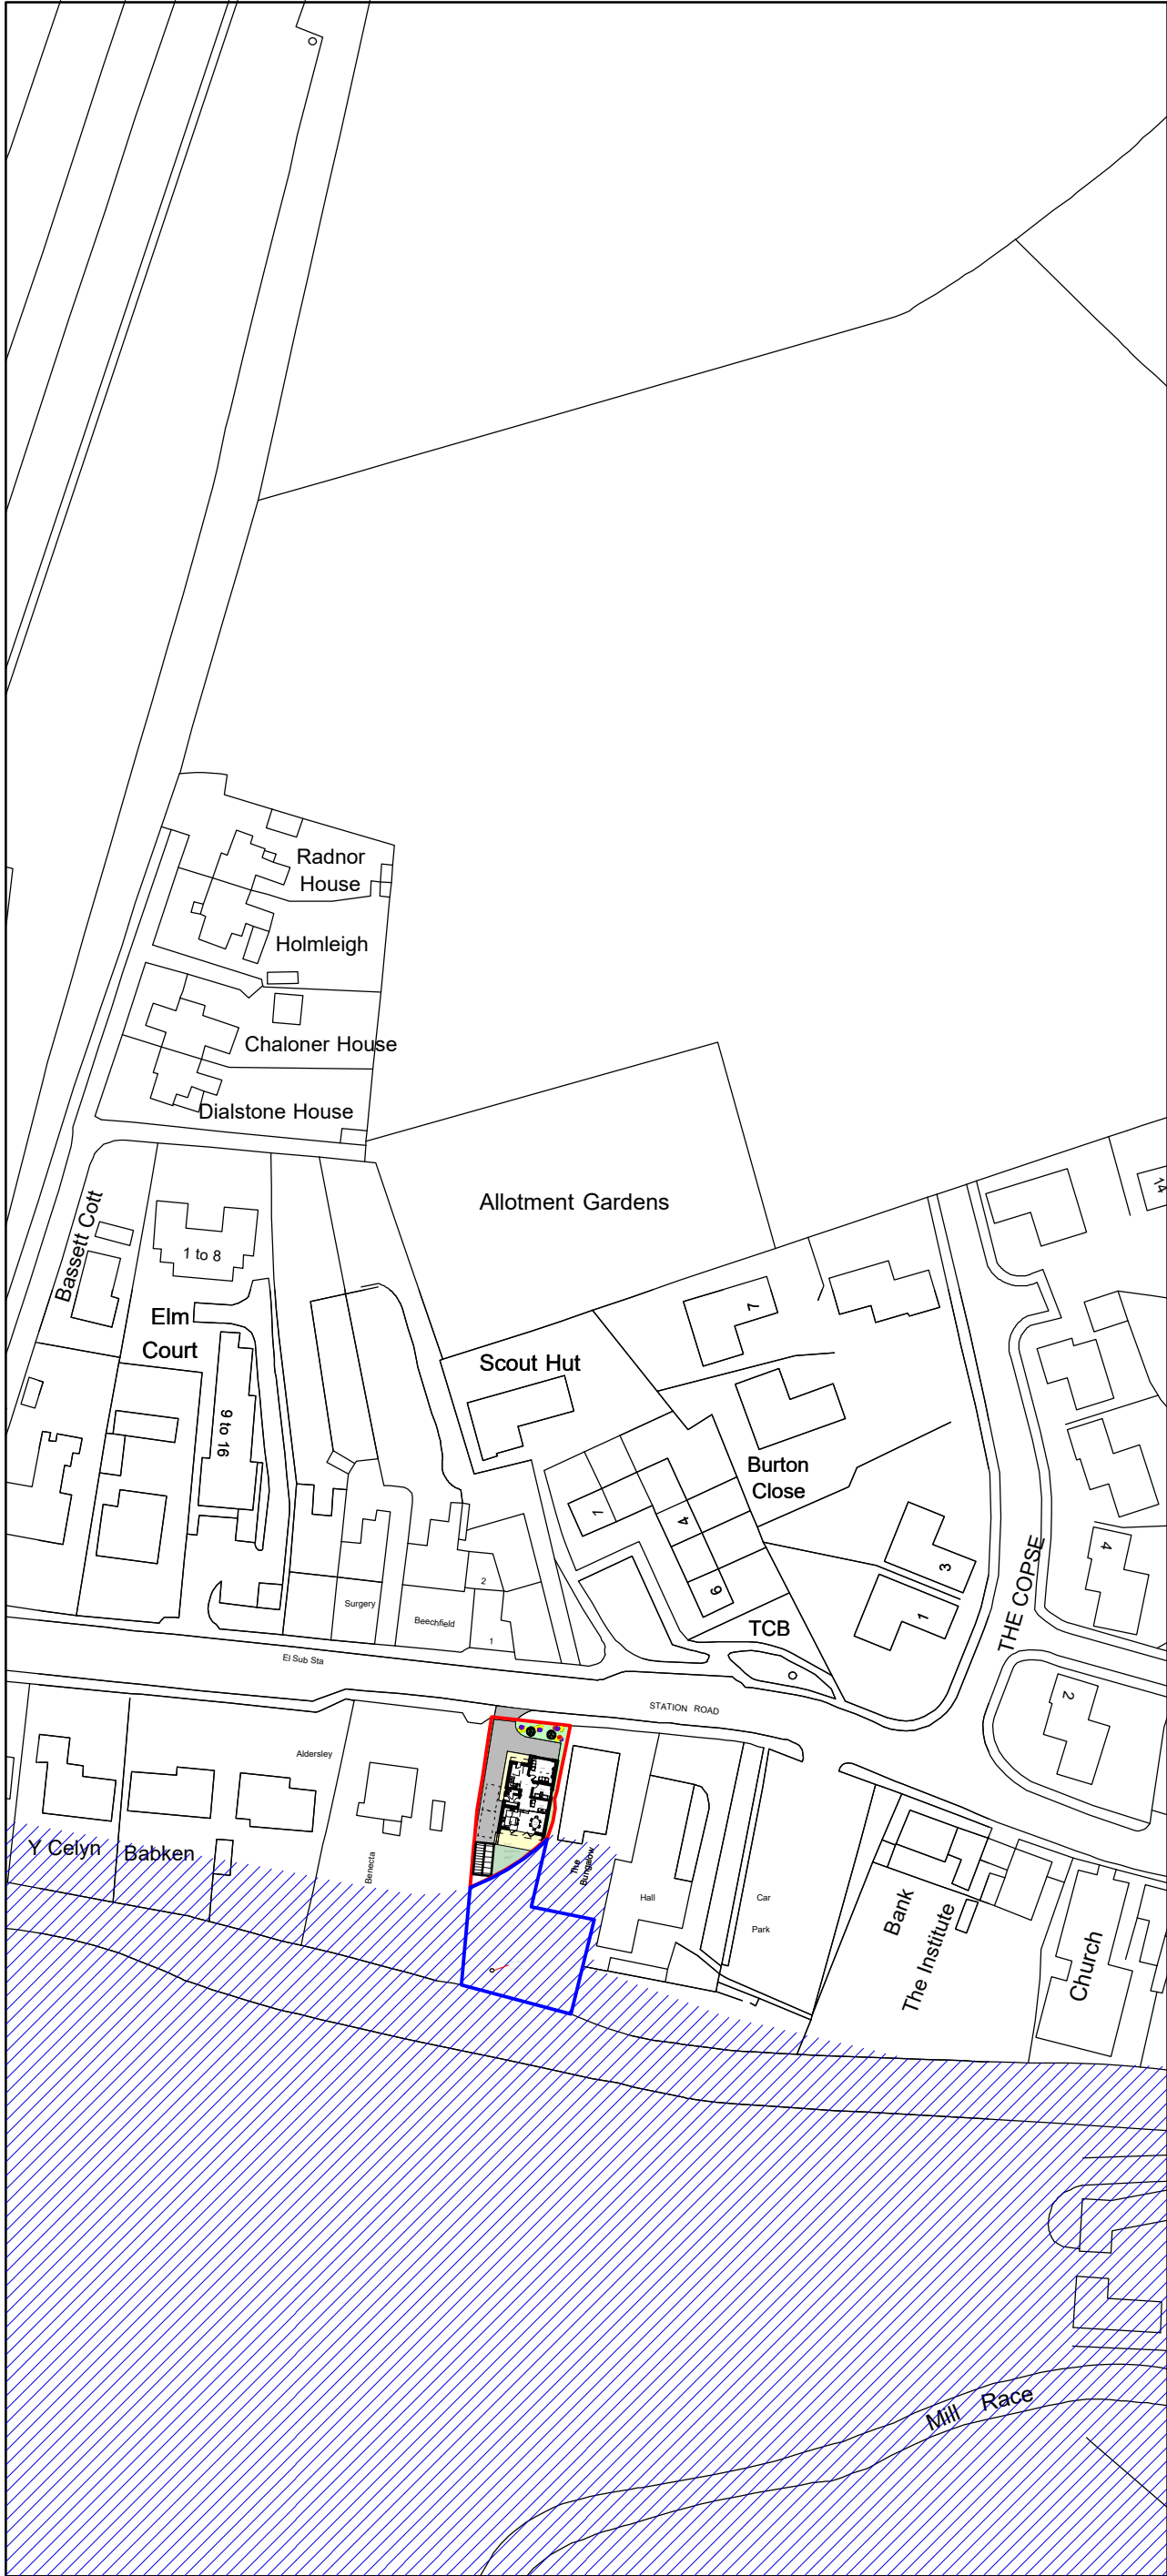

Location Plan 1:1250

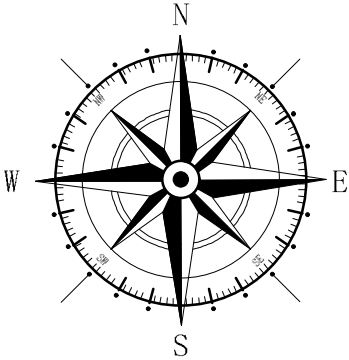

Rev	Date	Detail	Initial
E	01/22	Ameded highways detail	D.J.E.
D	10/21	Addition of updated location plan	D.J.E.
C	07/21	Site reduction and house amends	D.J.E.
B	04/21	Tree protection and Highways Info	D.J.E.
A	01/21	C2 Zone Indicated	D.J.F.

Project:	Proposed replacement dwelling at, Station Road, Rossett, Wrexham, LL12 0HE.		
Title:	Planning: Site & Location Plan	Scale: (A2)	1:250 & 1:1250

Drawn By:	J Felgate	Date:	Sep 2020
Drawing No:	H125/005	Sheet:	1 of 1



Office 3K4,
Redwither Business Tower,
Wrexham. LL13 9XT
Tel: 01978 356500
www.blueprintarchitectural.com
© copyright all rights reserved