
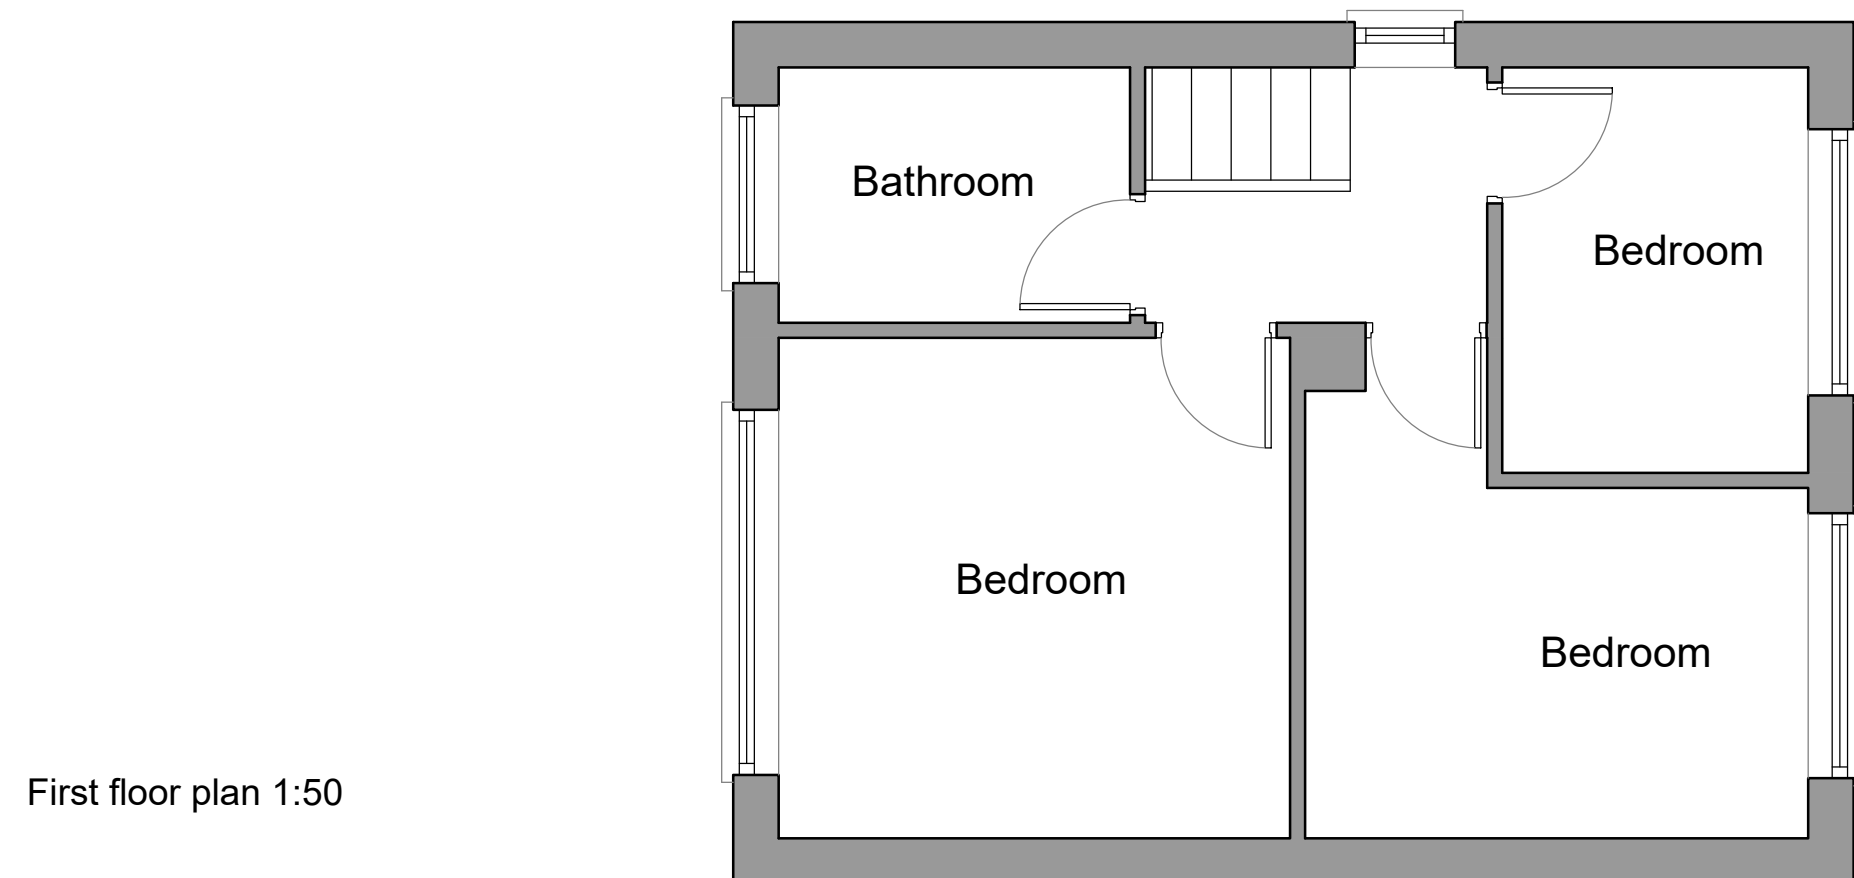


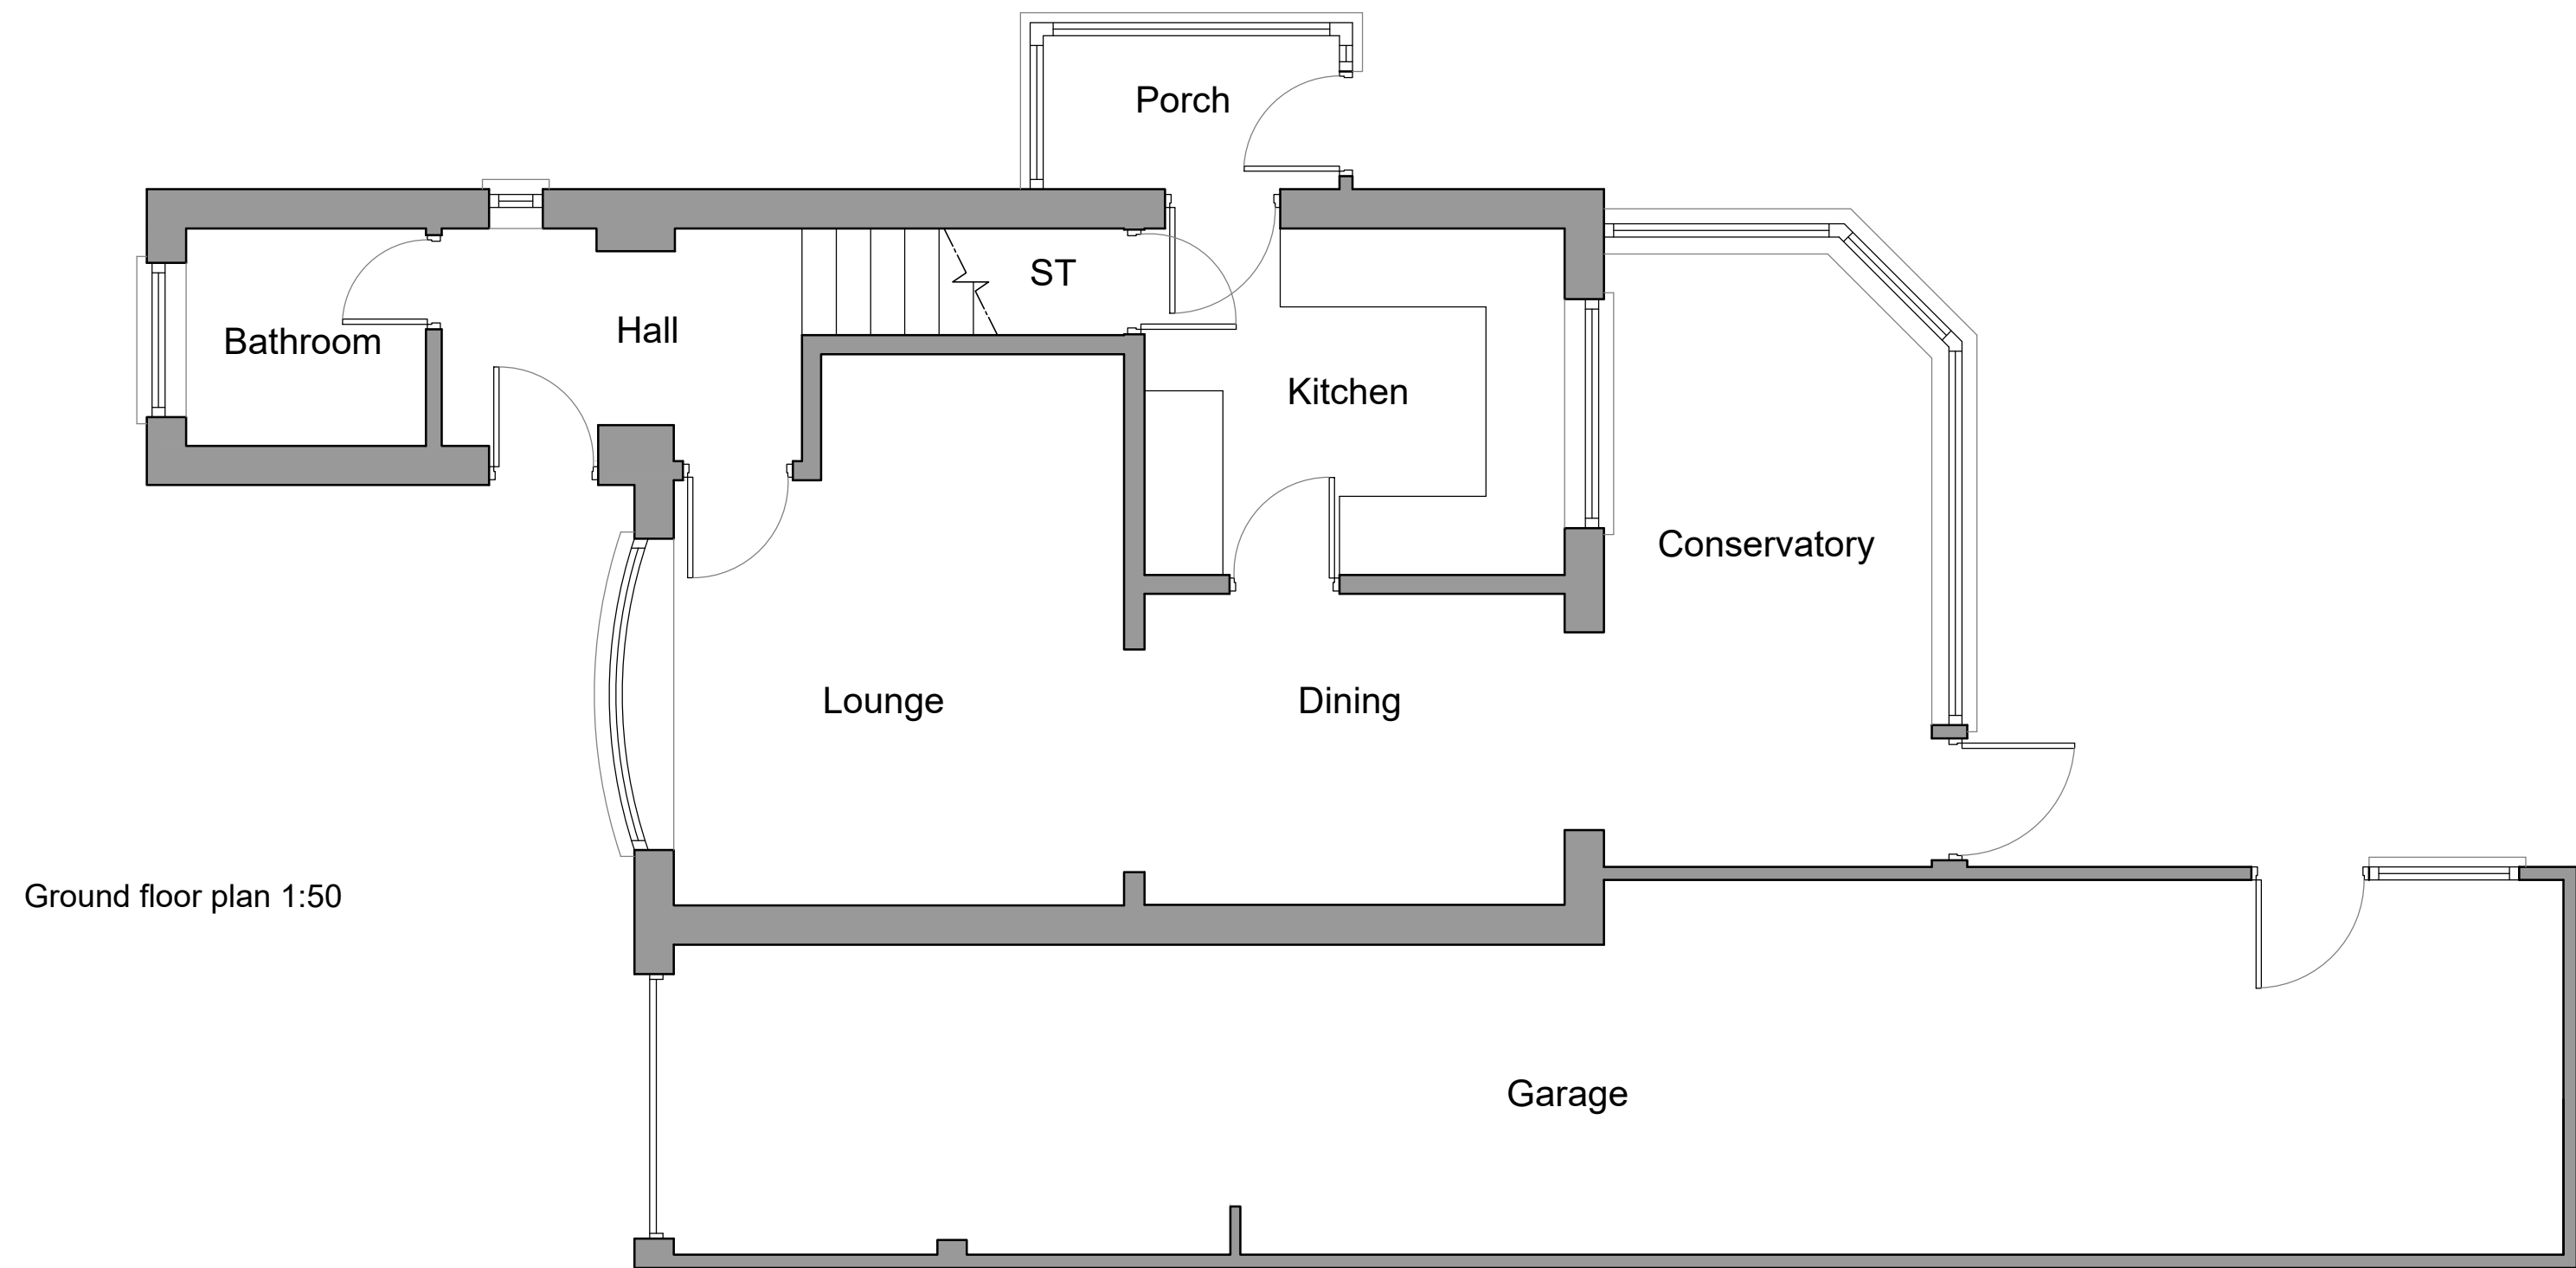

|                                                                        |                                |
|------------------------------------------------------------------------|--------------------------------|
| <b>Project;</b><br>8 Friars Court, Bangor On Dee, Wrexham,<br>LL13 0AT |                                |
| <b>Title;</b><br>Existing Floor Plans                                  | <b>Scale (A2);</b><br>1:100    |
| <b>Dwg No;</b><br>FC/PD/01                                             | <b>Date;</b><br>September 2021 |
| <b>Revision;</b>                                                       |                                |