



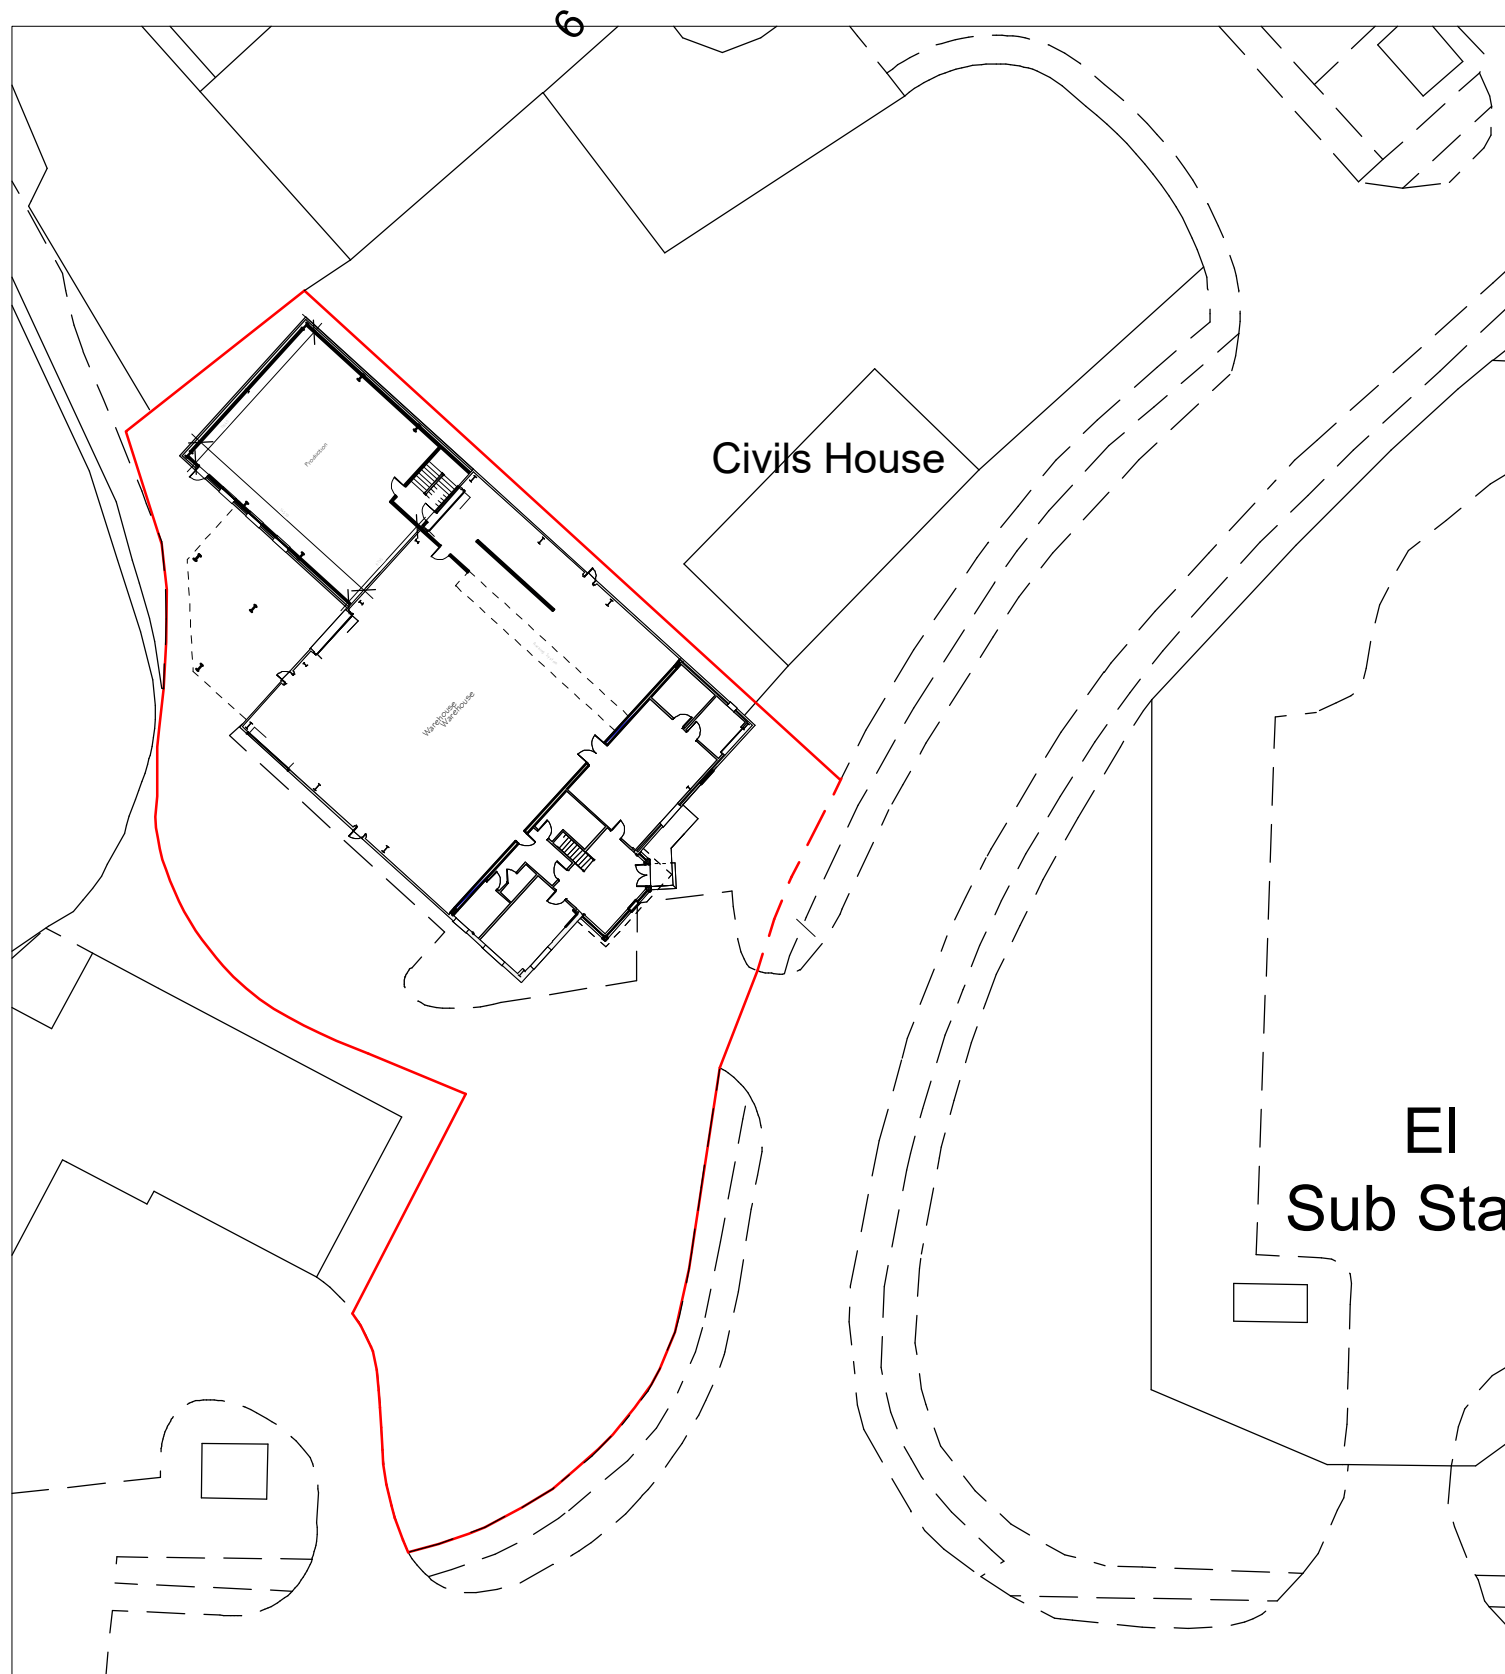

Site Plan 1:500

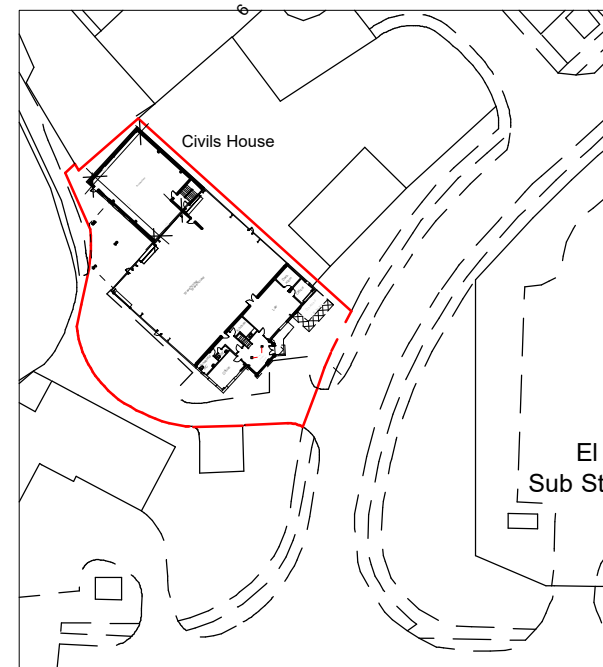

Location Plan 1:1250

A	08/12	Design amends	DJE
Rev	Date	Detail	Initial

Project: Proposed Alterations at
Industrial Unit,
Davy Way,
Llay Industrial Estate,
Llay, Wrexham.

Title: Site & Location Plan	Scale: (A3) 1:500 & 1:1250
-----------------------------------	----------------------------------

Drawn By: S Hatherall	Date: Jan 2022
Drawing No: H137/004	Sheet: 1 of 1





Office 3K4,
Redwither Business Tower,
Wrexham. LL13 9XT
Tel: 01978 356500
www.blueprintarchitectural.com