




Interior of proposed pods.

GLAMPitect

W: WWW.GLAMPITECT.CO.UK
E: CONTACT@GLAMPITECT.CO.UK
T: 0131 202 9002

IGLUCRAFT


M4 - BW
MODEL 4 - BIG WINDOW

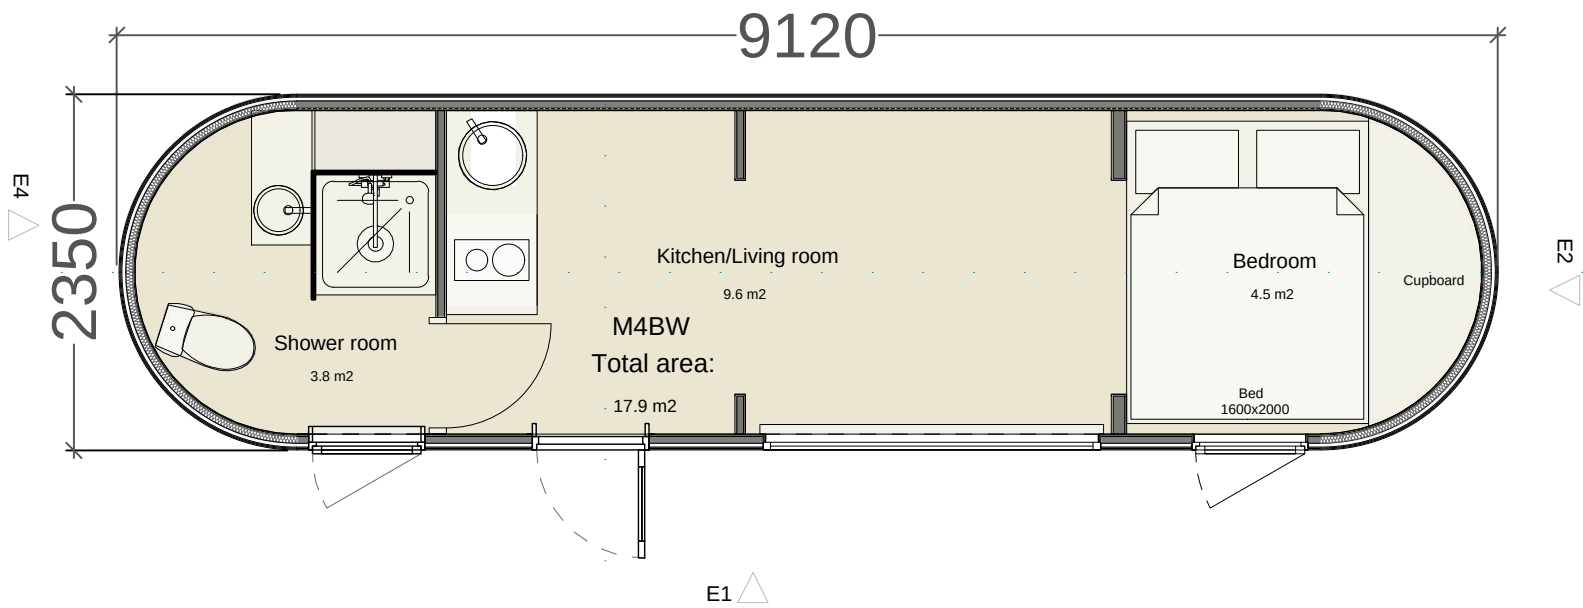


FLOOR PLAN




EXTERIOR ISOMETRIC

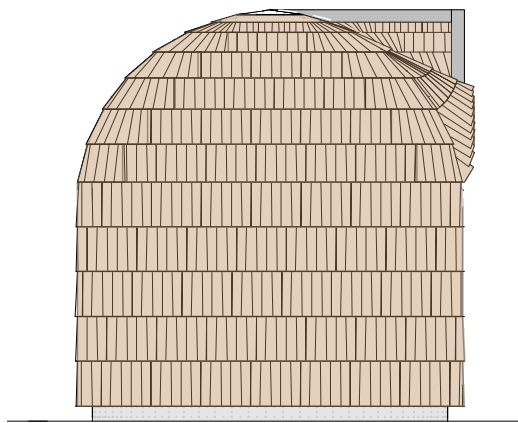


E4 SIDE ELEVATION

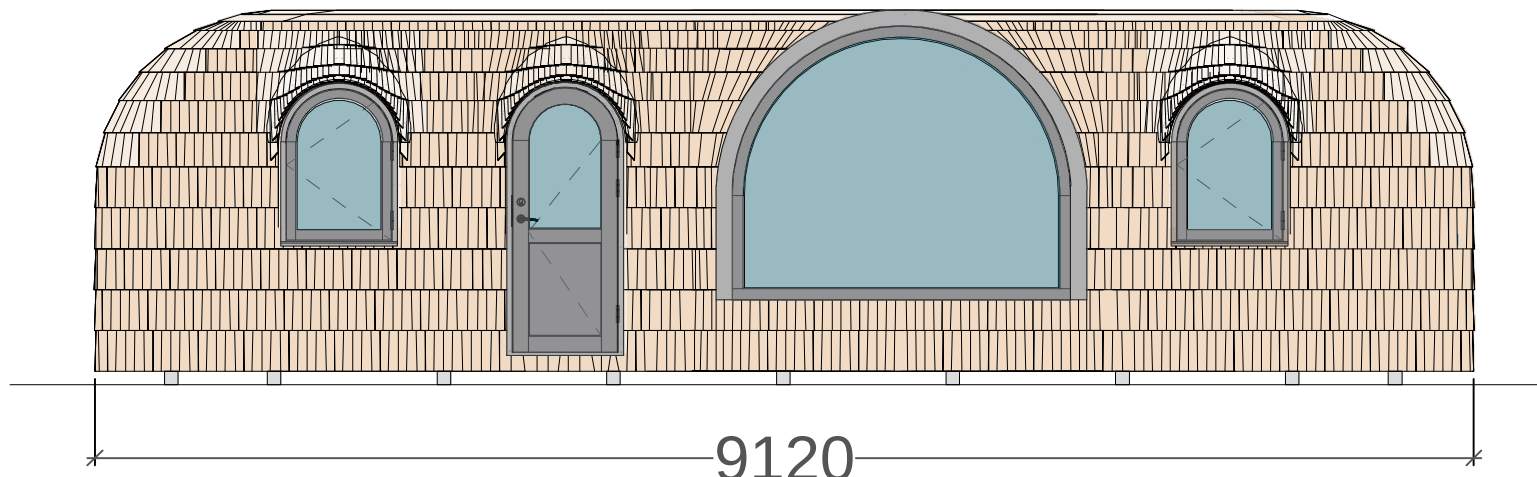


E1 FRONT ELEVATION

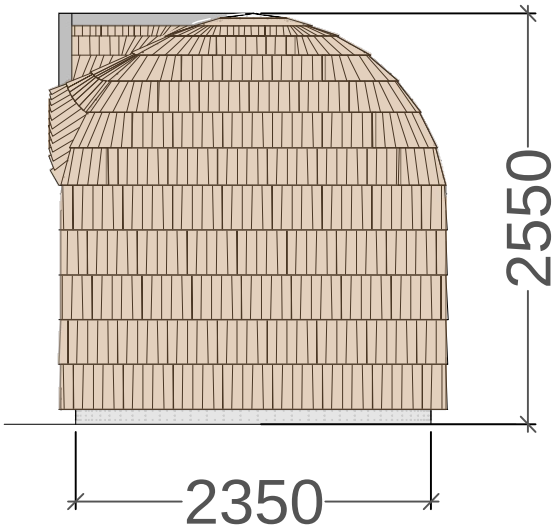

E2 SIDE ELEVATION

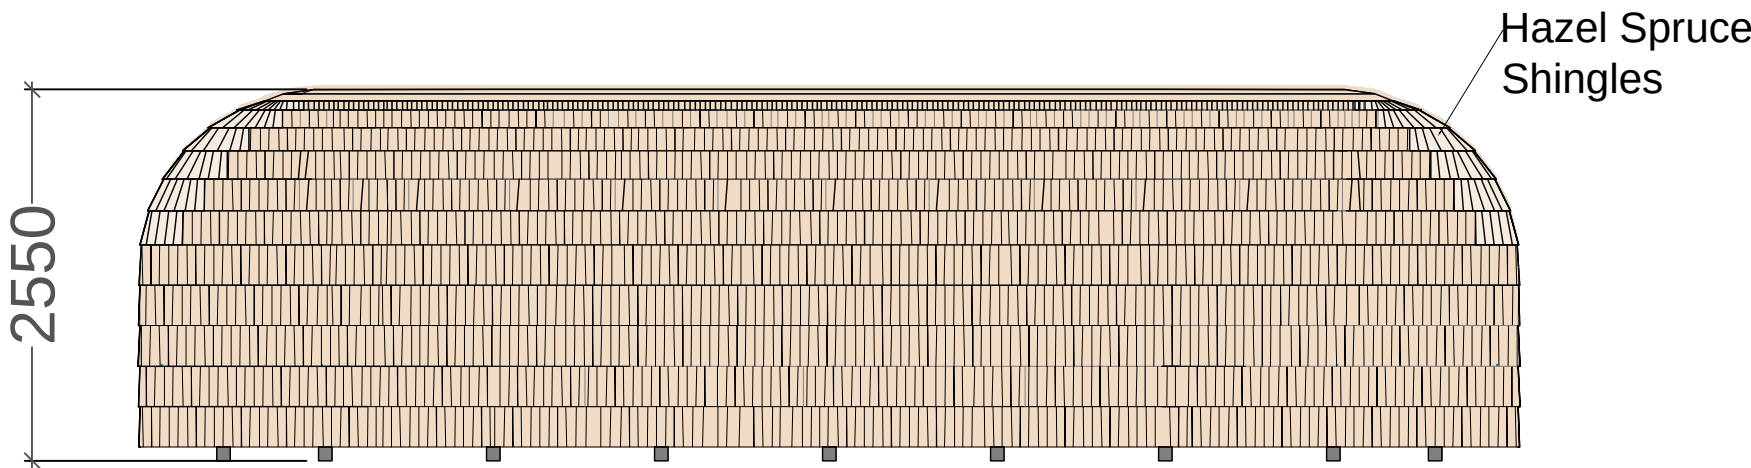

E3 REAR ELEVATION

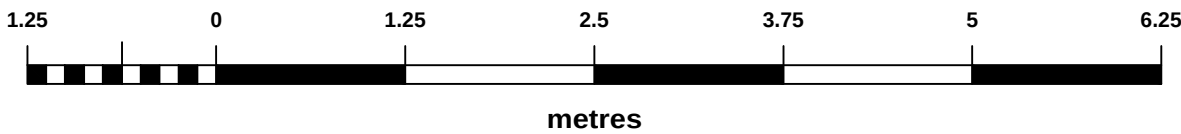

Date	Description	Rev	By
------	-------------	-----	----

Revision Description

Project:
Proposed Glamping Site - For Tom Cliffe
Oak Mead, The Golly, Burton Green, Rossett, Wrexham
LL12 0AL

Drawing Title:
POD ELEVATIONS

Drawing Number:
220324-01-05

Revision: -
Date: 19.04.2022
Scale: 1:50 @ A2
Drawn By: EC
CAD Dwg File: -
Checked By: PT

Issue Status:
Full Planning Application