




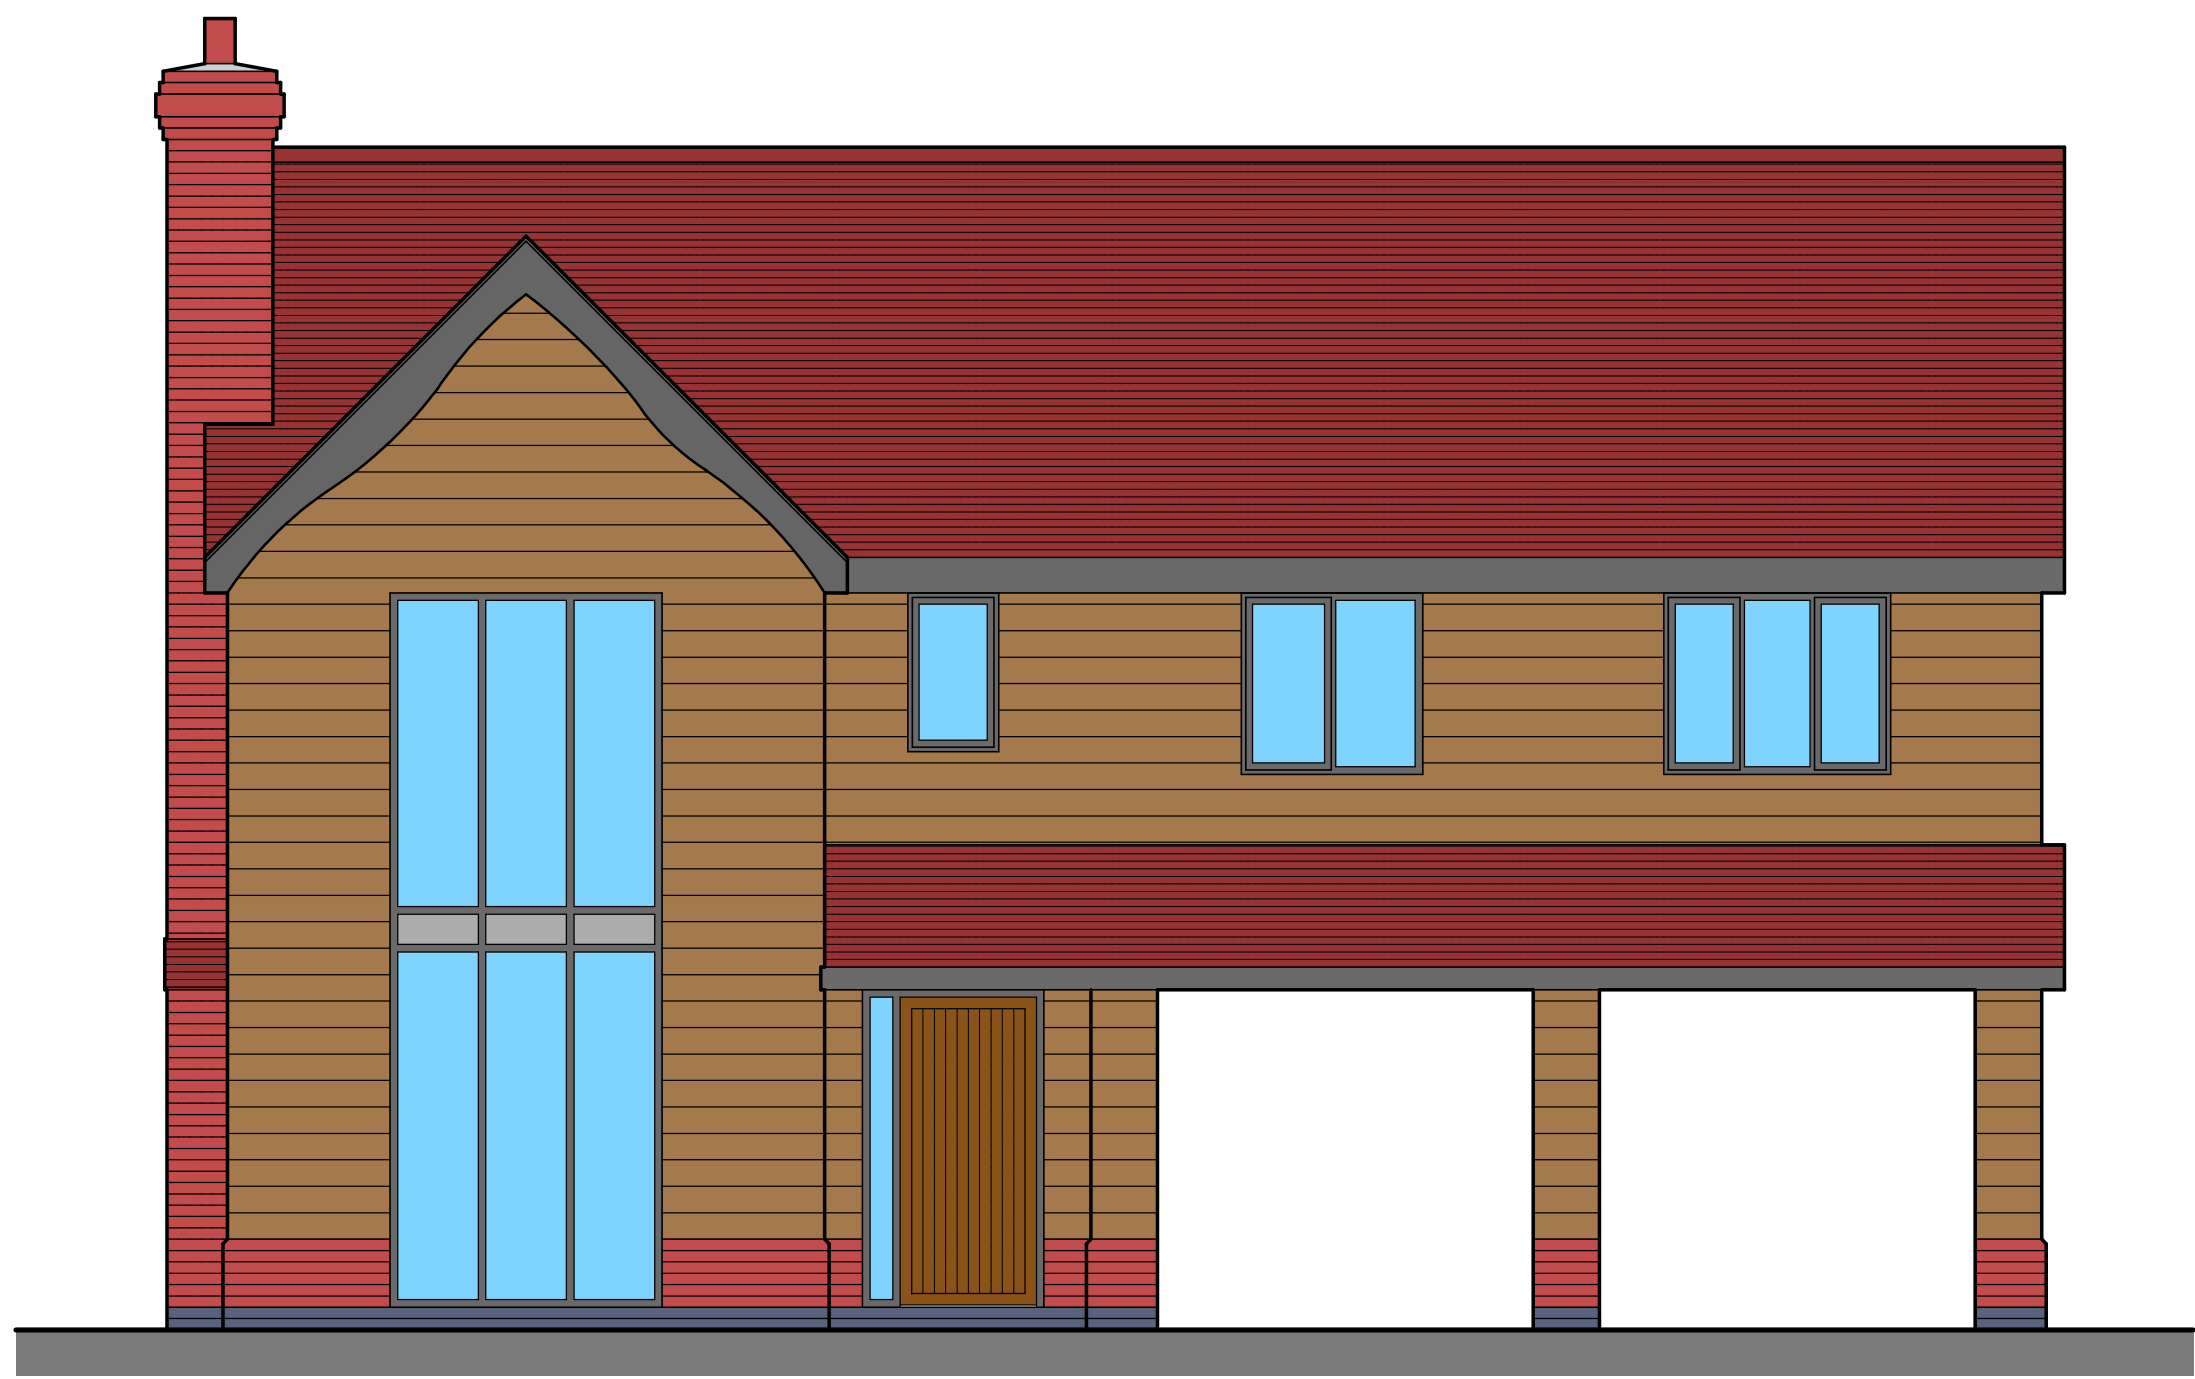

FRONT ELEVATION (1:50)

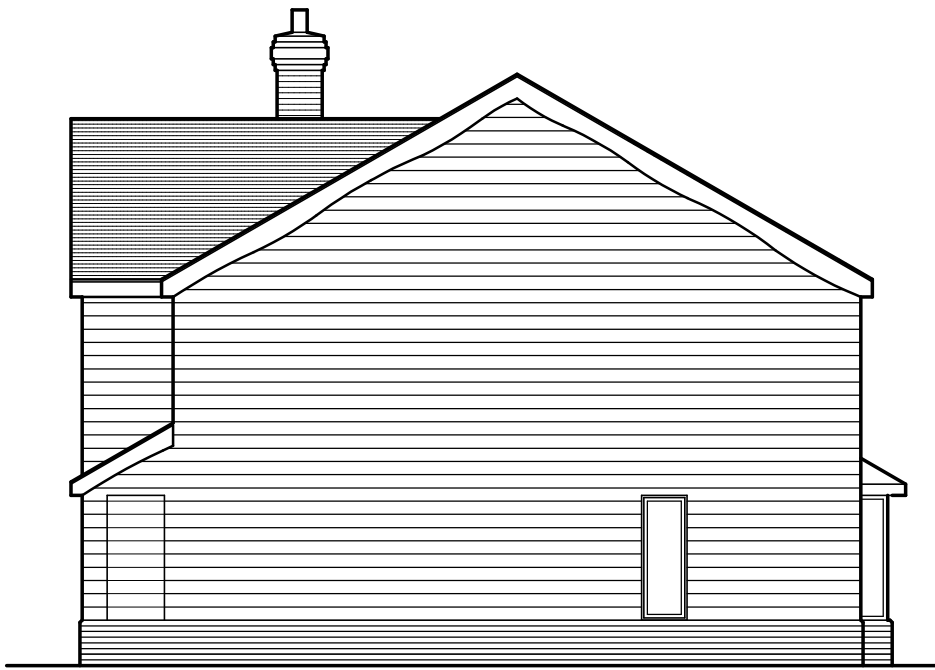

SIDE ELEVATION (1:100)

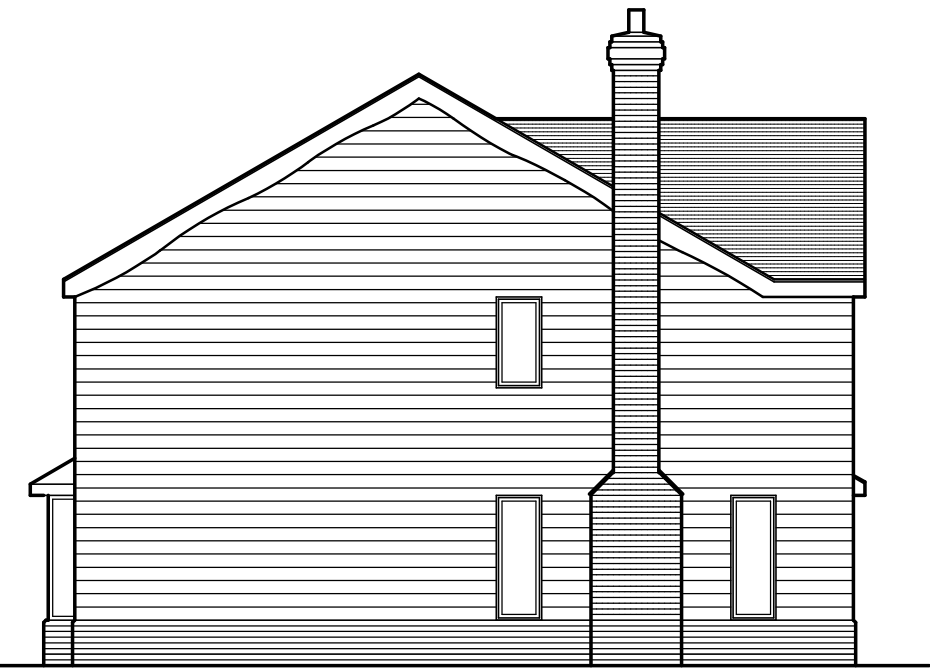


SIDE ELEVATION (1:100)




REAR ELEVATION (1:100)

PROPOSED MATERIALS:-


- WALLS: WESTOCK 'RANGE TO BE CONFIRMED'
FACING BRICKWORK TO GROUND FLOOR PLINTH
AND CEDAR HORIZONTAL BOARDS ABOVE
- ROOFS: MARLEY 'HAWKINS' DARK HEATHER CLAY
PLAIN TILES TO PITCHED ROOFS
- WINDOWS & DOORS: HARDWOOD
- RAINWATER GOODS: UPVC

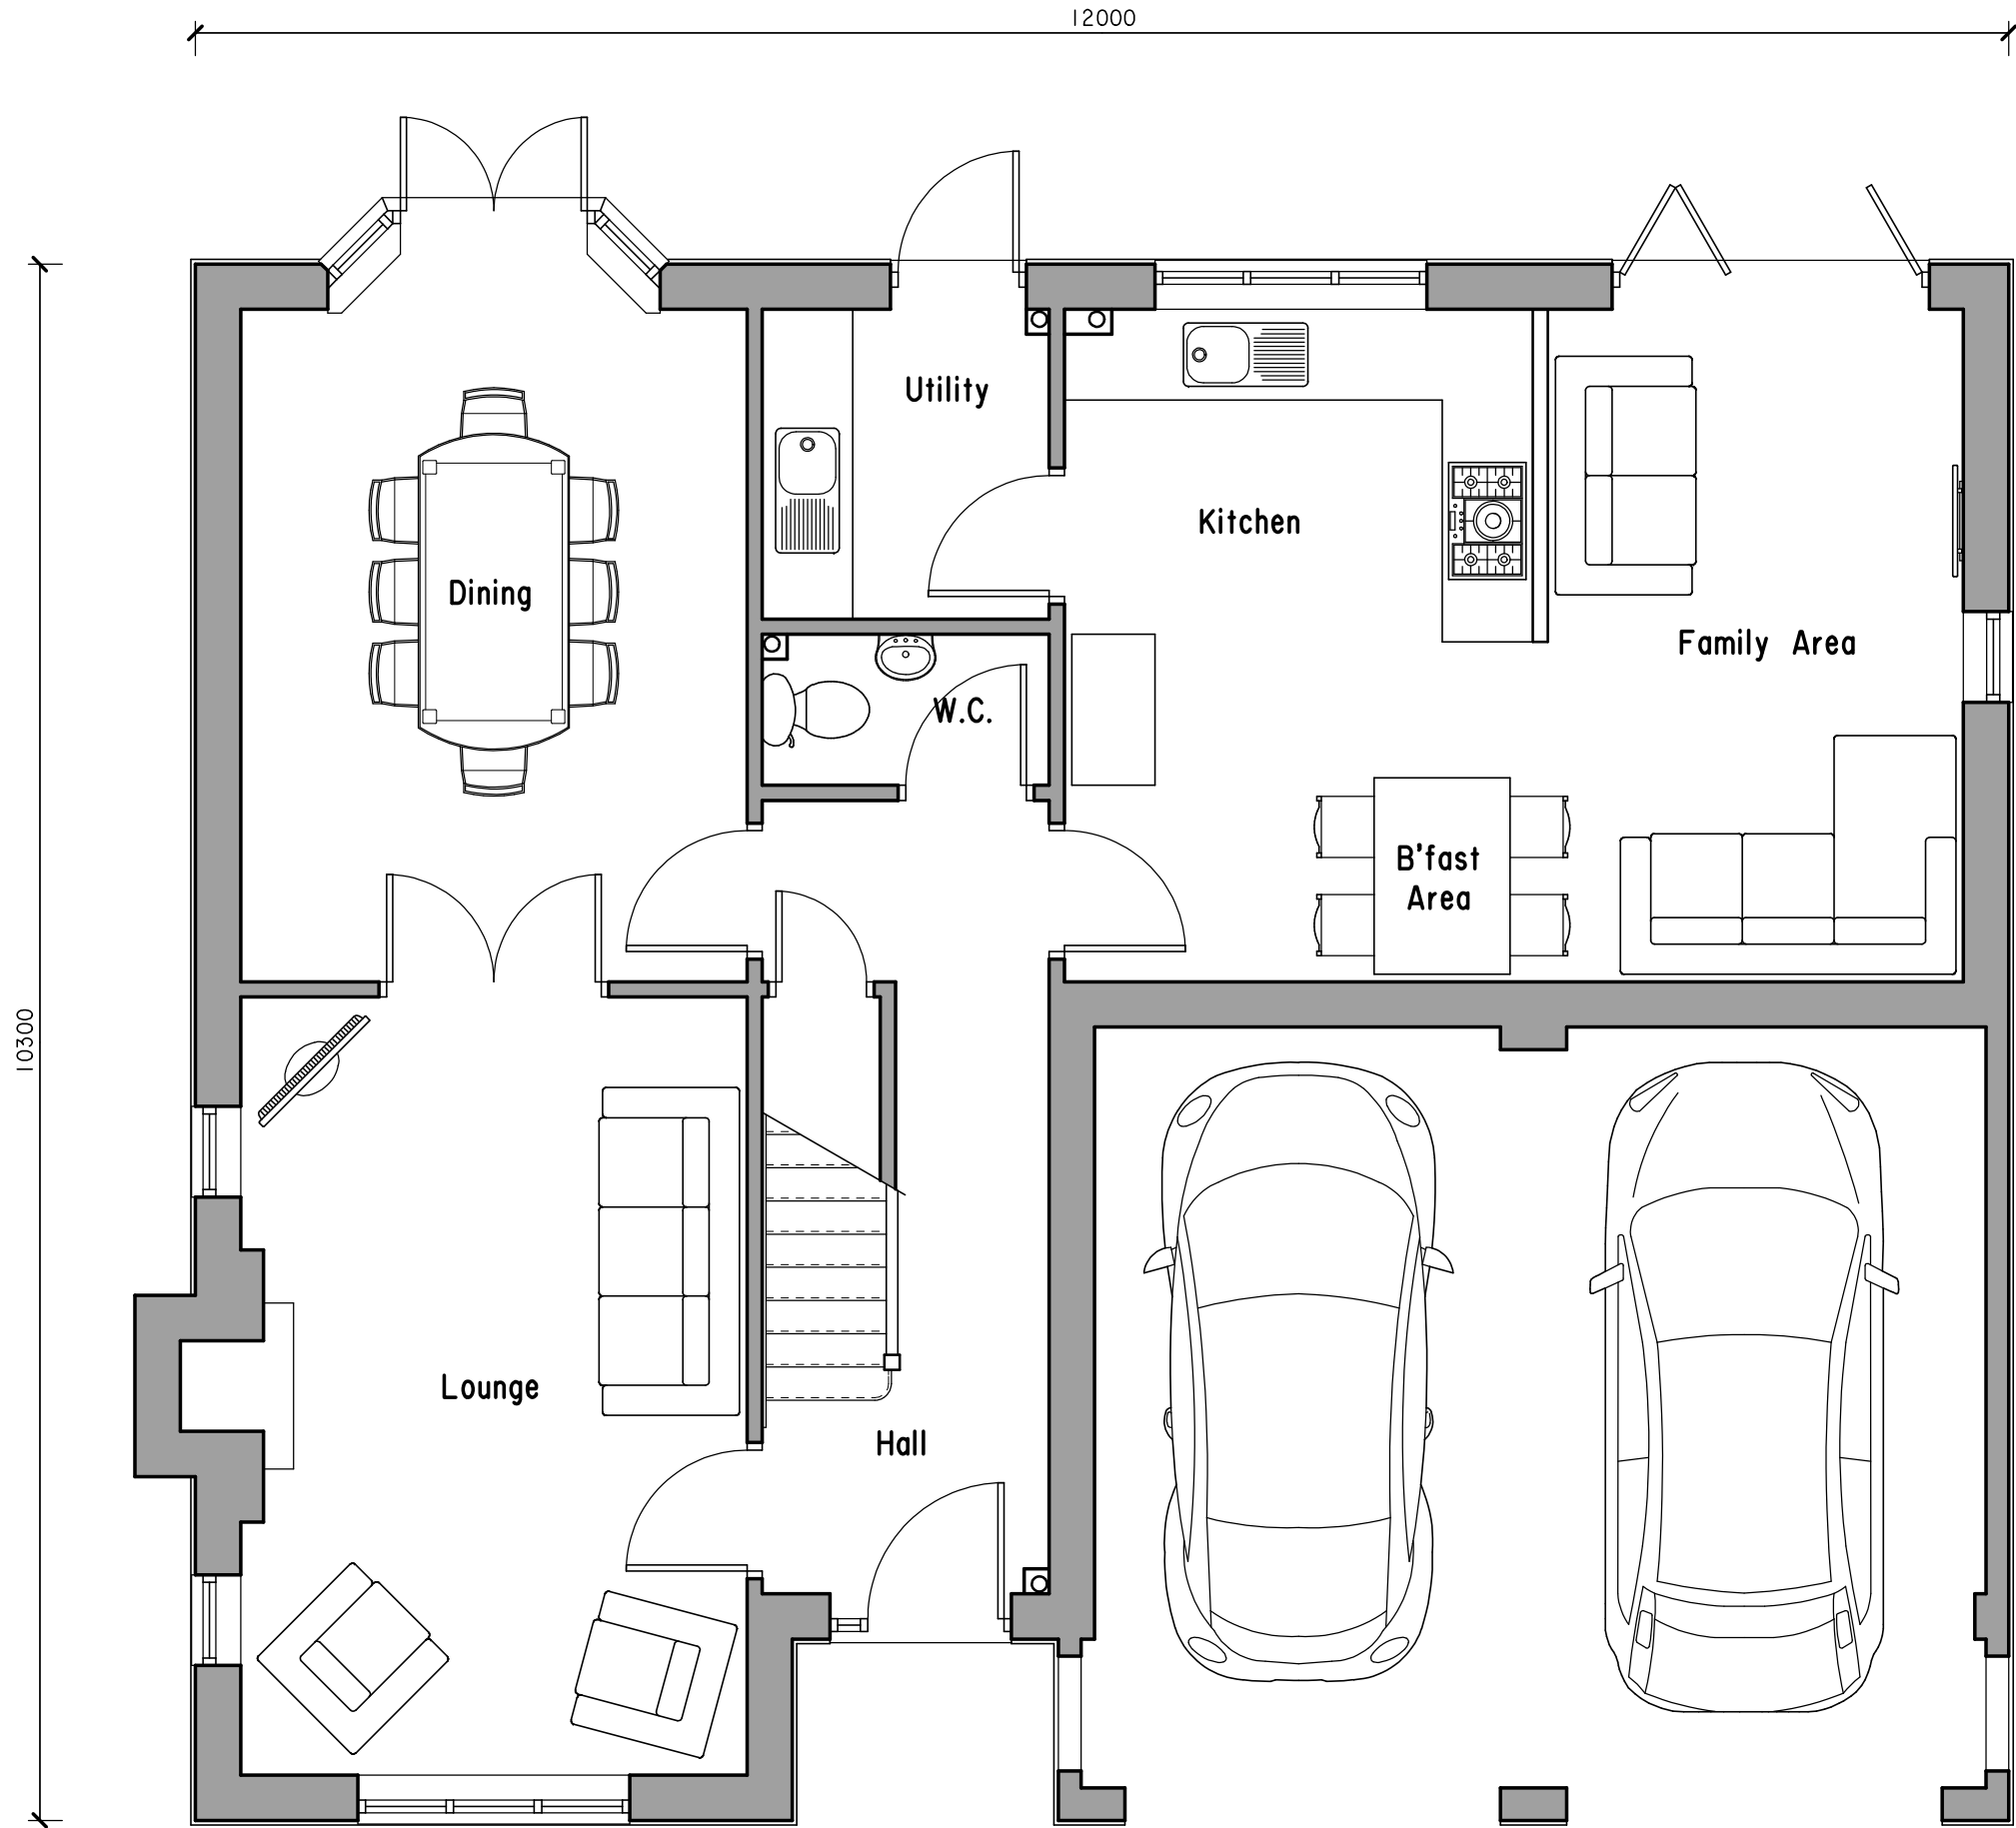

GROUND FLOOR PLAN (1:50)

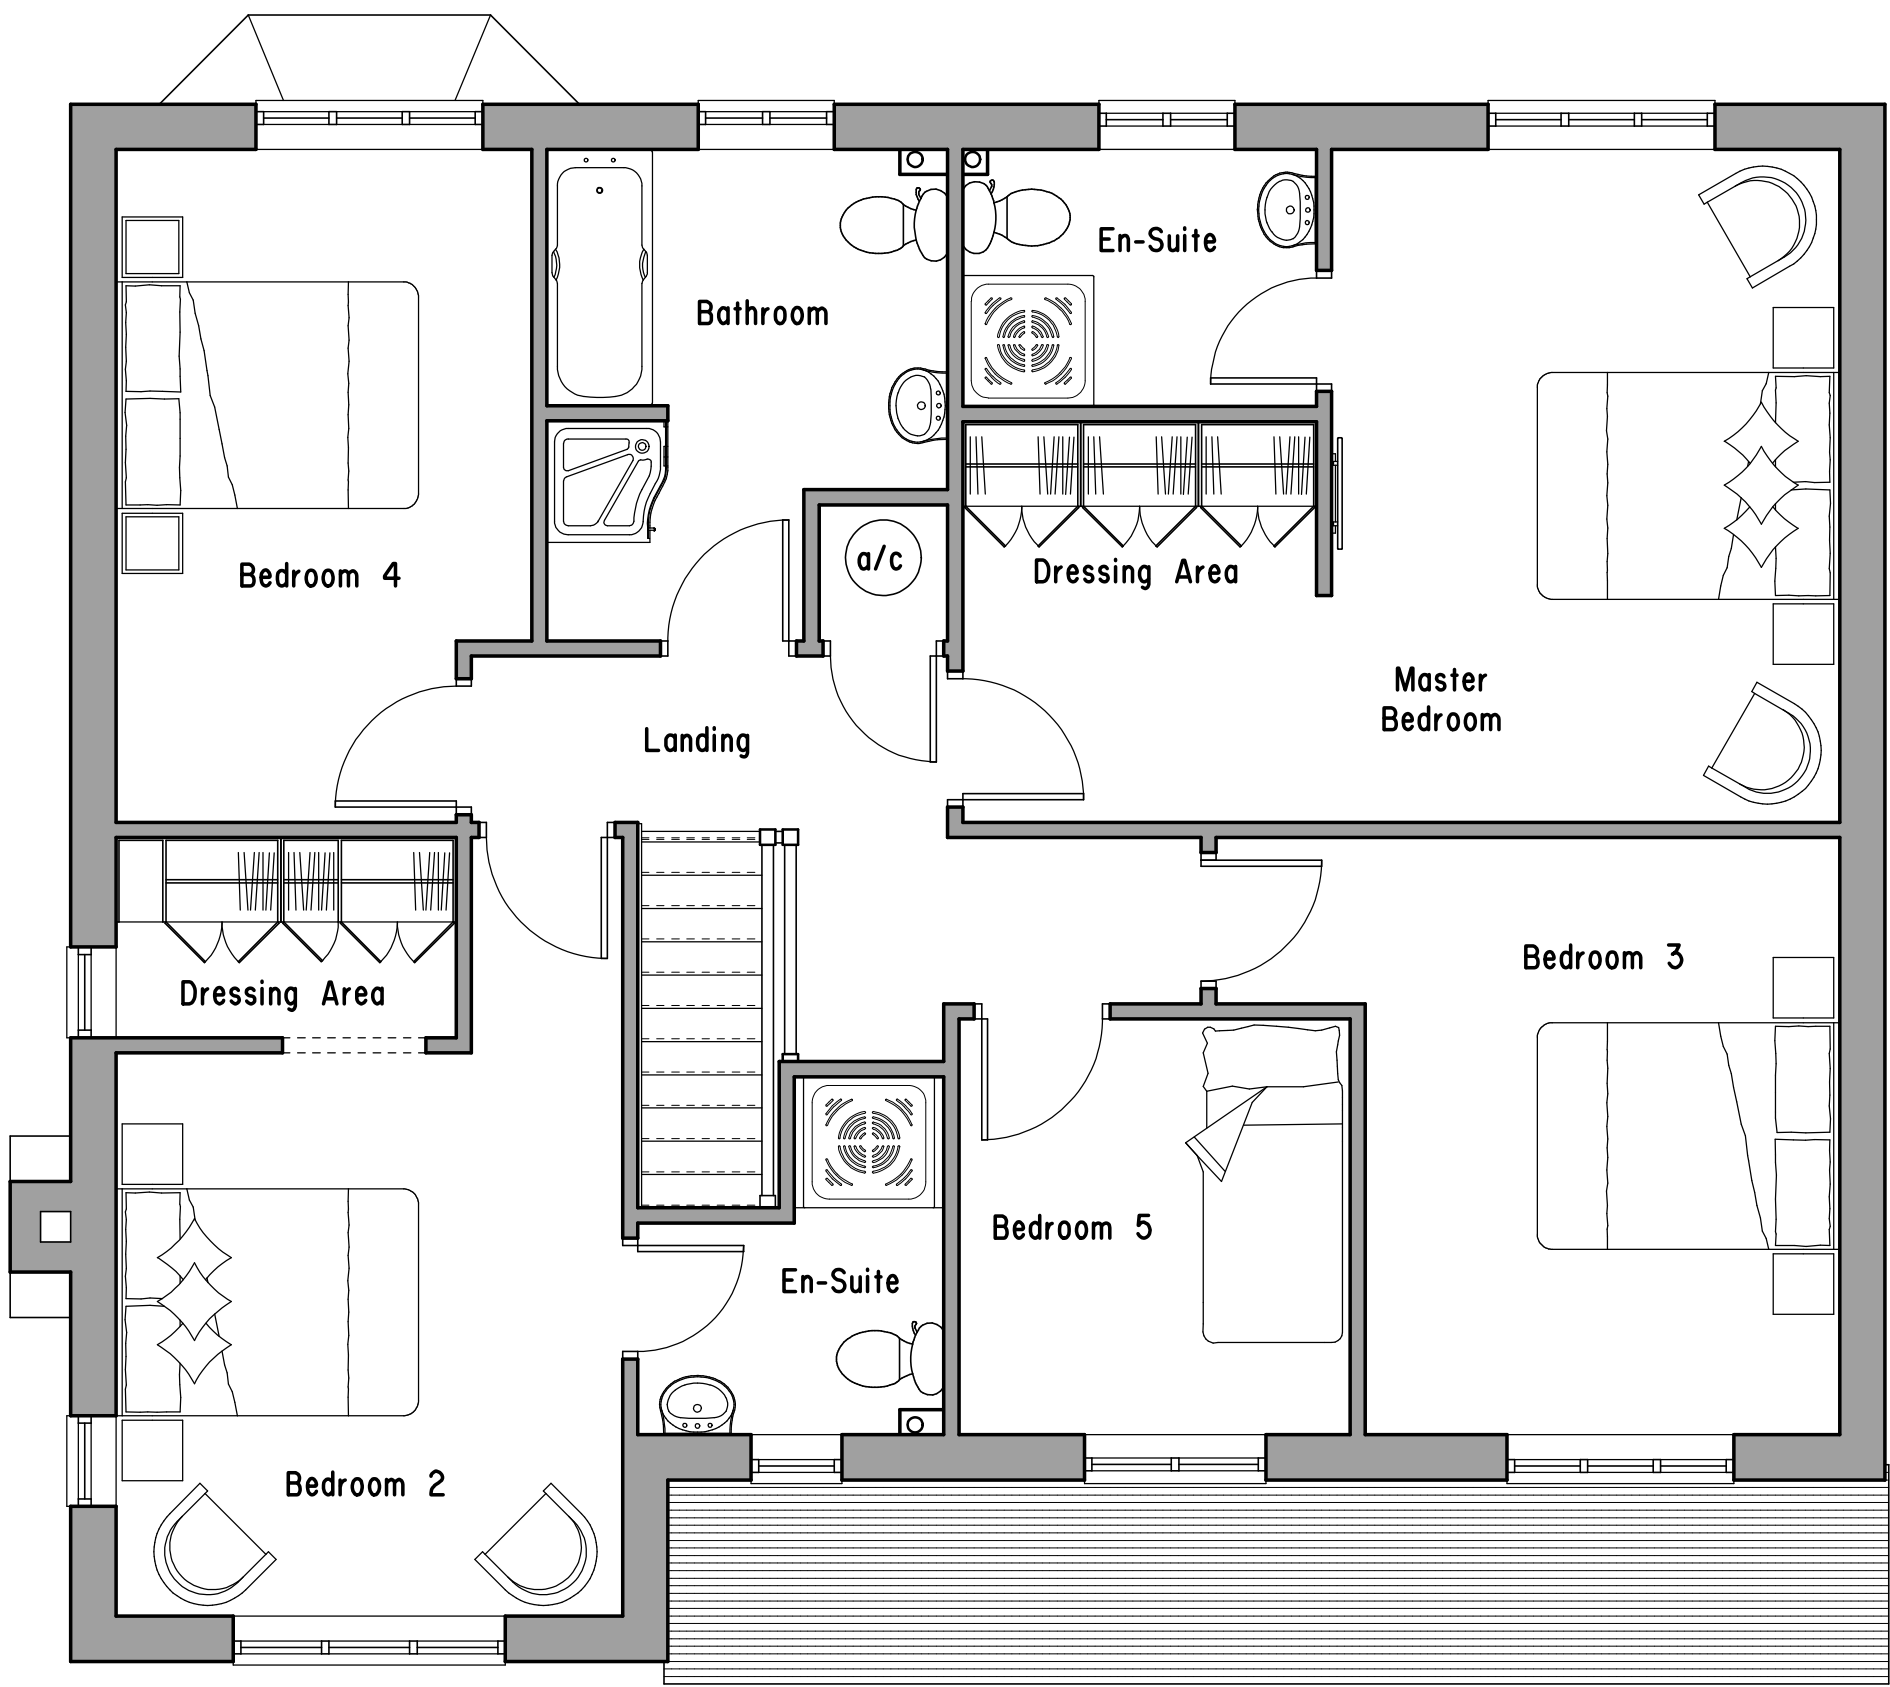

FIRST FLOOR PLAN (1:50)

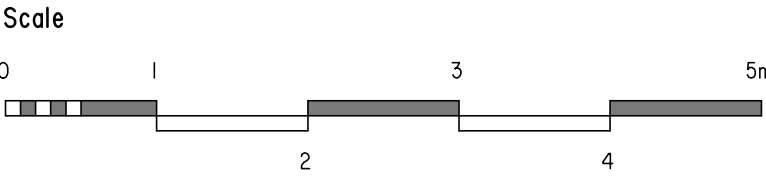

Figured dimensions only to be taken from this drawing.		
REVISIONS		
	Date	Description
A	18/05/22	Garage amended to open fronted car port following consultation with Highways Department. Elevations and plans amended accordingly.



Chartered Architects

The Old School, St Johns Road, Dudley, DY2 7JT
Tel: 01384 252622

CLIENT TAYLOR REED HOMES LTD OLDBURY WEST MIDLANDS	
JOB PROPOSED DEVELOPMENT AT LAND OFF MAIN STREET BETTISFIELD	
TITLE 5 BED HOUSE: PLOT 3 - FLOOR PLANS & ELEVATIONS	
NUMBER 2441/D07	REVISION A
Scale 1:50/100 @ A1	Date APR 21
CAD 2441-204 Rev 2	GROUP A