



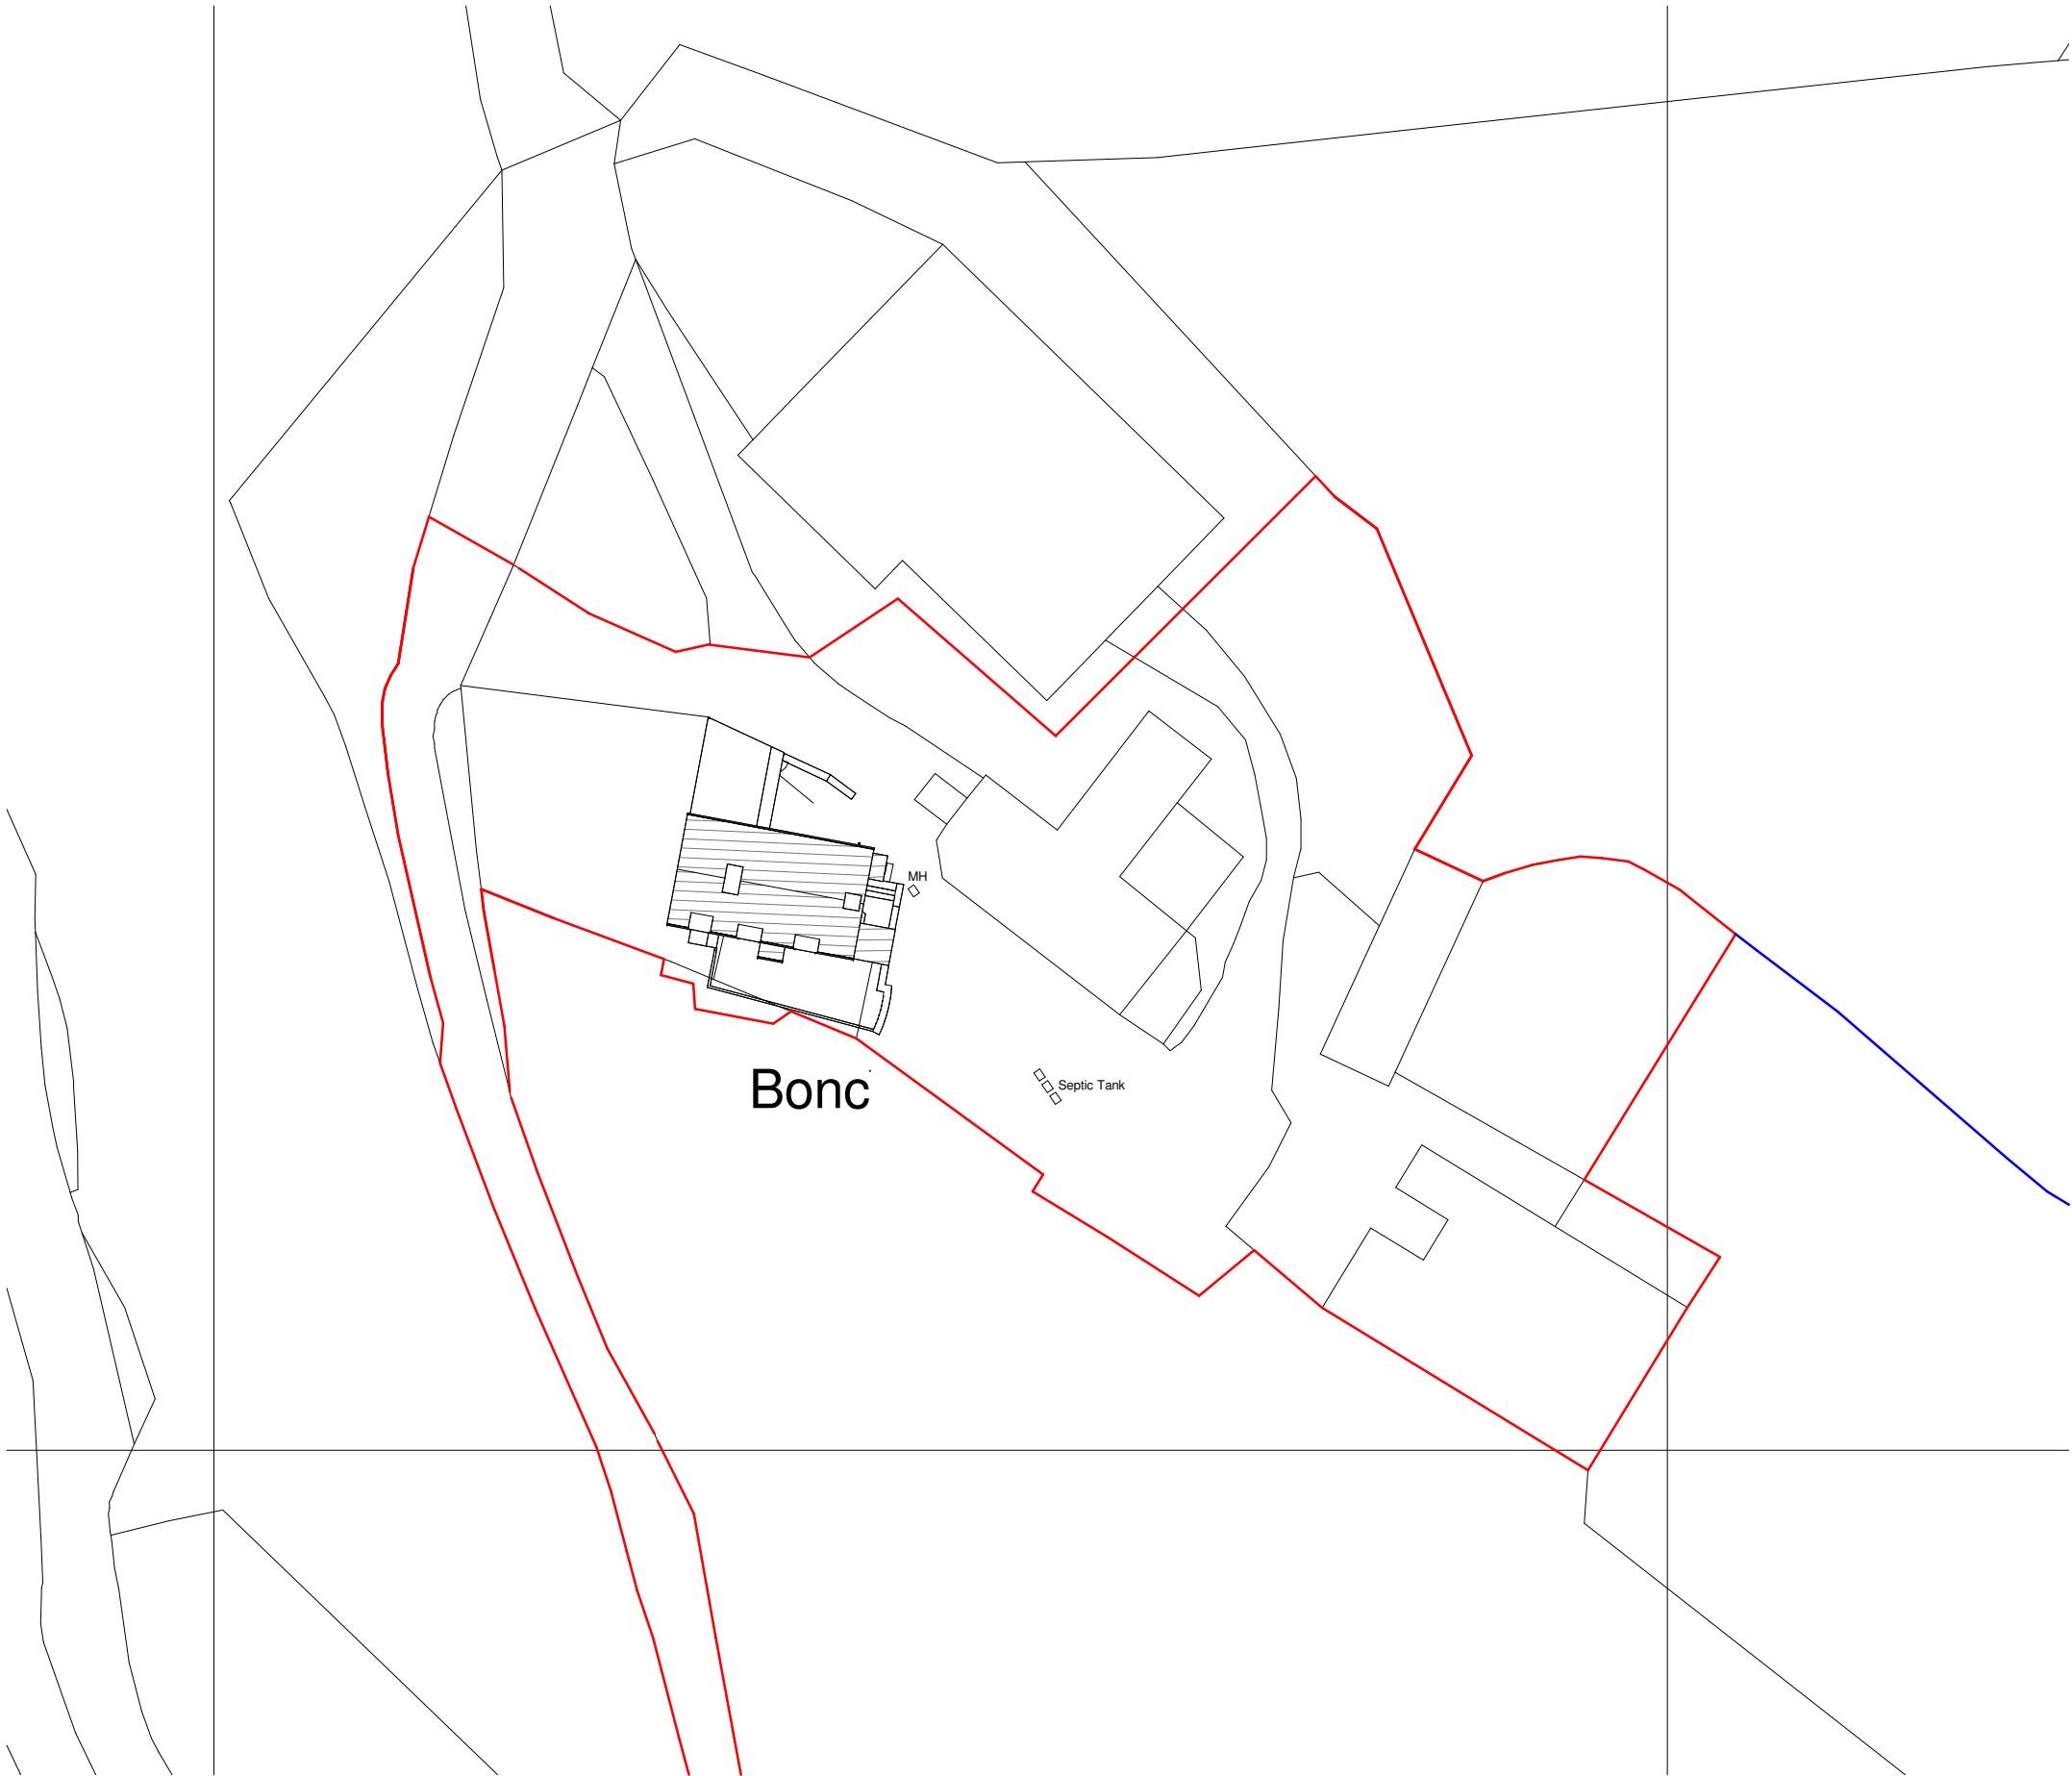

Existing Site Plan  
1 : 250

 

|     |                                       |       |       |          |
|-----|---------------------------------------|-------|-------|----------|
| A   | Red Line adjusted and blue line added | JB    | ks    | 27/06/22 |
| Rev | Revision Description                  | Drawn | Check | Date     |

Greenspace Architects Ltd  
The Old Town Hall  
The Square, Ellesmere  
Shropshire SY12 0EP  
Tel 44(0)1681 623859  
e-mail:  
greenspace@greenspacearchitects.co.uk  
web: www.greenspacearchitects.co.uk

Project  
**Proposed extensions and alterations at Y Bonc Farm**

Title  
**Existing Site Plan**

|            |            |          |            |          |
|------------|------------|----------|------------|----------|
| Scale @ A1 | Scale @ A3 | Drawn By | Checked By | Date     |
| 1 : 250    | 1:500      | JB       | ks         | 19/01/22 |

|                |         |           |      |
|----------------|---------|-----------|------|
| Drawing Number | Job No. | Sheet No. | Rev. |
|                | 21-38   | A002      | A    |