


NOTES

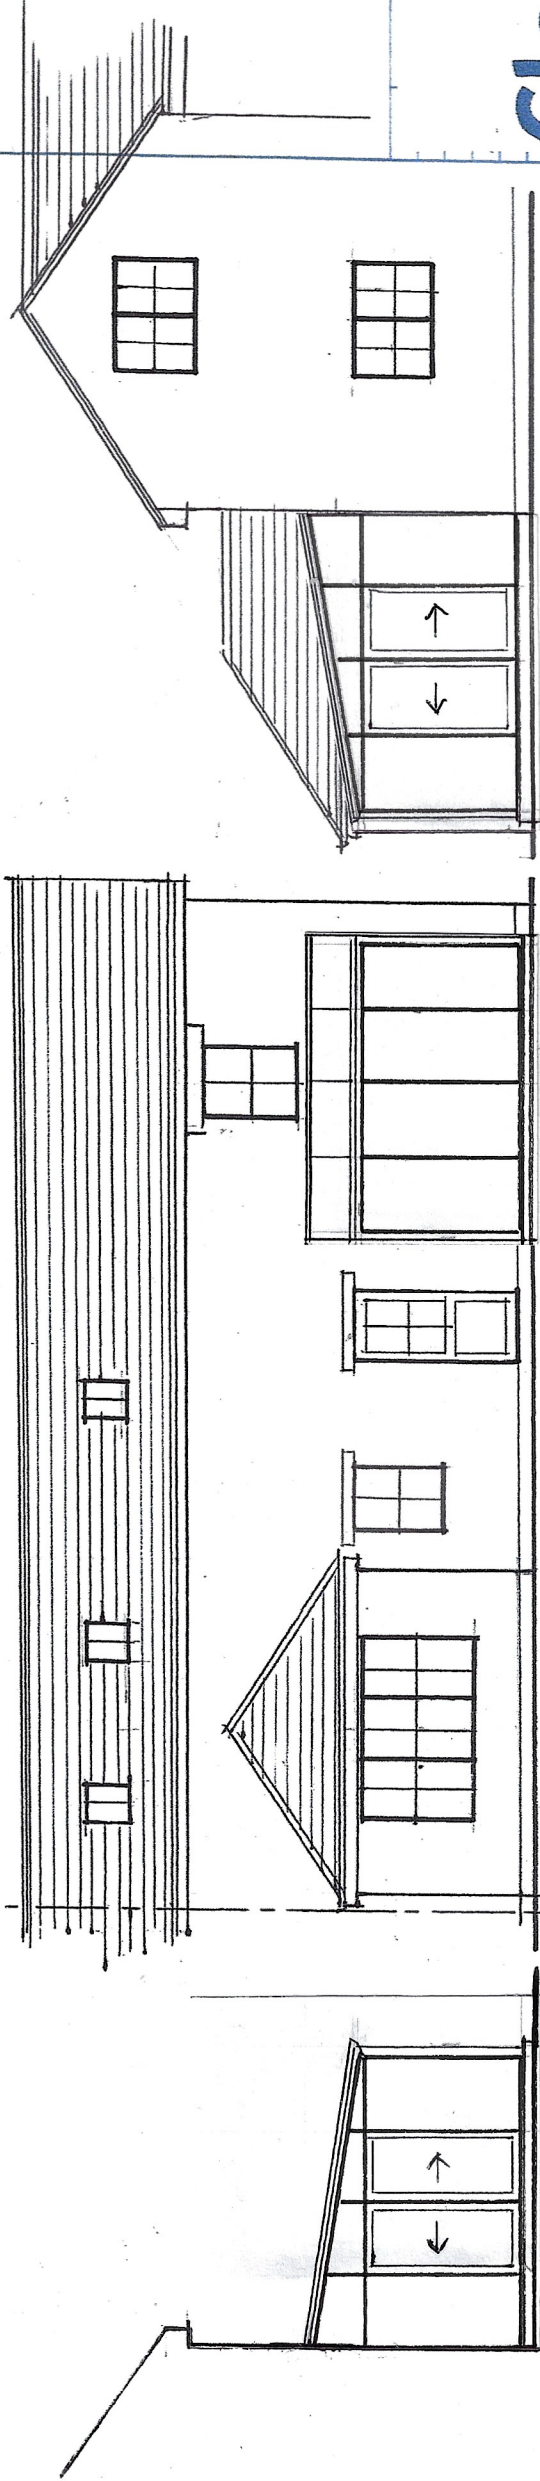

PROPOSED RH ELEVATION

PROPOSED REAR ELEVATION

PROPOSED LH ELEVATION
OF CONSERVATORY



5 Peregrine Place
Moss Side, Leyland
Preston, Lancashire PR25 3EY
Tel: 01772 452225

Client:

MR & MRS POTTER

Job Title:

PROPOSED CONSERVATORY

Drawing Title:

THE BOTHY
LOWER WARRINGTON FARM
NORTHENBURY
WREXHAM
LL13 0AN

Scale:

1:100

Date:


4th MAY 2022

Drawn By:

TS.

Dwg No:

Rev.

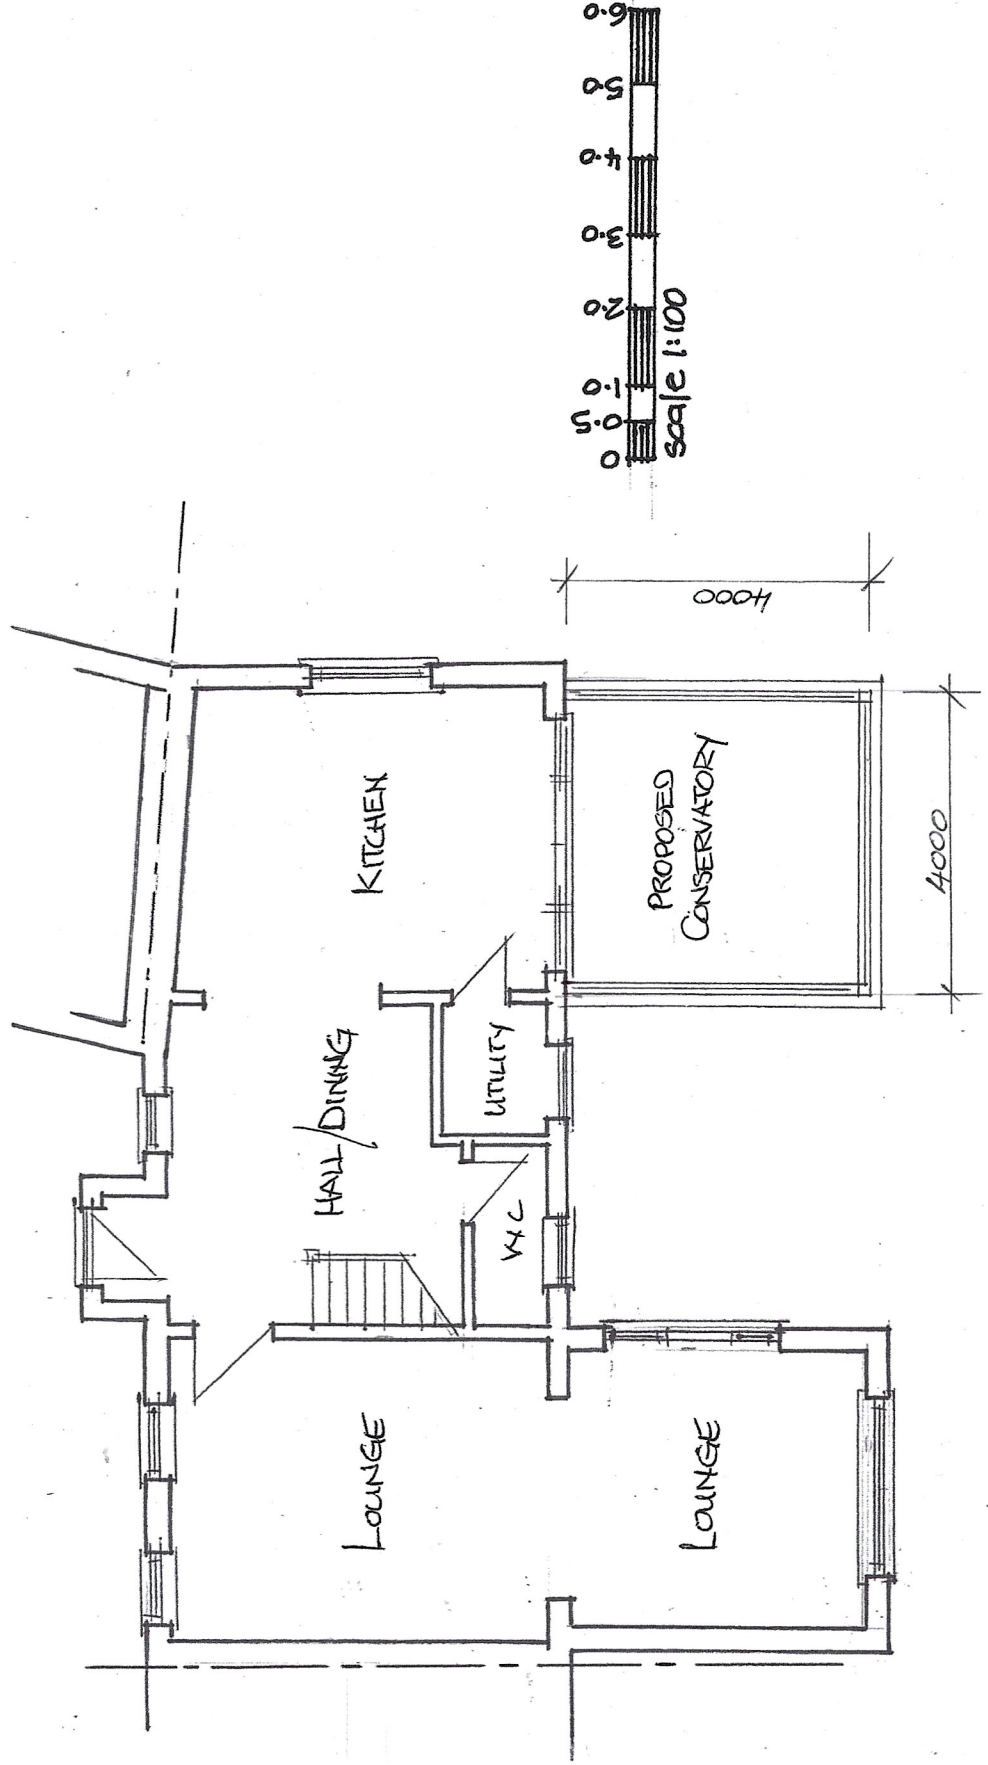

PROPOSED GROUND
FLOOR PLAN