
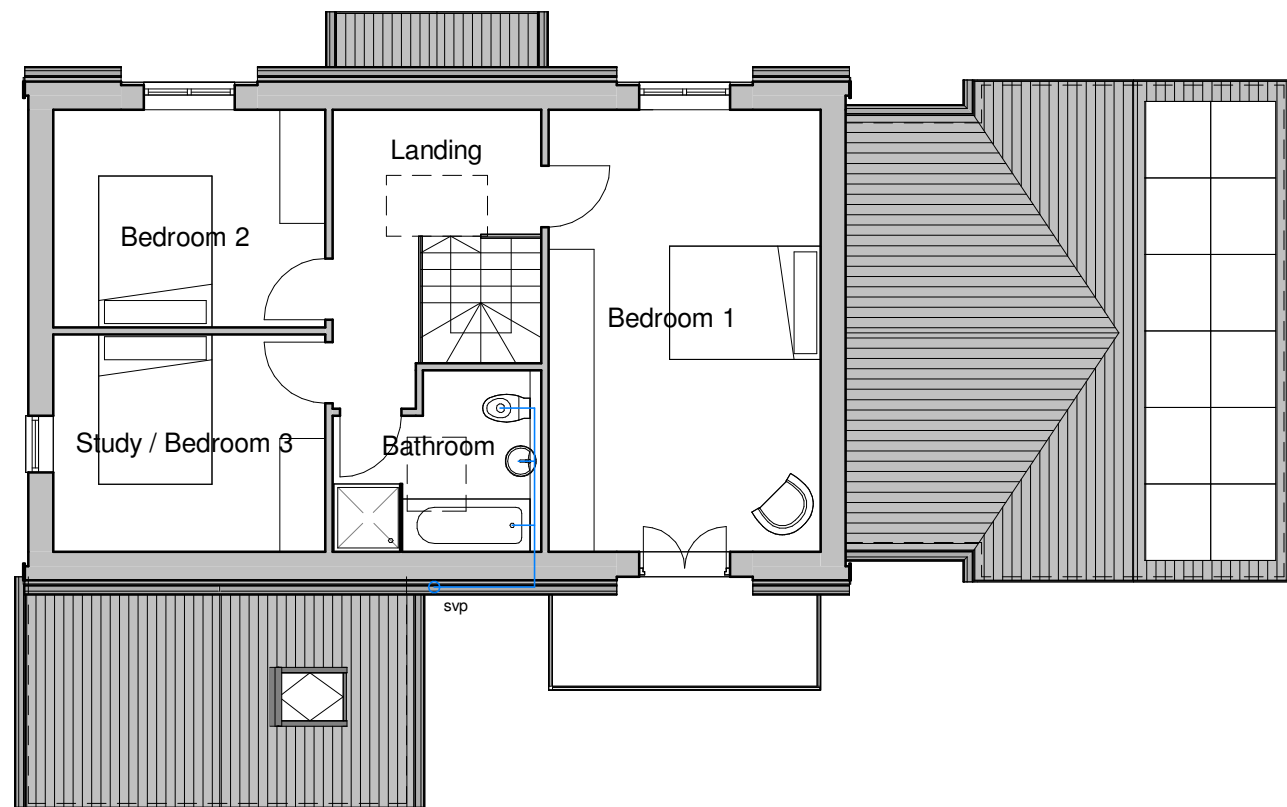


First Floor Plan  
1 : 100

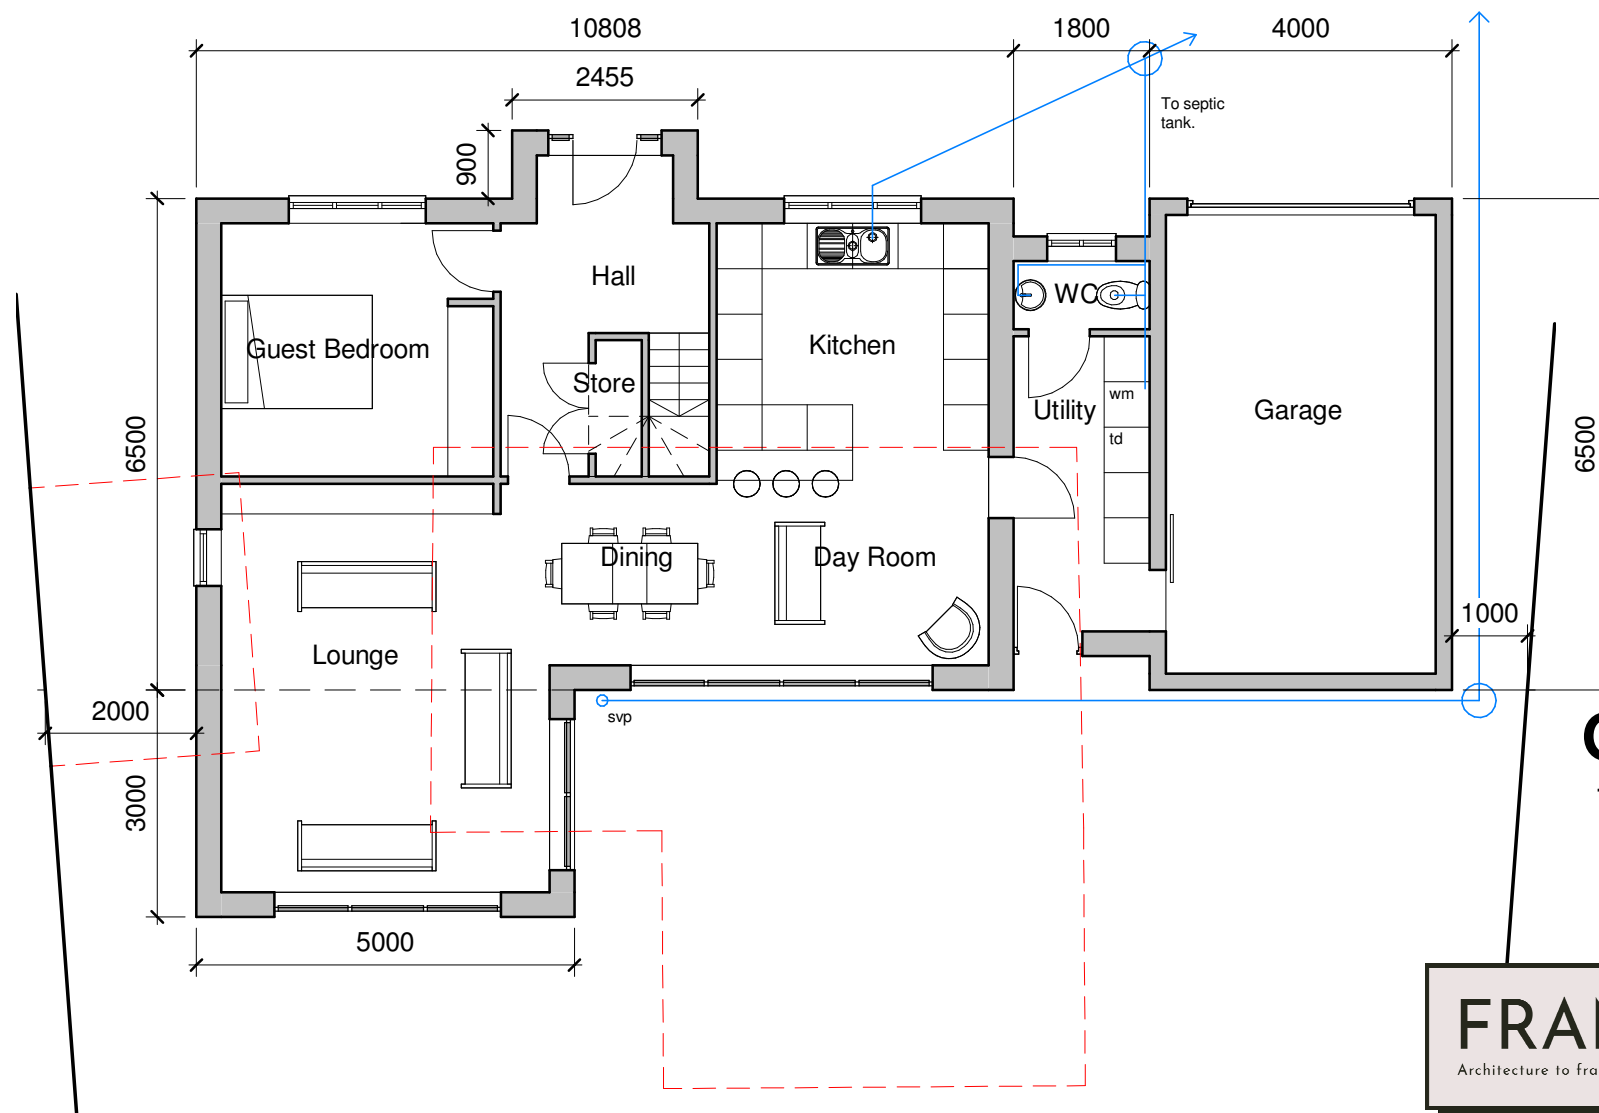

FLOOR AREAS

GROUND FLOOR GROSS INTERNAL FLOOR AREA  
FIRST FLOOR GROSS INTERNAL FLOOR AREA  
GARAGE GROSS INTERNAL FLOOR AREA

84sqm  
56sqm  
21sqm  
**161sqm**

TOTAL

**FRAME**

Architecture to frame your lives

36 Plas Tirion, Johnstown,  
Wrexham LL14 1UR  
07543968690  
geraint@weareframe.co.uk  
www.weareframe.co.uk  
facebook.com/frame.architect  
instagram.com/we\_are\_frame

|                                       |                  |                |
|---------------------------------------|------------------|----------------|
| Project: Silverdale, Tainant LL14 1UG |                  |                |
| Title: Proposed Floor Plans           |                  |                |
| Scale @ A3: 1 : 100                   | Author: GE       | Date: 19.08.21 |
| Project Ref: 21-54                    | Drawing No: A102 | Rev. B         |