




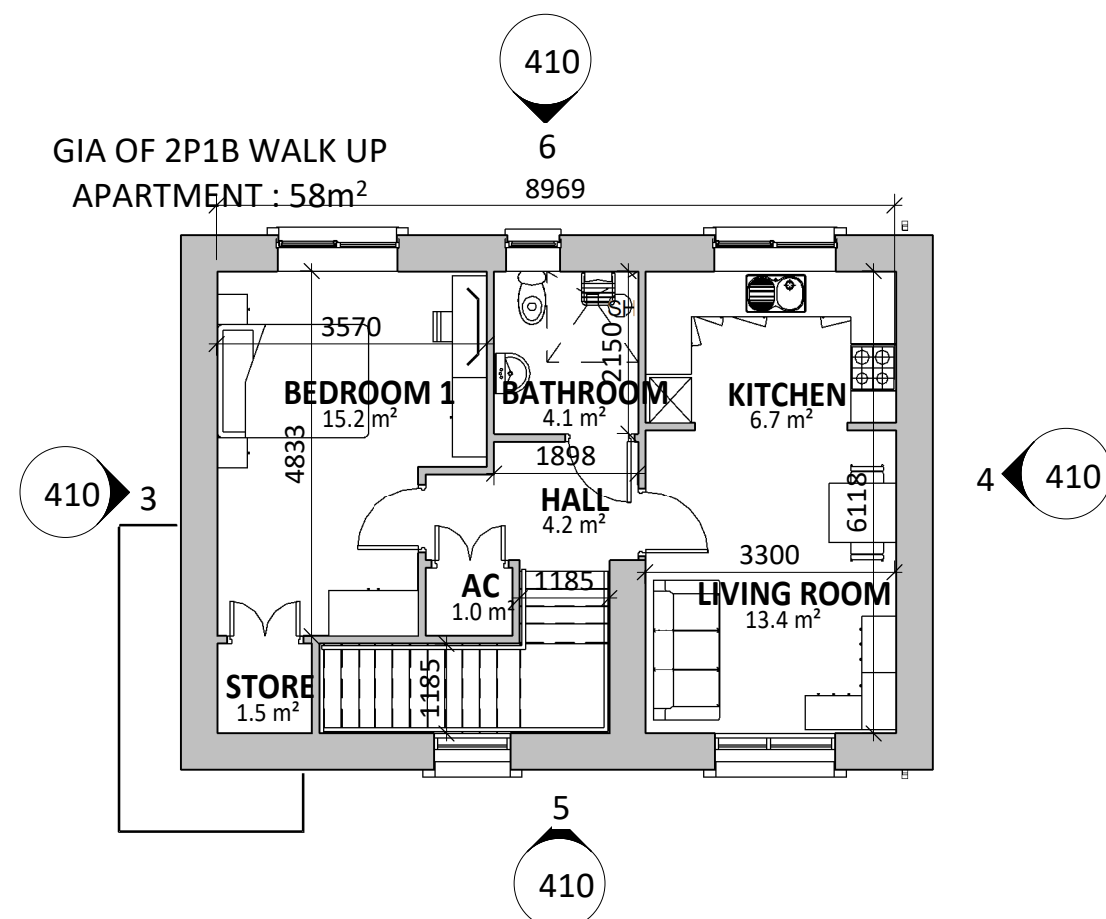


1 | FIRST FLOOR - APTS 12 & 14
SCALE:1 : 100

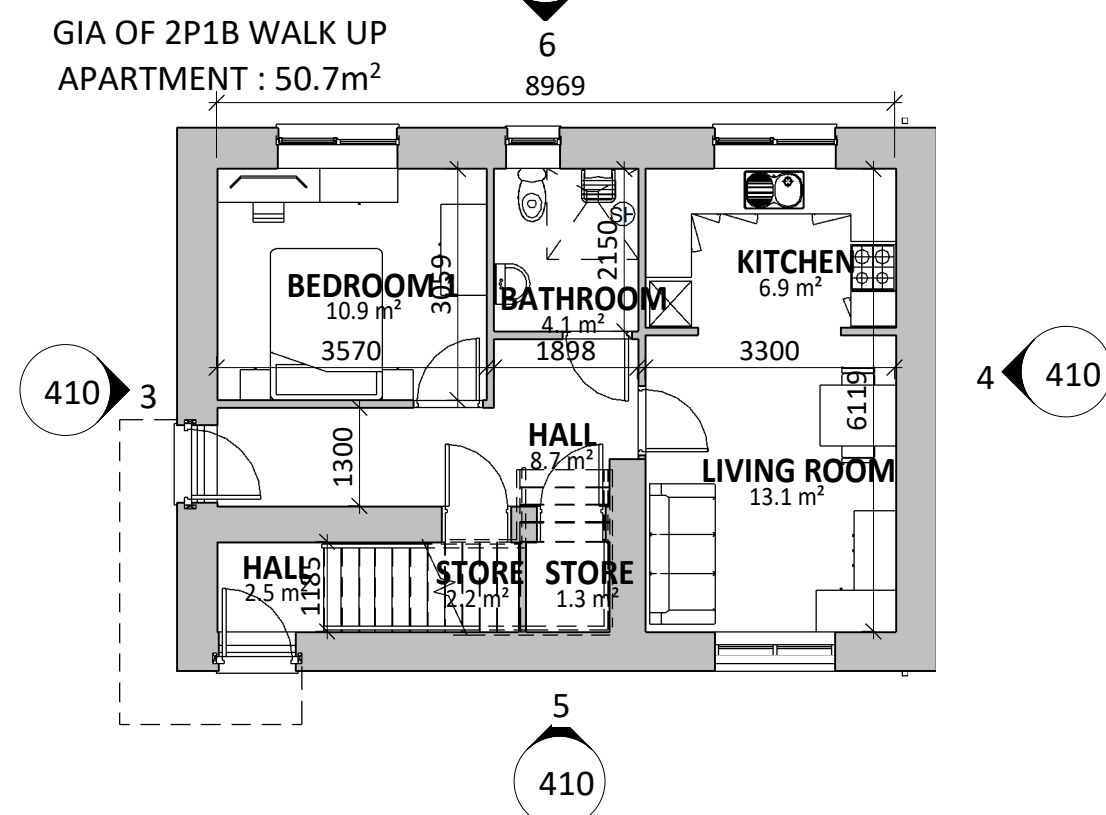


2 | GROUND FLOOR - APTS 11 & 13
SCALE:1 : 100

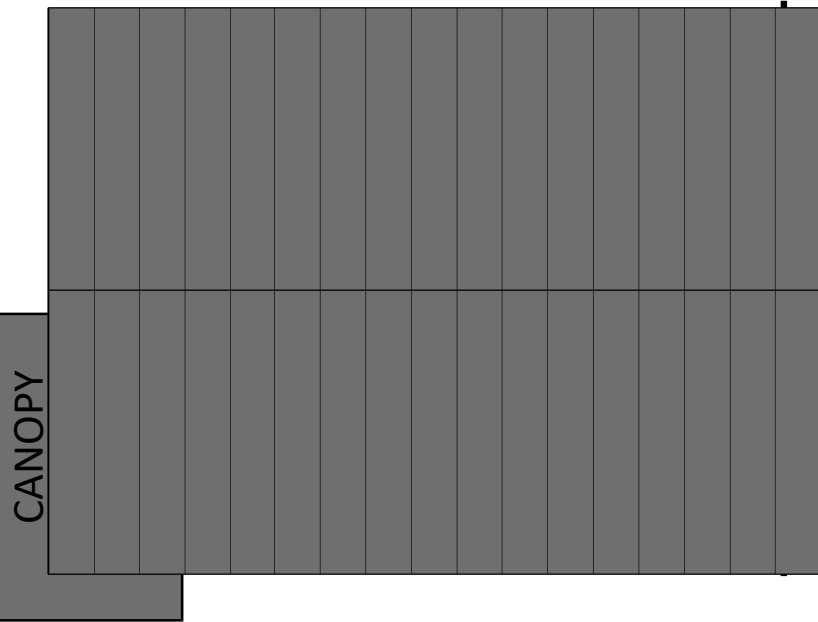


7 | ROOF LEVEL - APTS 11-14
SCALE:1 : 100

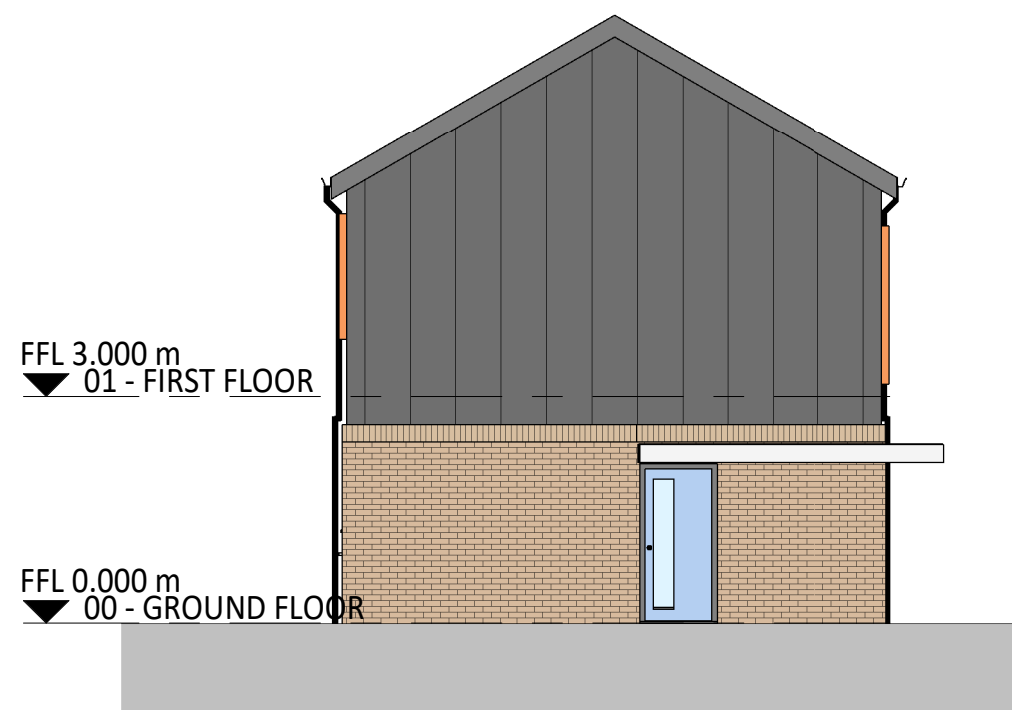

3 | SIDE ELEVATION 1
SCALE:1 : 100

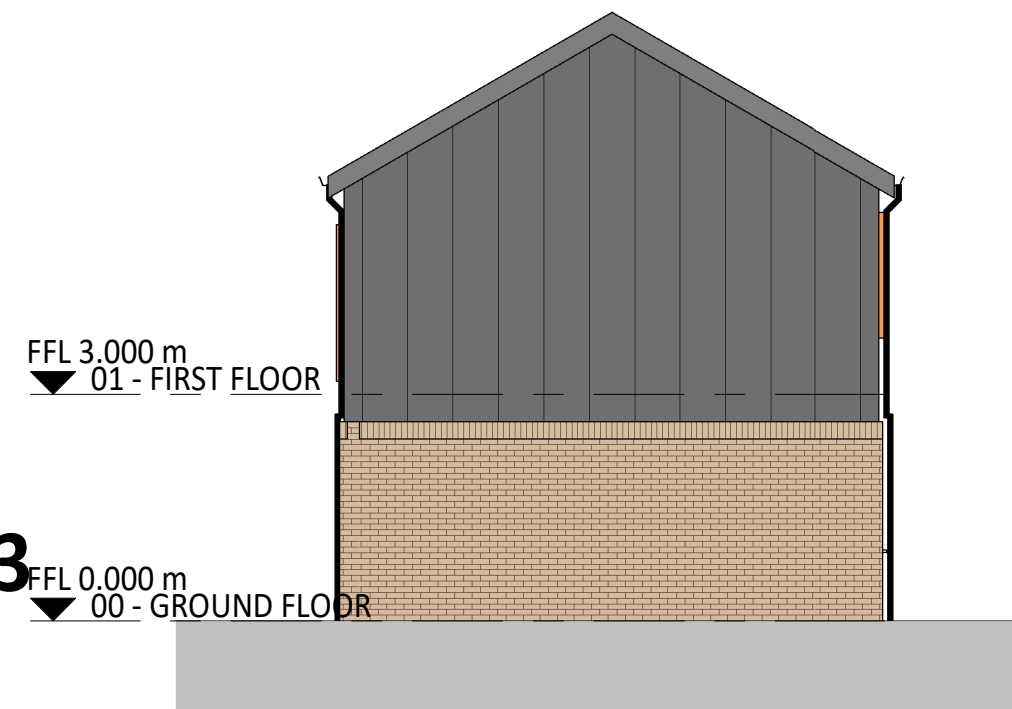

4 | SIDE ELEVATION 2
SCALE:1 : 100

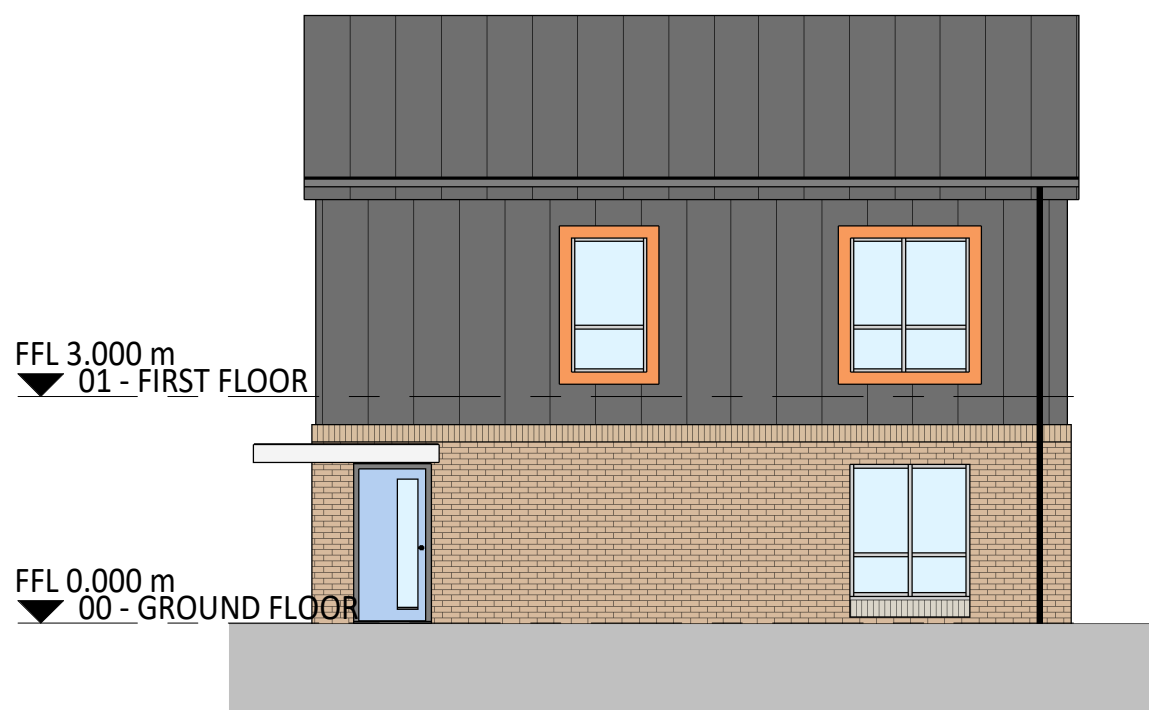

5 | FRONT ELEVATION
SCALE:1 : 100



6 | BACK ELEVATION
SCALE:1 : 100

MATERIALS KEY

- FACING BRICK
- CONTRASTING BRICK WINDOW SURROUNDS
- METAL WINDOW SURROUNDS
- STANDING SEAM METAL CLADDING

PROTECTED SPECIES MITIGATION MEASURES

- PLEASE REFER TO ECOLOGY REPORT FOR FURTHER DETAIL AND LOCATIONS OF BAT AND SPARROW BOXES, SPECIFICATION AS FOLLOWS:
- x1 Schwegler 1SP Sparrow Terrace Nest Box (or similar)
- x4 Ibstock Bat box Type C (example of integrated bat box)
- x1 Bug hotel
- x1 Bird feeder

D	STONE SILLS NOW BRICK SOLDIER COURSE. UNIT NUMBERING AMENDED	12/05/22	NG
C	SETTING OUT AMENDED	12/05/22	NG
B	ROOF PLAN ADDED TO SHEET	04/05/22	NG
A	WALL BUILDUP CHANGED	13/04/22	IO

REV	DESCRIPTION	DATE	BY
-----	-------------	------	----

THIS DRAWING IS THE COPYRIGHT OF AINSLEY GOMMON ARCHITECTS. CHECK ALL DIMENSIONS ON SITE. DISCREPANCIES TO BE NOTIFIED TO ARCHITECT. ELEMENTS OF STRUCTURE SHOWN ARE INDICATIVE AND FOR GUIDANCE. FINAL DESIGN TO BE AS STRUCTURAL ENGINEERS DETAILS AND SPECIFICATION.

PROJECT
Ty Nos, Holt Road, Wrexham
for Clwyd Allyn

DRAWING TITLE
BLOCK 11-14 (TYPE A) - PLANS & ELEVATIONS

SCALE | DATE | DRAWN | CHECKED
As indicated A2 02/03/21 ME AL

DRAWING STATUS
PLANNING
JOB No DRAWING No REVISION
C1039410 D

AG | A AINSLEY GOMMON ARCHITECTS

THE OLD POLICE STATION, 15 GLYNNE WAY, HAWARDEN, CH5 3NS
Tel: 01244 537 100 | wales@agarchitects.co.uk | www.agarchitects.co.uk
Ainsley Gommon Architects Ltd. Registered in England & Wales No.4187948
Registered Office: 1 Price Street, Hamilton Square, Birkenhead CH41 6JN

PRINTED 12/05/2022 15:16:45

A2



VISUAL SCALE 1:100 @ A2