




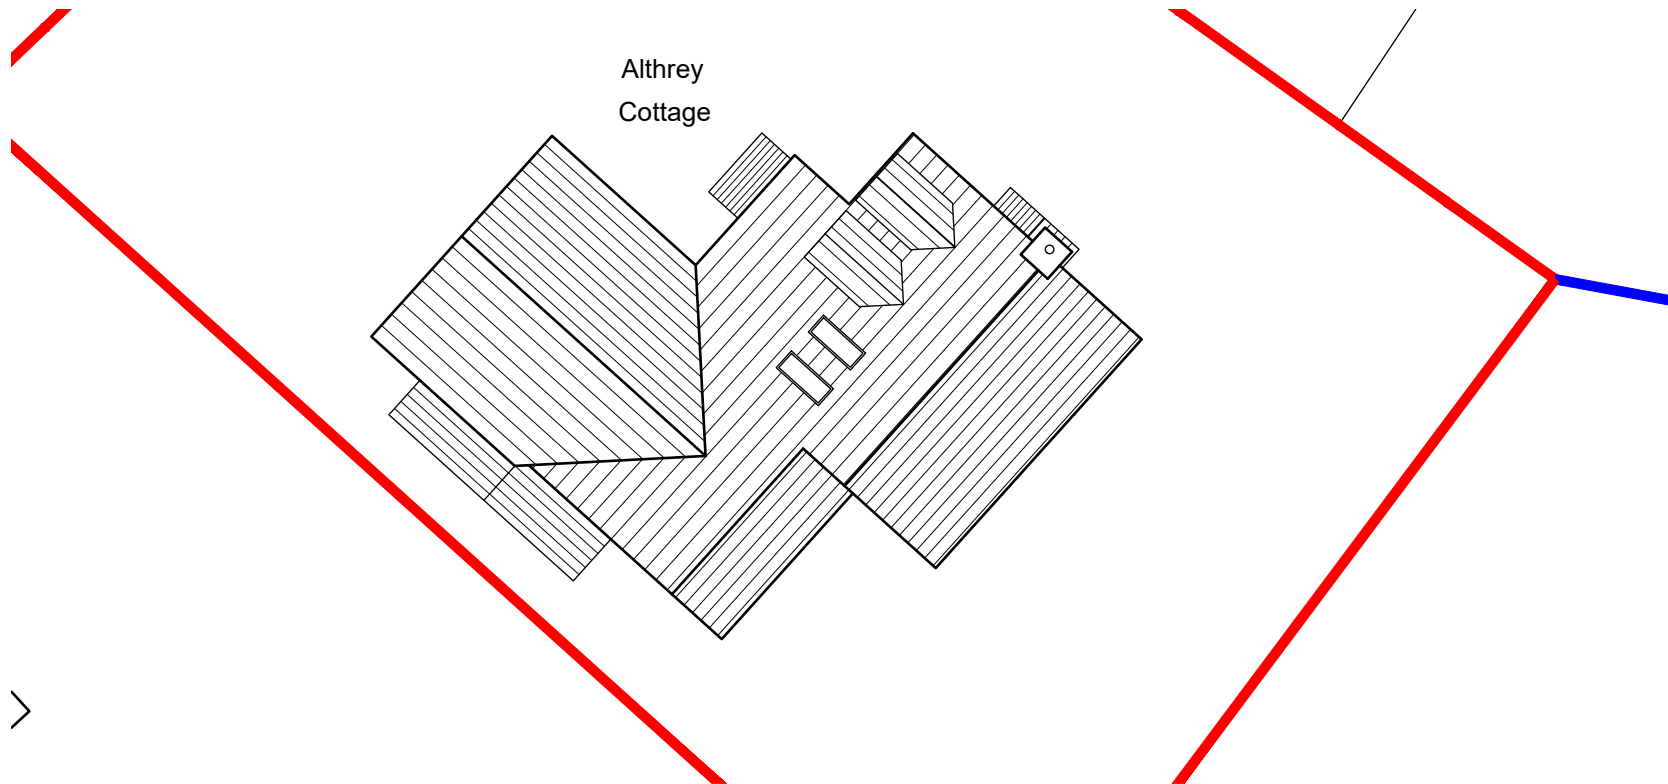


As Existing Site plan 1:200

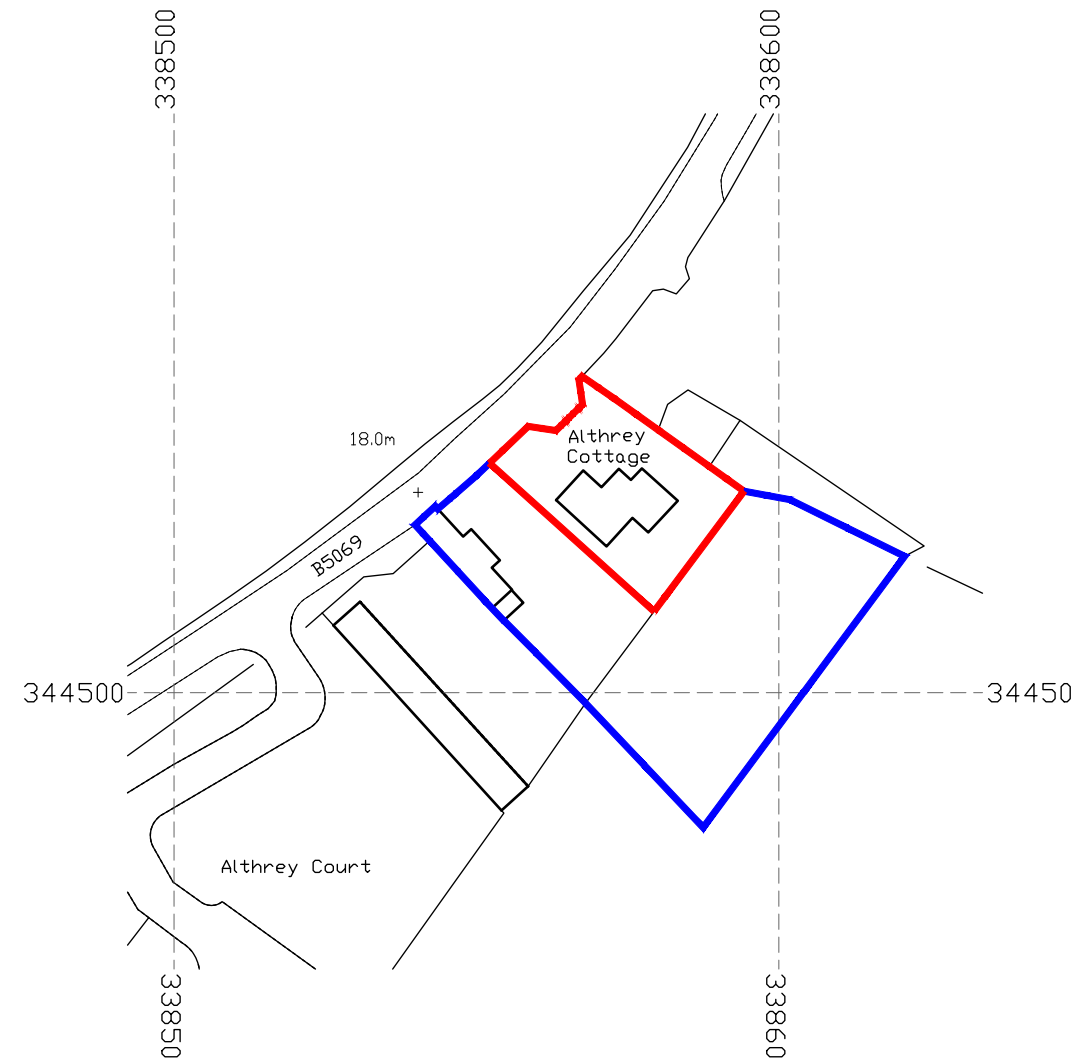

Proposed Site plan 1:200

 

Site location plan 1:1250

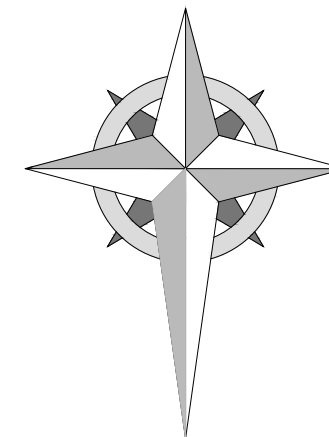

Legend

- Site boundary
- Additional site ownership



Project; Althrey Cottage, Overton Road, Bangor on Dee, Wrexham, LL13 0DA	
Title; Site location & site plans	Scale (A3); 1:200/1250
Dwg No; AC/PD/06	Date; 12.05.22
Revision;	