



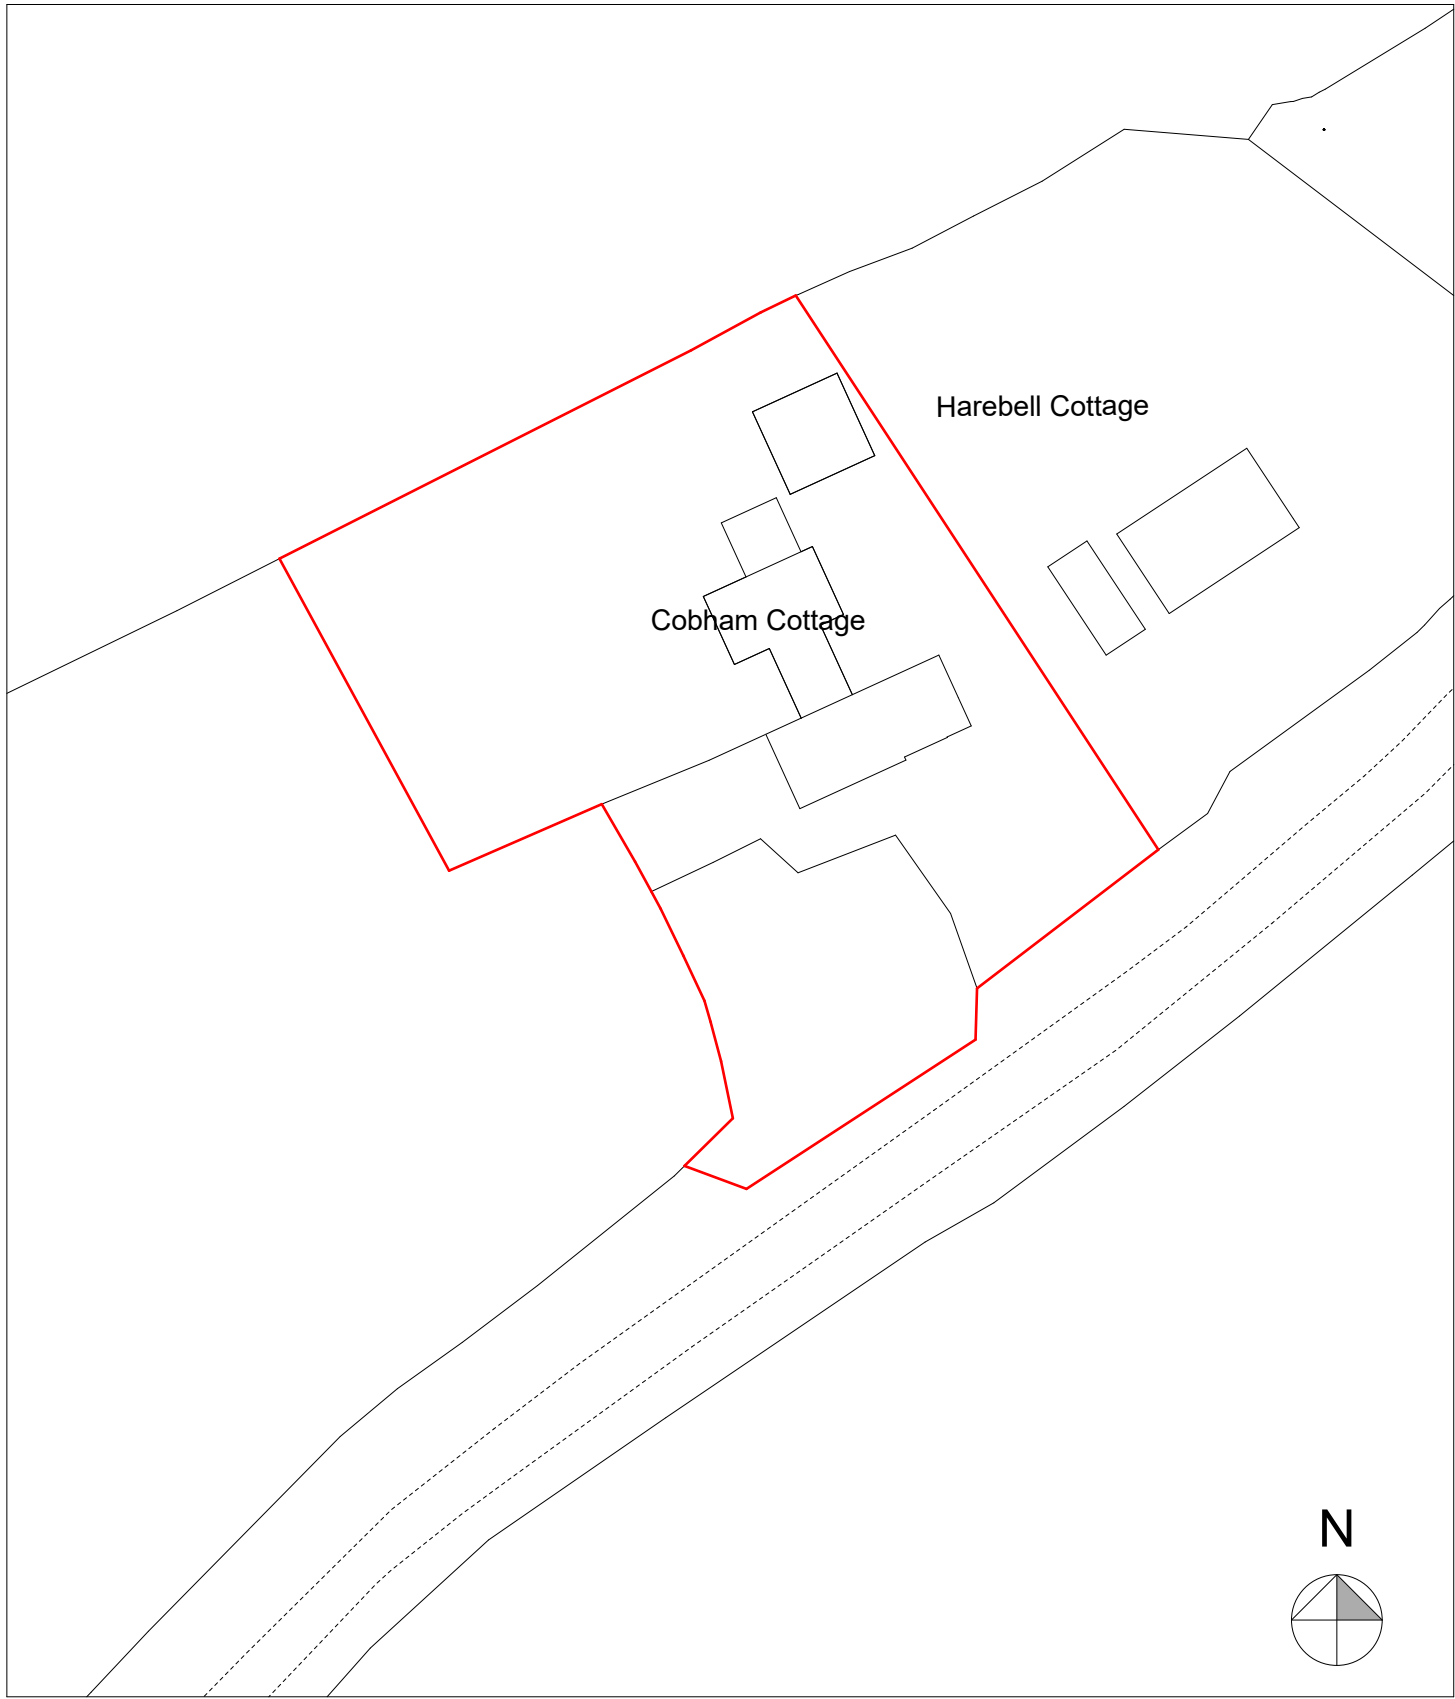


Block Plan as Existing 1:500

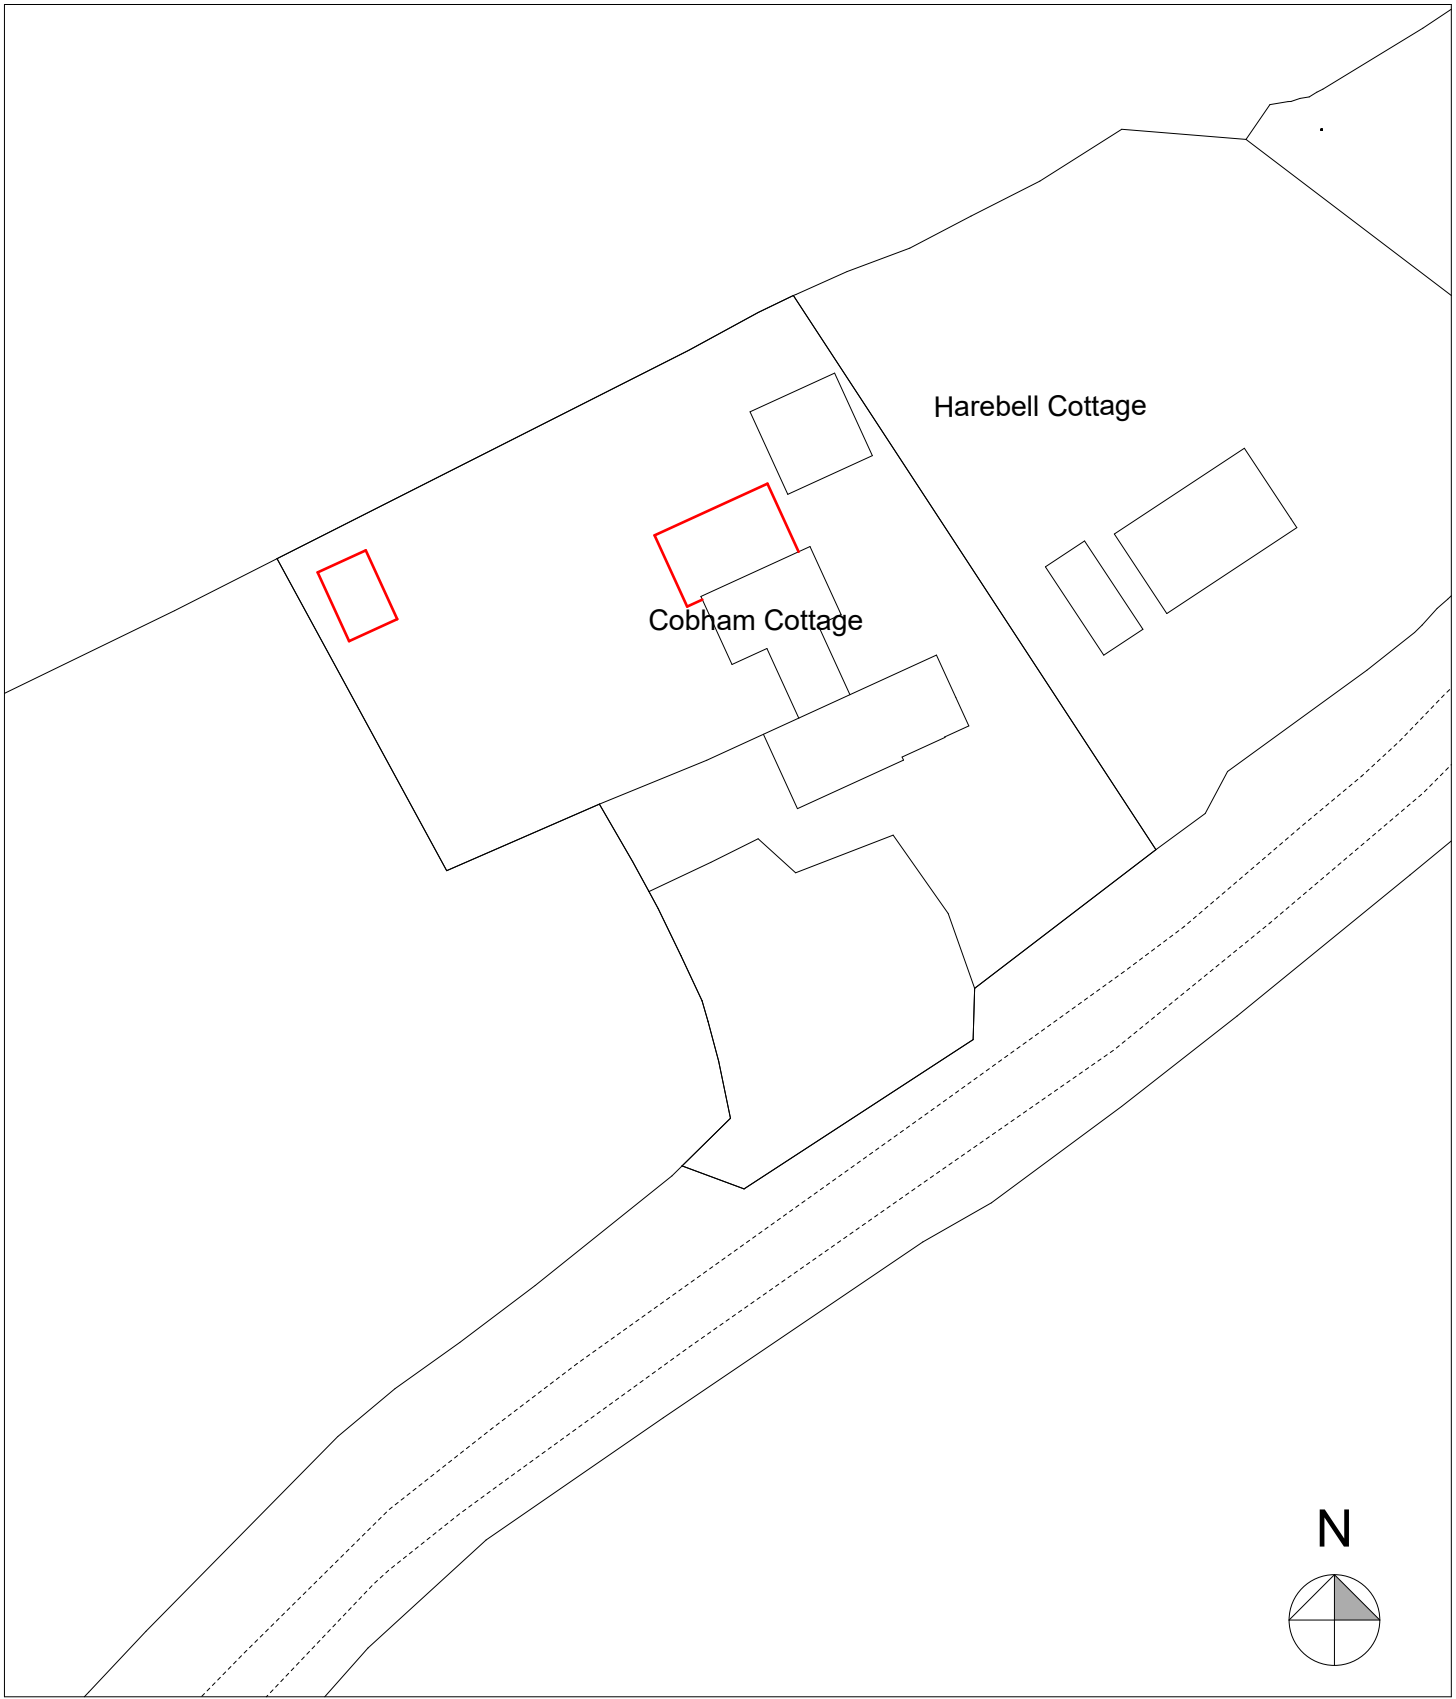


Block Plan as Proposed 1:500

			Job Title		Drawing Name			nicolagibson ARCHITECTURAL DESIGN Dairy House Farm, Chester Road, Oakmere CW8 2HB t: 01606 536101 m: 07813034552 w: www.nicola-gibson.com e: nicola@njgdesign.co.uk		
			Alterations and Extensions to Cobham Cottage		Block Plan as Existing and Proposed					
			Cobham Cottage Bowling Bank Isycoed LL13 9RY		Drawn by njg					Date NOVEMBER '20
					Drawing Scale 1:500					Paper Size A3
					Layout ID 823/PL/001					Status B

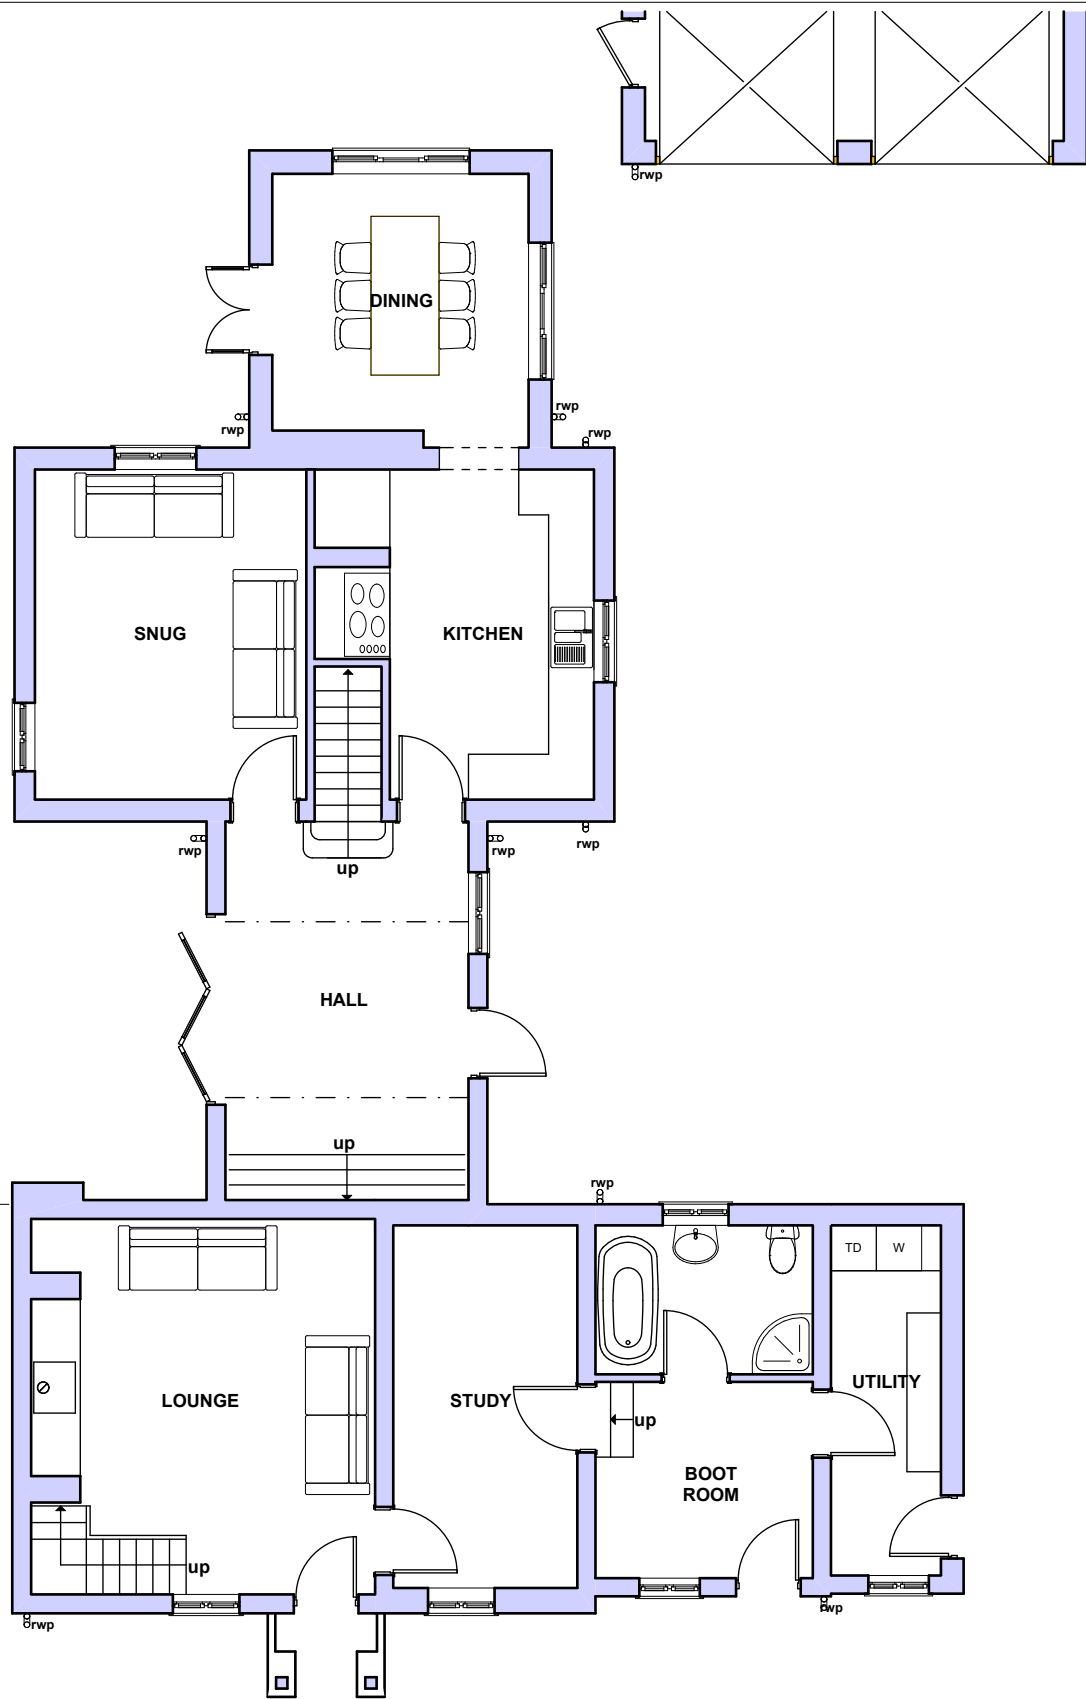


Ground Floor as Existing 1:100

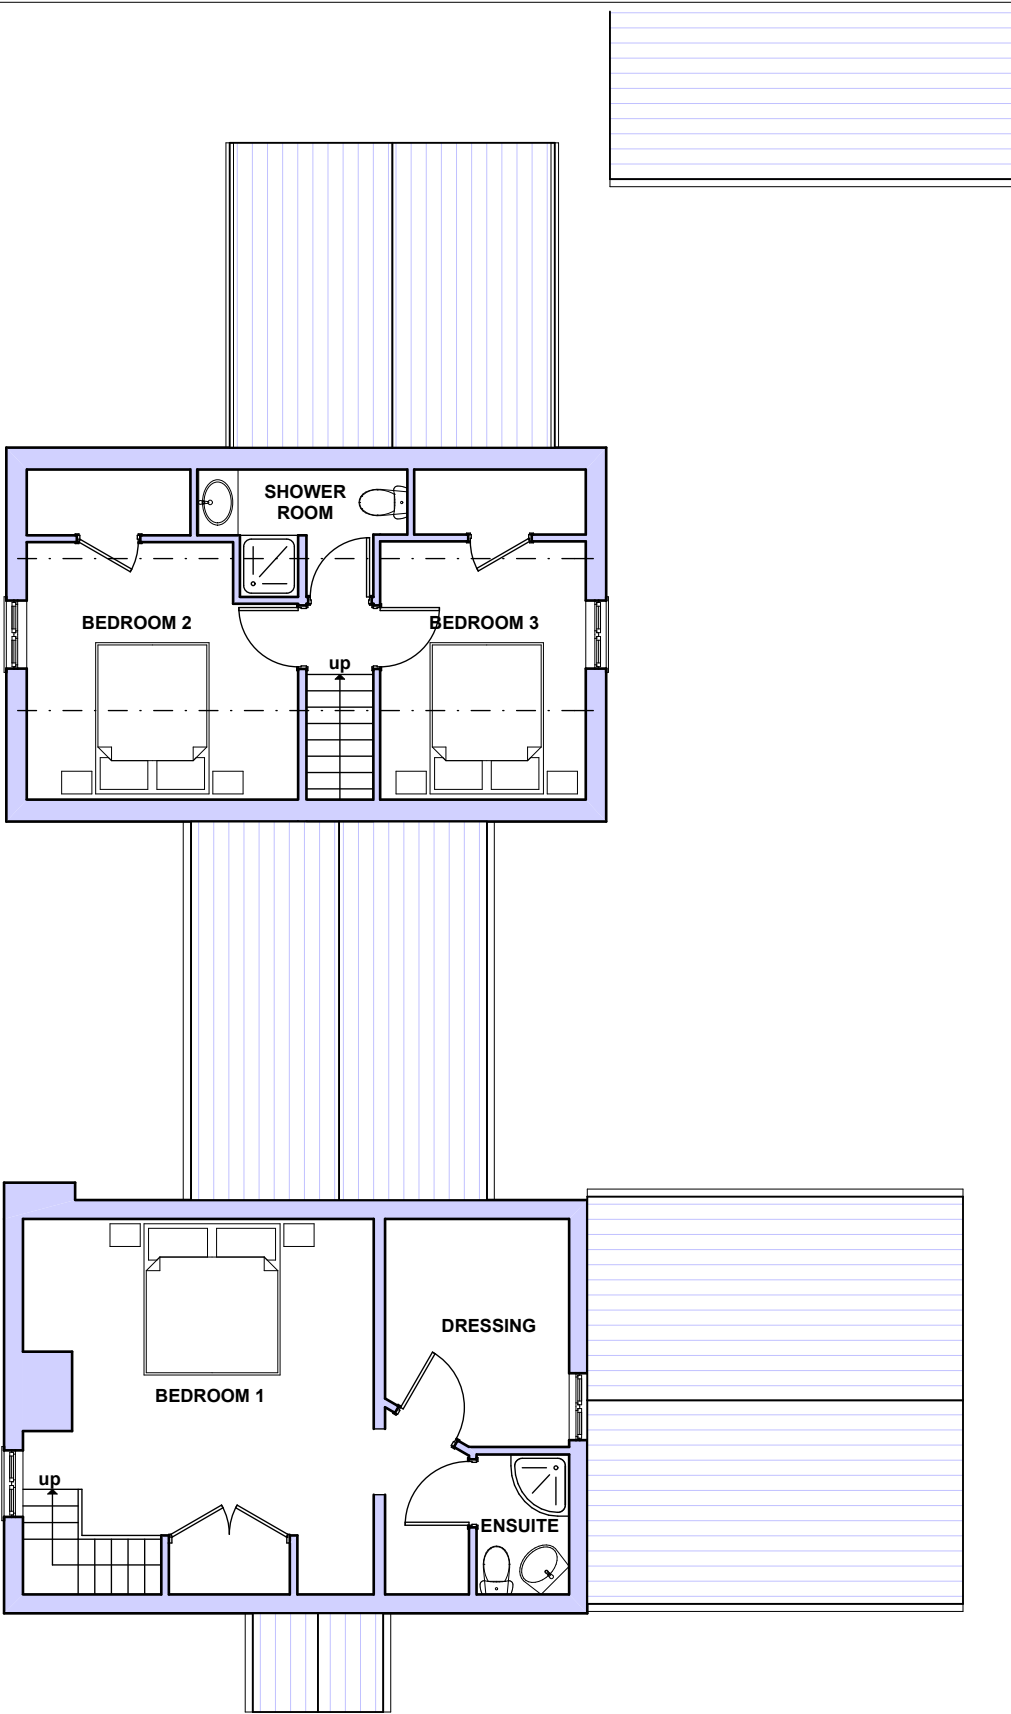

First Floor as Existing 1:100

				Job Title	Drawing Name	nicolagibson ARCHITECTURAL DESIGN Dairy House Farm, Chester Road, Oakmere CW8 2HB t: 01606 536101 m: 07813034552 w: www.nicola-gibson.com e: nicola@njgdesign.co.uk
				Alterations and Extensions to Cobham Cottage	Floor Plans as Existing	
				Cobham Cottage Bowling Bank Isycoed LL13 9RY	Drawn by njg Date NOVEMBER '20	
					Drawing Scale 1:100 Paper Size A3	
					Layout ID 823/PL/002 Status Revision B	
	B A	GENERAL AMENDMENTS. ISSUED TO CLIENT REDUCED TO SINGLE STOREY. ISSUED TO CLIENT ISSUED TO CLIENT FOR COMMENT	30.05.22 17.04.22 15.04.21	for Mr and Mrs Haycox		
	REV NO	COMMENT	DATE			

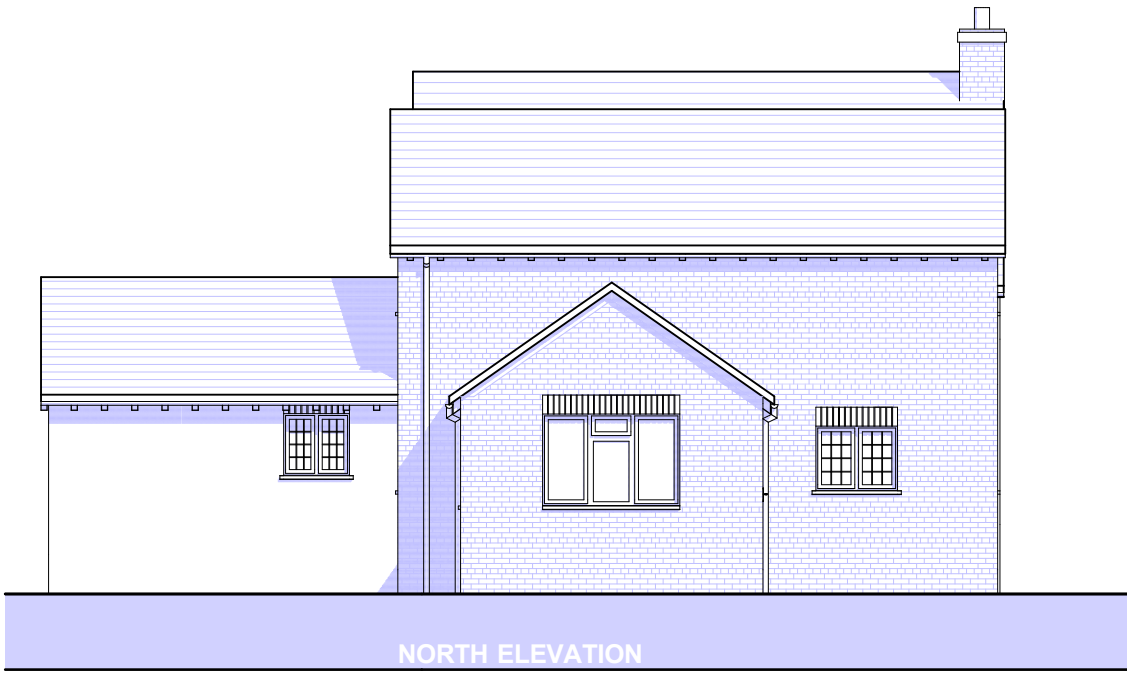

			Job Title		Drawing Name		nicolagibson ARCHITECTURAL DESIGN Dairy House Farm, Chester Road, Oakmere CW8 2HB t: 01606 536101 m: 07813034552 w: www.nicola-gibson.com e: nicola@njgdesign.co.uk		
			Alterations and Extensions to Cobham Cottage		Elevations as Existing				
			Cobham Cottage Bowling Bank Isycoed LL13 9RY		Drawn by njg				Date NOVEMBER '20
					Drawing Scale 1:100				Paper Size A3
					Layout ID 823/PL/003				Status Revision B
			30.05.22						
			17.04.22						
			15.04.21						
			for Mr and Mrs Haycox						
			DATE						
			REV NO						
			COMMENT						
			B						
			A						
			GENERAL AMENDMENTS. ISSUED TO CLIENT						
			REDUCED TO SINGLE STOREY. ISSUED TO CLIENT						
			ISSUED TO CLIENT FOR COMMENT						




FRONT ELEVATION AS EXISTING




REAR ELEVATION AS EXISTING

			Job Title Alterations and Extensions to Cobham Cottage Cobham Cottage Bowling Bank Isycoed LL13 9RY for Mr and Mrs Haycox		Drawing Name Photographs as Existing Drawn by njg Drawing Scale Layout ID 823/PL/004 Date NOVEMBER '20 Paper Size A3 Status Revision B			nicolagibson ARCHITECTURAL DESIGN Dairy House Farm, Chester Road, Oakmere CW8 2HB t: 01606 536101 m: 07813034552 w: www.nicola-gibson.com e: nicola@njgdesign.co.uk		

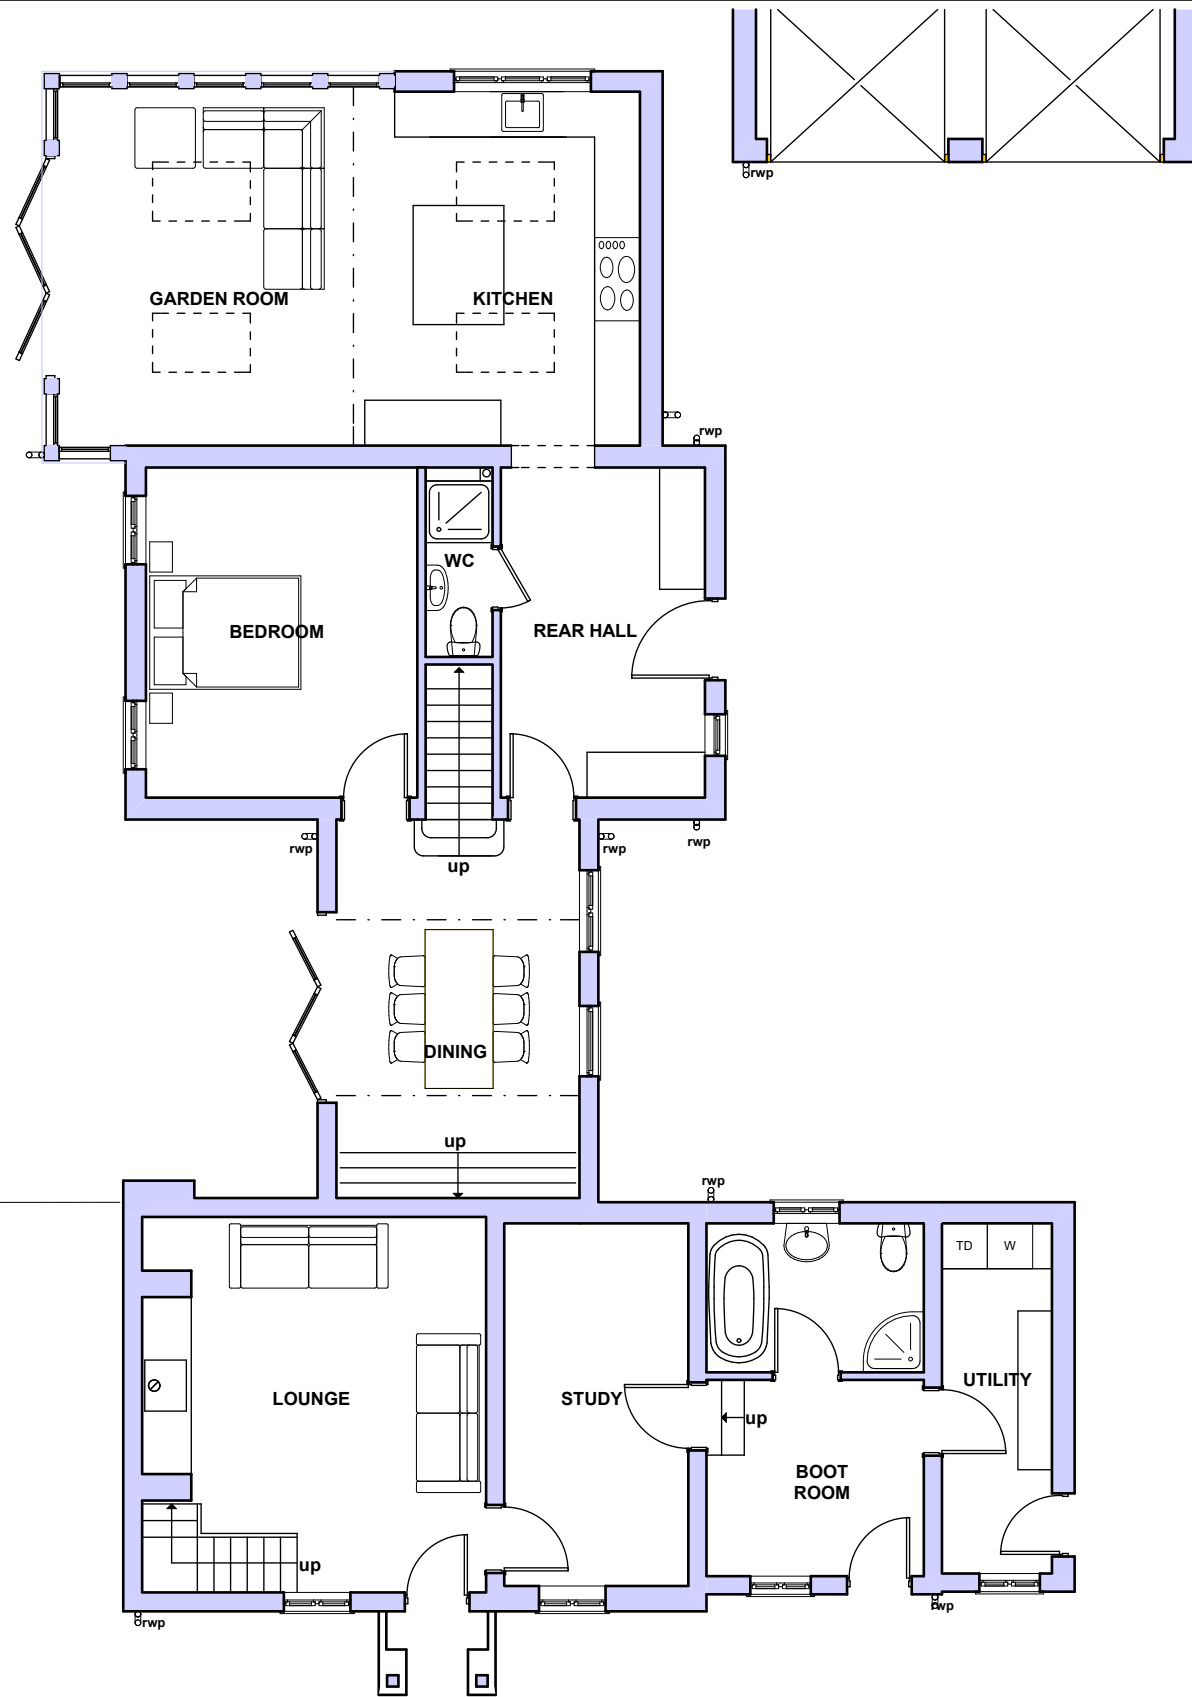

Ground Floor as Proposed



1:100

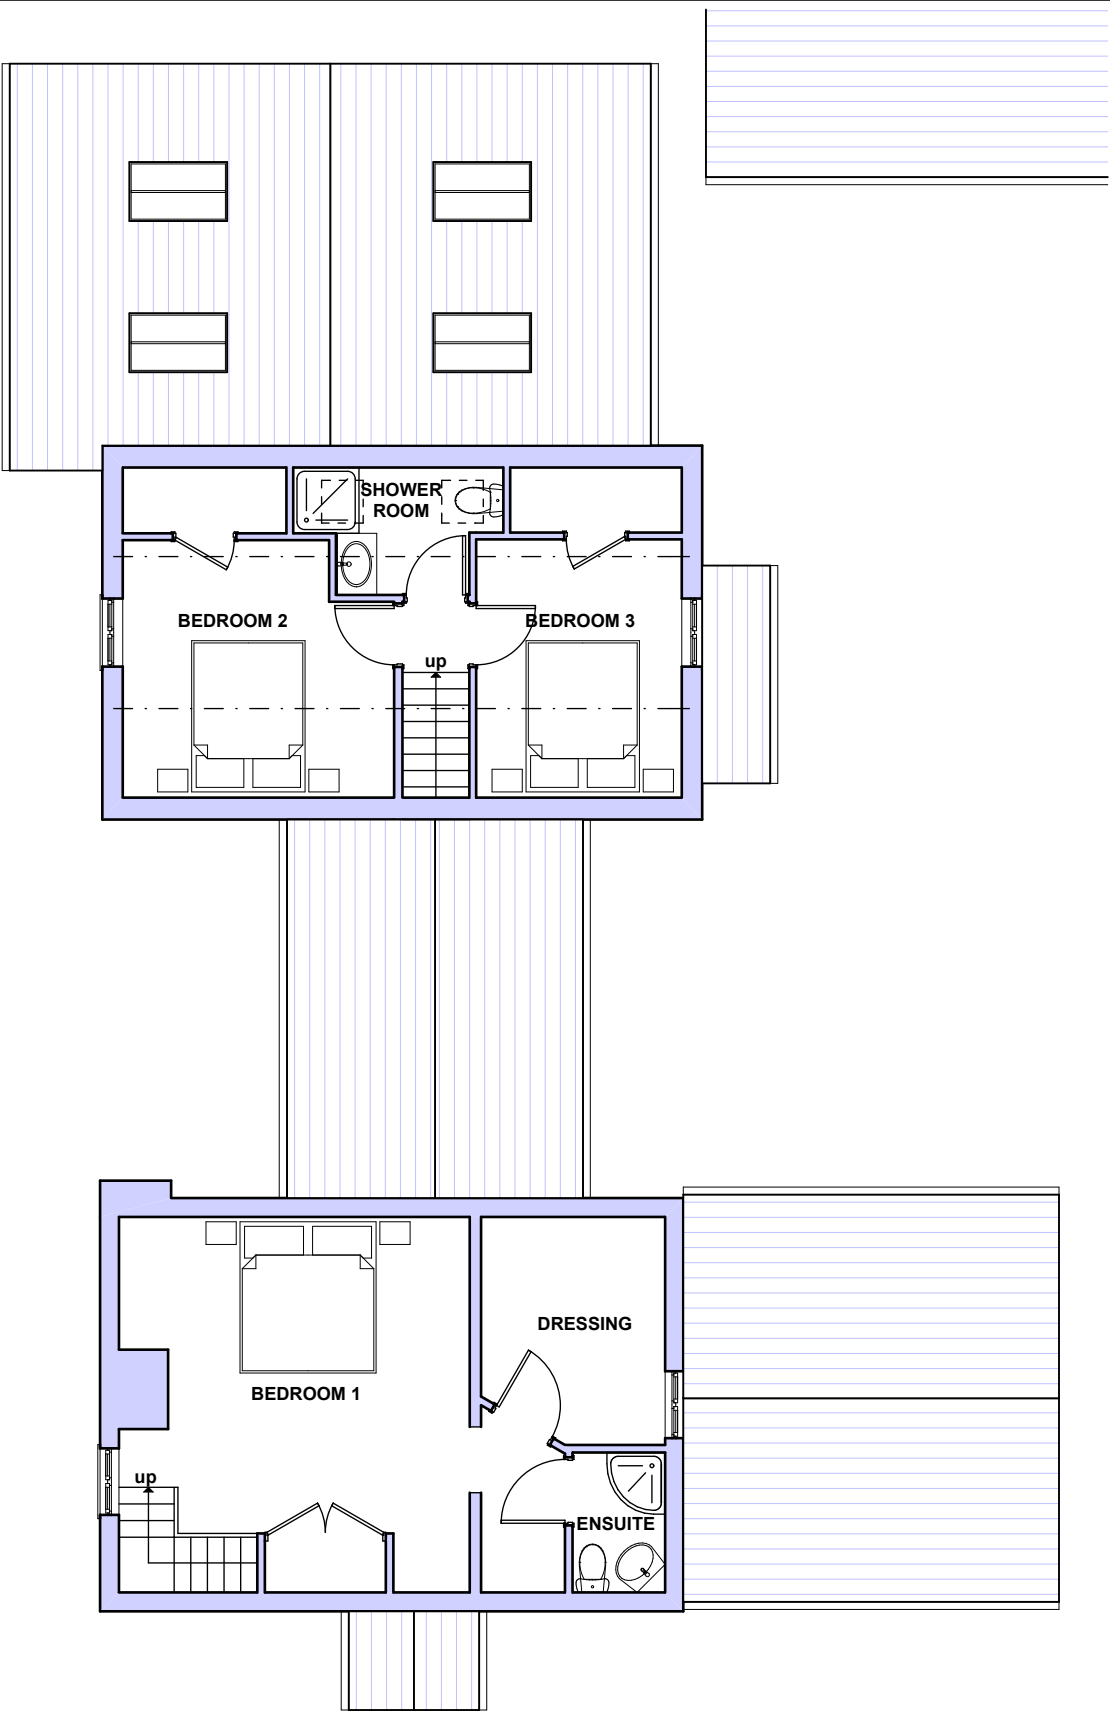

First Floor as Proposed

1:100

			Job Title Alterations and Extensions to Cobham Cottage Cobham Cottage Bowling Bank Isycoed LL13 9RY for Mr and Mrs Haycox		Drawing Name Floor Plans as Proposed Drawn by njg Drawing Scale 1:100 Layout ID 823/PL/005 Date NOVEMBER '20 Paper Size A3 Status B Revision		nicolagibson ARCHITECTURAL DESIGN Dairy House Farm, Chester Road, Oakmere CW8 2HB t: 01606 536101 m: 07813034552 w: www.nicola-gibson.com e: nicola@njgdesign.co.uk	
	B A	GENERAL AMENDMENTS. ISSUED TO CLIENT REDUCED TO SINGLE STOREY. ISSUED TO CLIENT ISSUED TO CLIENT FOR COMMENT	30.05.22 17.04.22 15.04.21					
	REV NO	COMMENT	DATE					

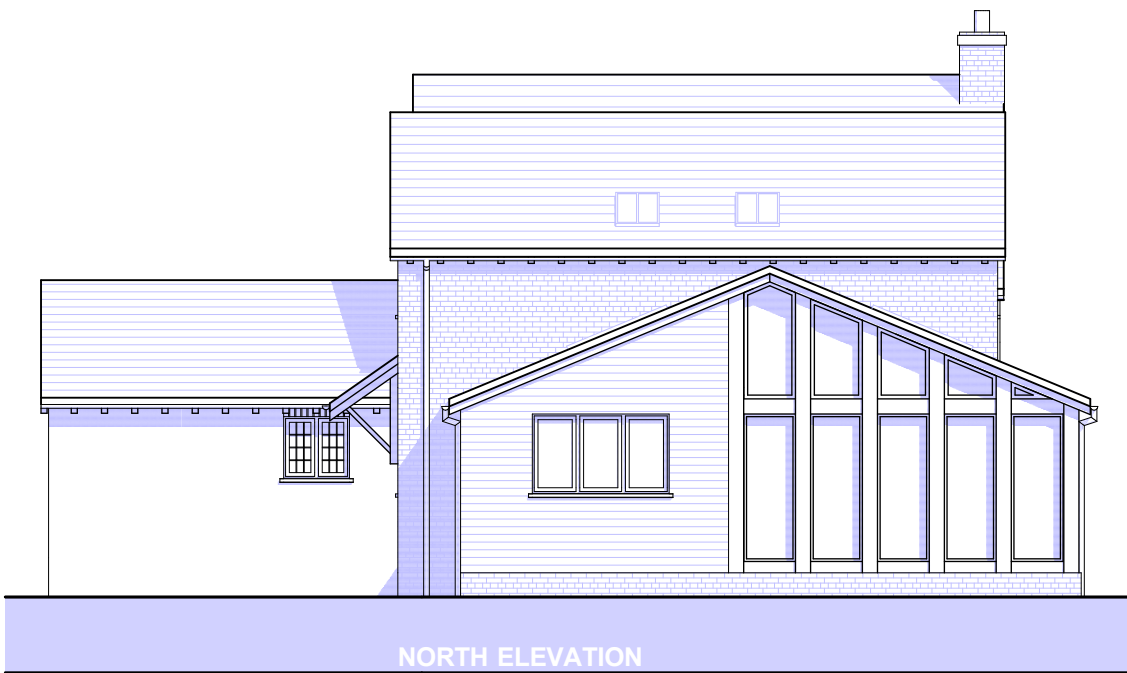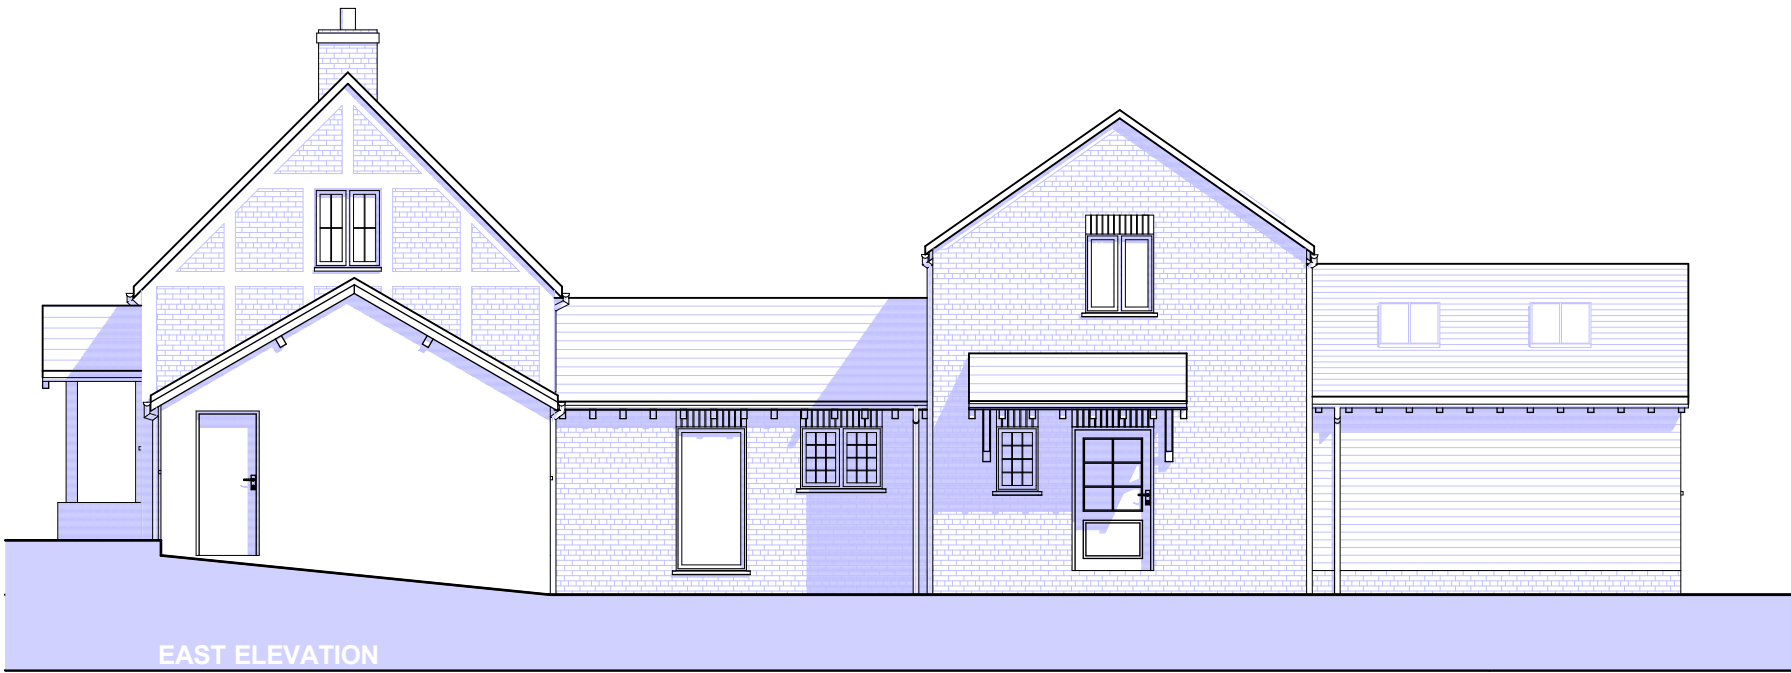

			Job Title		Drawing Name			nicolagibson ARCHITECTURAL DESIGN			
			Alterations and Extensions to Cobham Cottage		Elevations as Proposed						
			Cobham Cottage Bowling Bank Isycoed LL13 9RY		Drawn by njg		Date NOVEMBER '20				
			30.05.22		Drawing Scale 1:100		Paper Size A3				
			17.04.22		Layout ID 823/PL/006		Status B				
			15.04.21		Revision		Revision		Dairy House Farm, Chester Road, Oakmere CW8 2HB t: 01606 536101 m: 07813034552 w: www.nicola-gibson.com e: nicola@njgdesign.co.uk		
			for Mr and Mrs Haycox				B				
									</		



REAR ELEVATION AS PROPOSED

				Job Title Alterations and Extensions to Cobham Cottage Cobham Cottage Bowling Bank Isycoed LL13 9RY for Mr and Mrs Haycox	Drawing Name Visualisation as Proposed Drawn by njg Drawing Scale Layout ID 823/PL/007	Date NOVEMBER '20 Paper Size A3 Status B Revision	nicolagibson ARCHITECTURAL DESIGN Dairy House Farm, Chester Road, Oakmere CW8 2HB t: 01606 536101 m: 07813034552 w: www.nicola-gibson.com e: nicola@njgdesign.co.uk
B	GENERAL AMENDMENTS. ISSUED TO CLIENT	30.05.22					
A	REDUCED TO SINGLE STOREY. ISSUED TO CLIENT	17.04.22					
	ISSUED TO CLIENT FOR COMMENT	15.04.21					
REV NO	COMMENT	DATE					