



KEY / NOTES

- existing walls
- proposed walls
- feature above
- step up
- RL


rooftlight
- vegetation

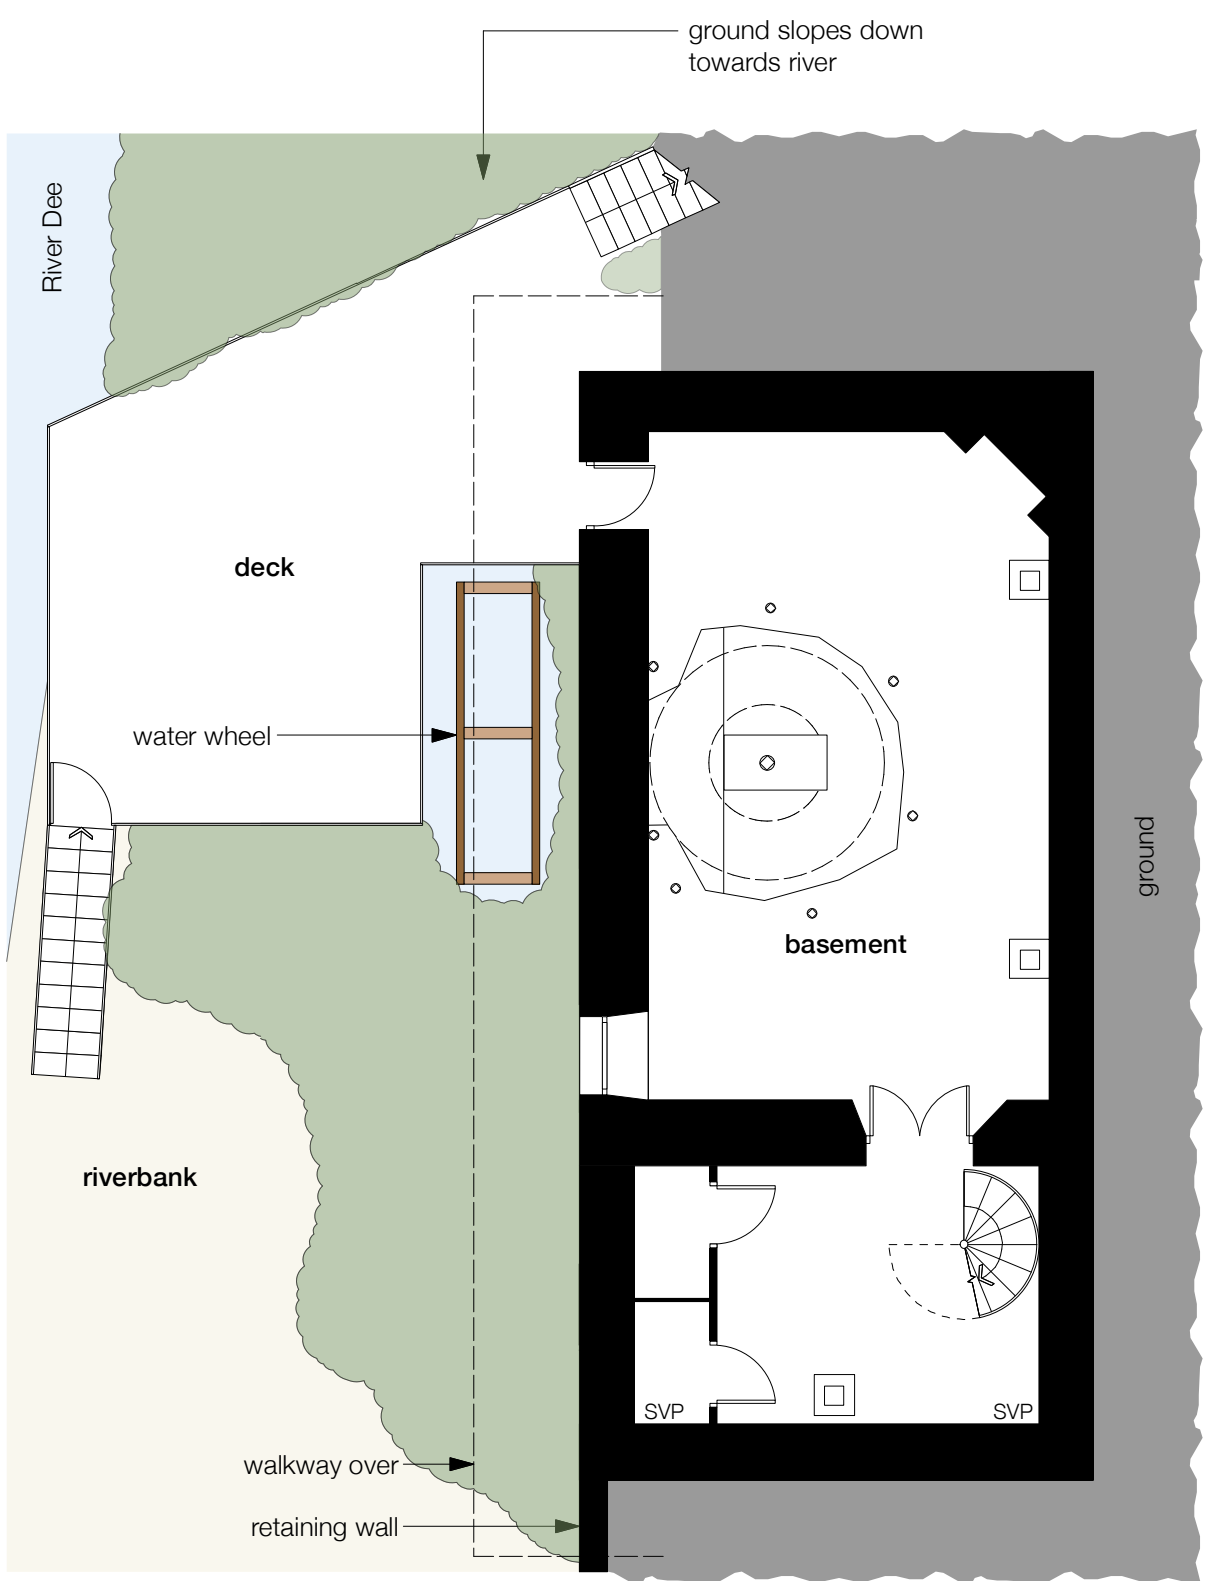


P01 Basement plan

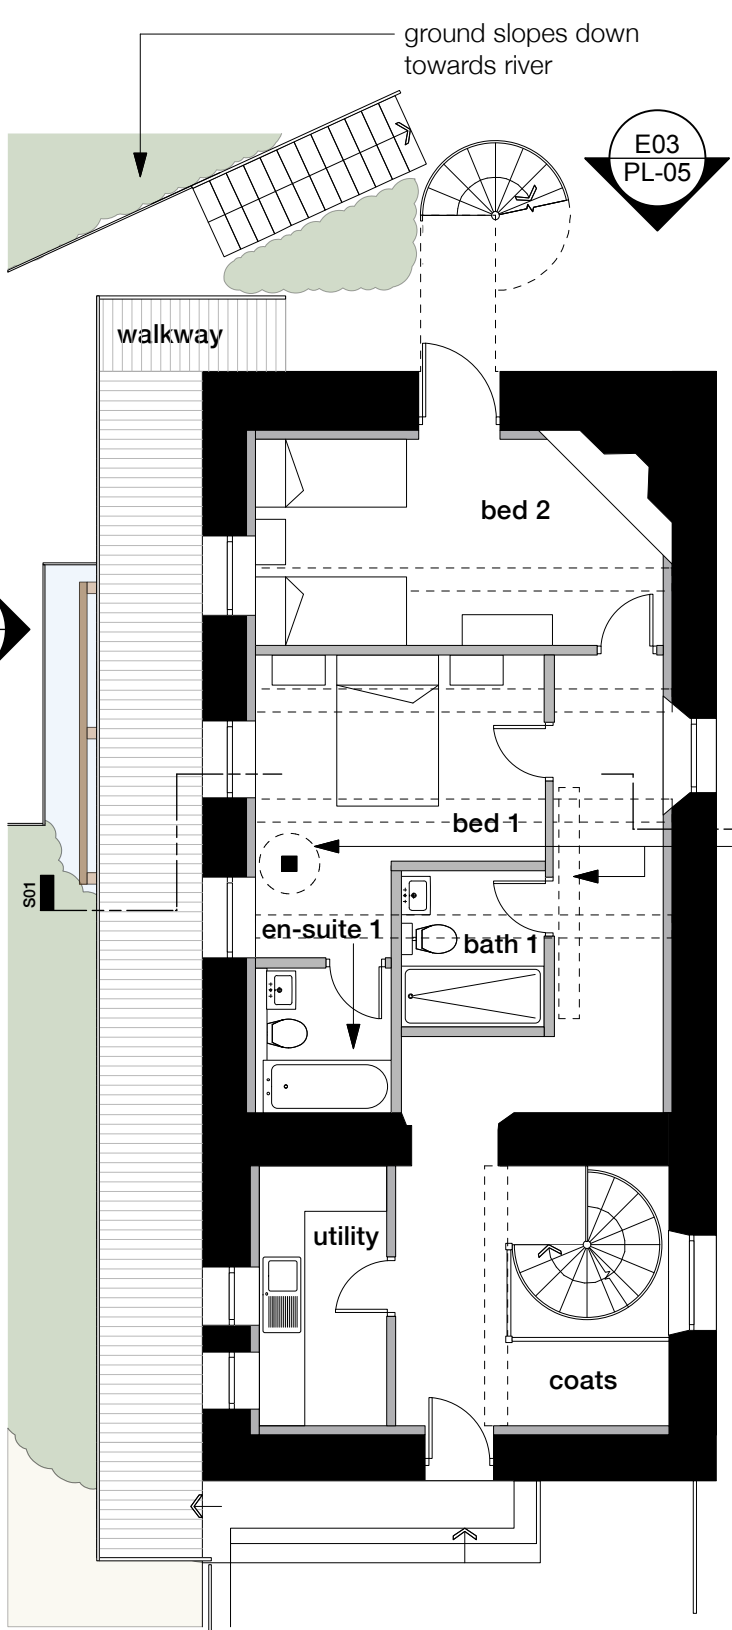


P02 Ground floor plan

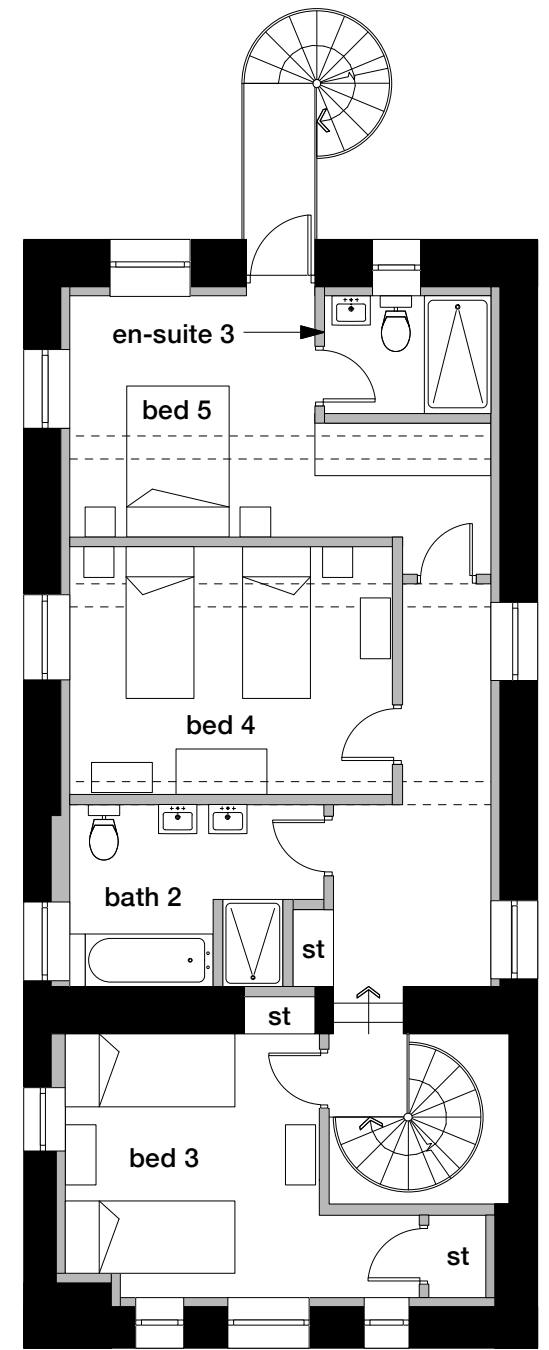

P03 First floor plan

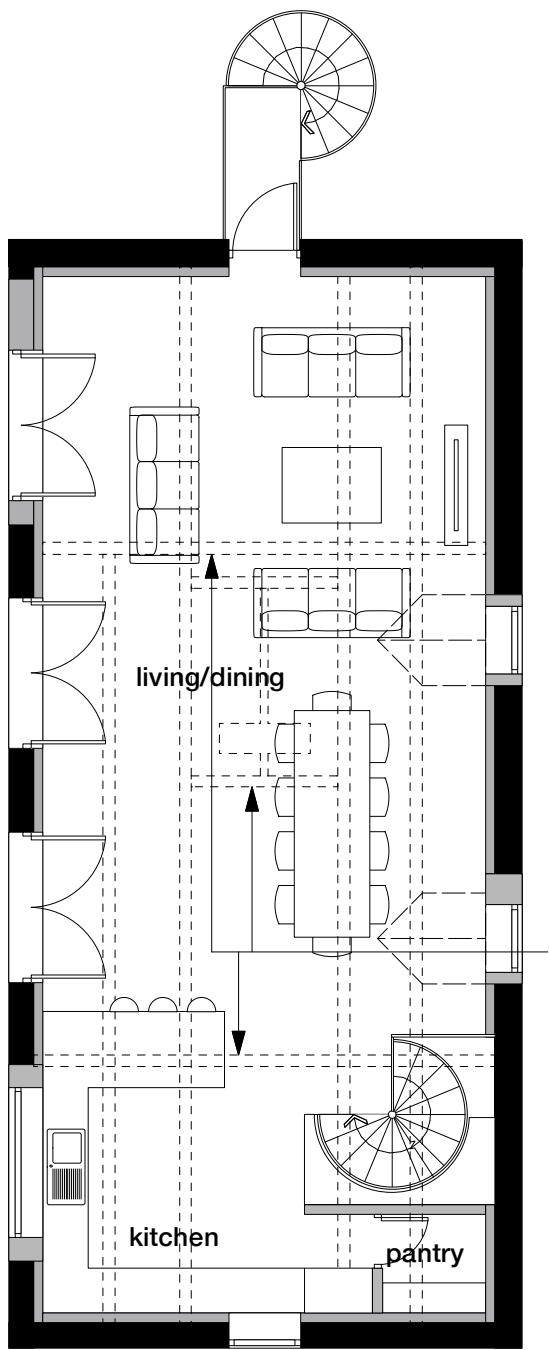

P04 Second floor plan

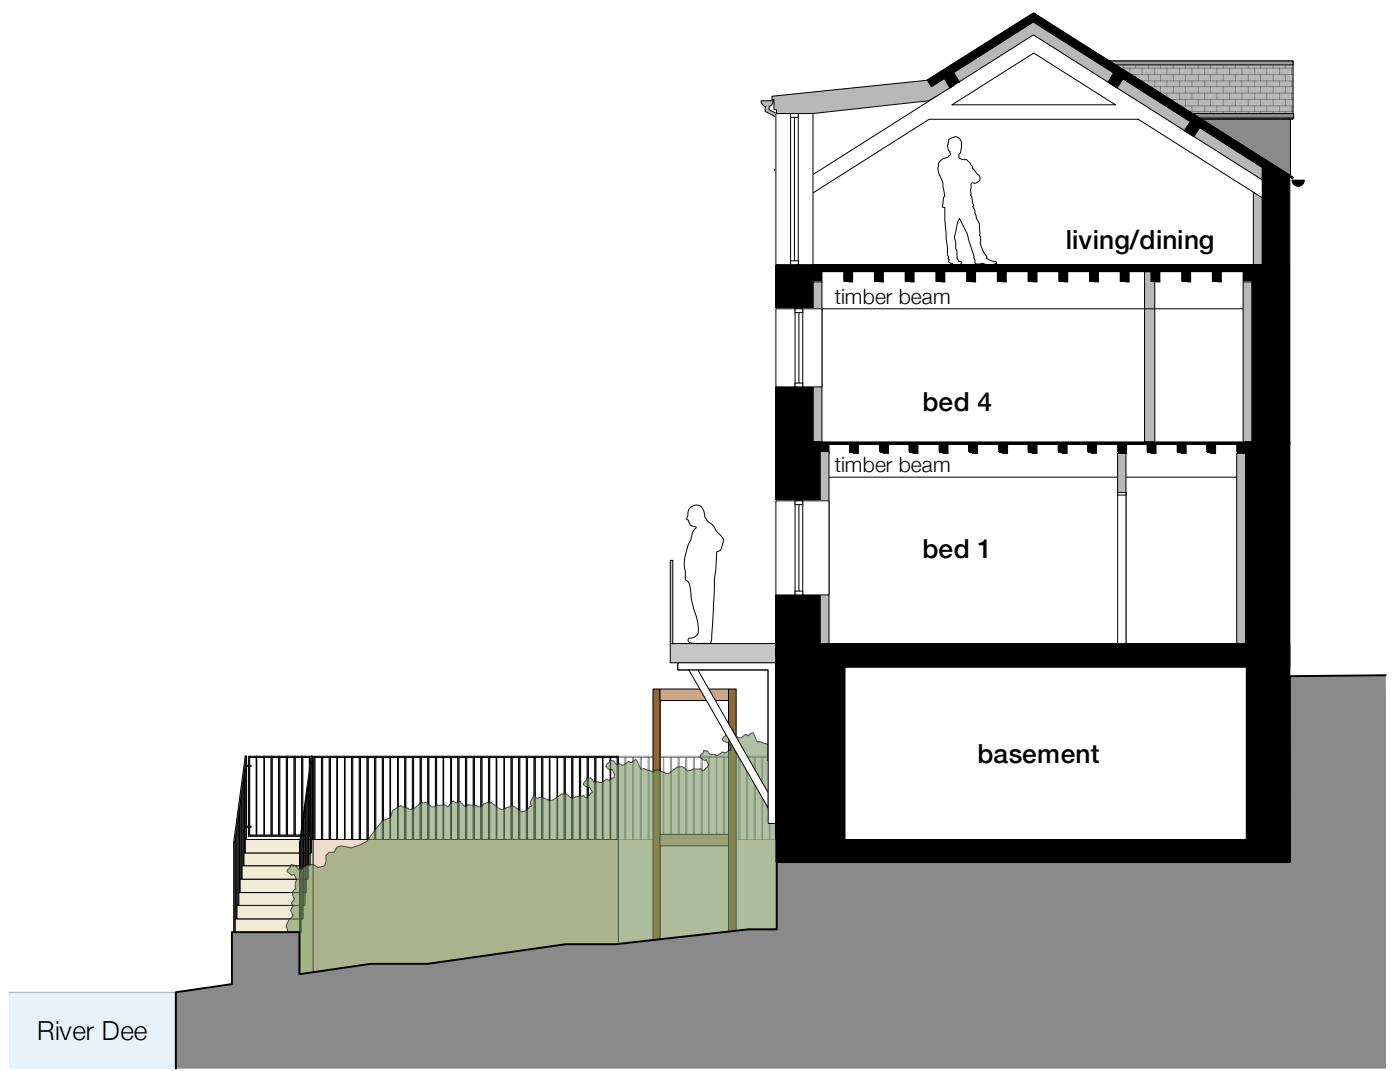

S01 Proposed E/W Section

REV	DESCRIPTION	DATE
-----	-------------	------

RAISE

ARCHITECTS

PROJECT
Proposed dormer windows, re-cladding,
other alterations and riverside walkway
structure at Erbistock Mill, Erbistock,
Wrexham, LL13 0DW

DRAWING
Proposed Plans and Section

SCALE	DATE	DRAWN BY	CHECKED BY
1:100 @ A2	Jun 22	MT	AF
DRG N°	REV		
539 - PL - 04	-		

