





DRAWING READ
AT A1 SIZE

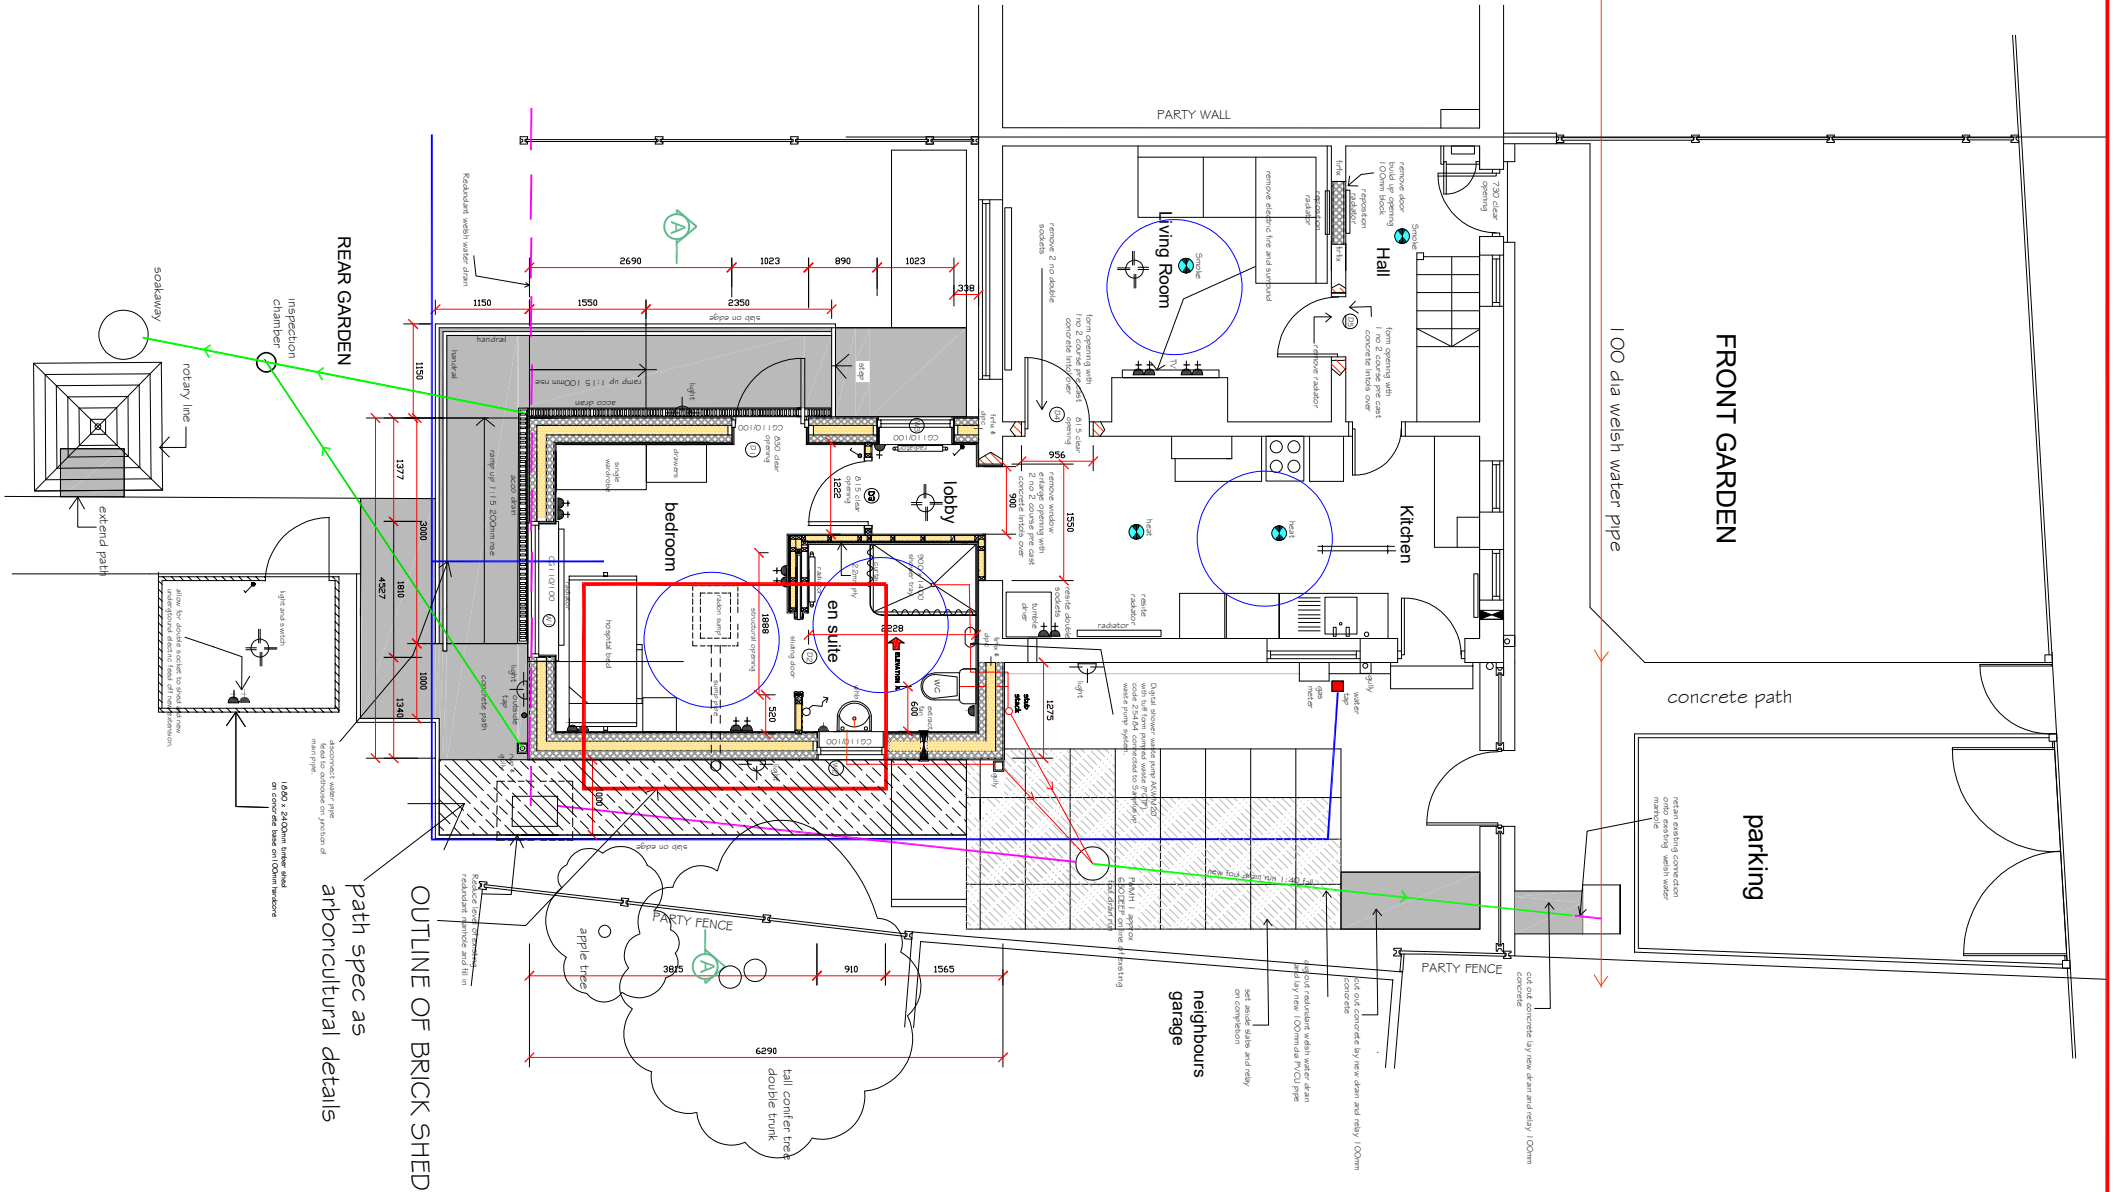


PROPOSED GROUND FLOOR PLAN REV A
SCALE 1:50

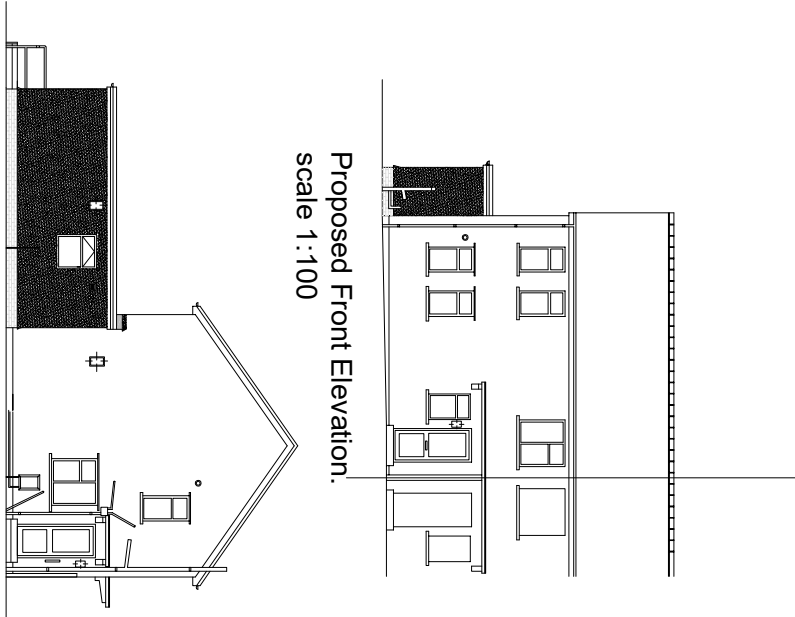

Proposed Side Elevation.
scale 1:100

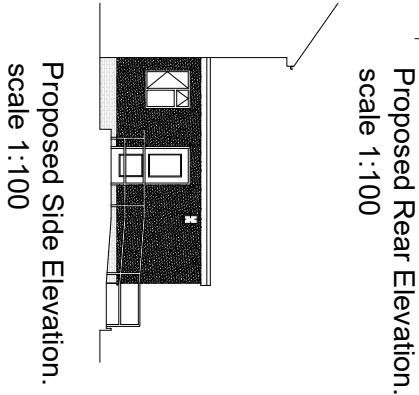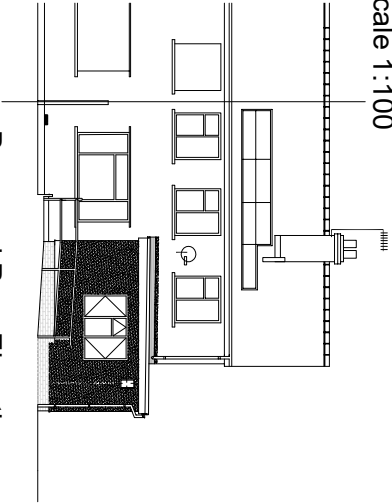

Proposed Side Elevation.
scale 1:100

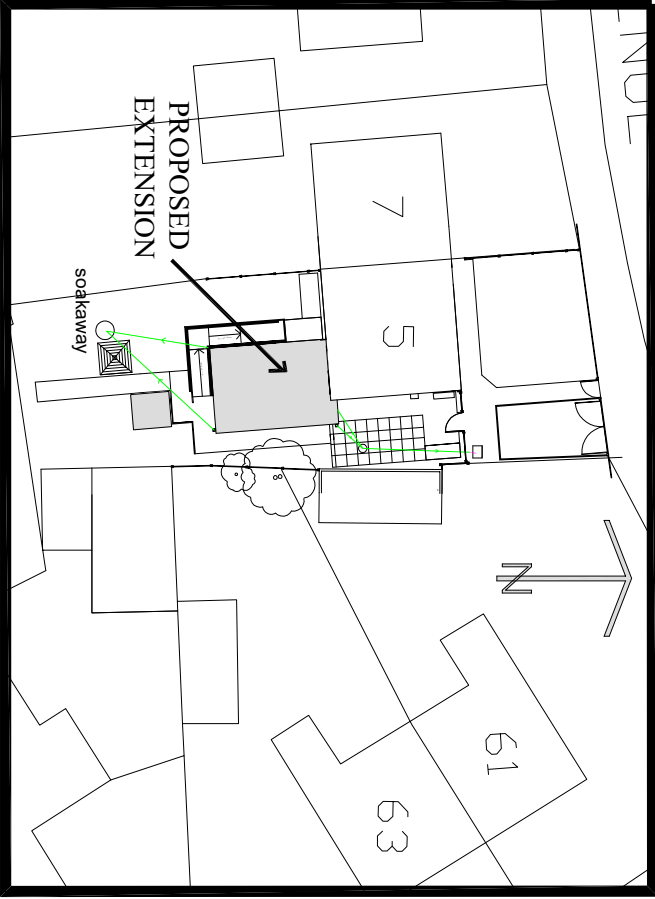

PROPOSED SITE PLAN
SCALE 1:200

WREXHAM COUNTY BOROUGH COUNCIL			
JULIE W FRANKS Planning Officer Civic Centre Wrexham LL13 7TU			
Project: DRG at 5 TREVOR AVENUE RHOSYSTLEEN, WREXHAM LL14 4BT			
Details			
PROPOSED DRAWINGS			
Drawn / Checked	Date	Autocad File Ref	
J.H.	August 2021		
Scale: 1:50/1:100	Project No	Dwg No	Rev
1:200	PD 2021/06	02	