


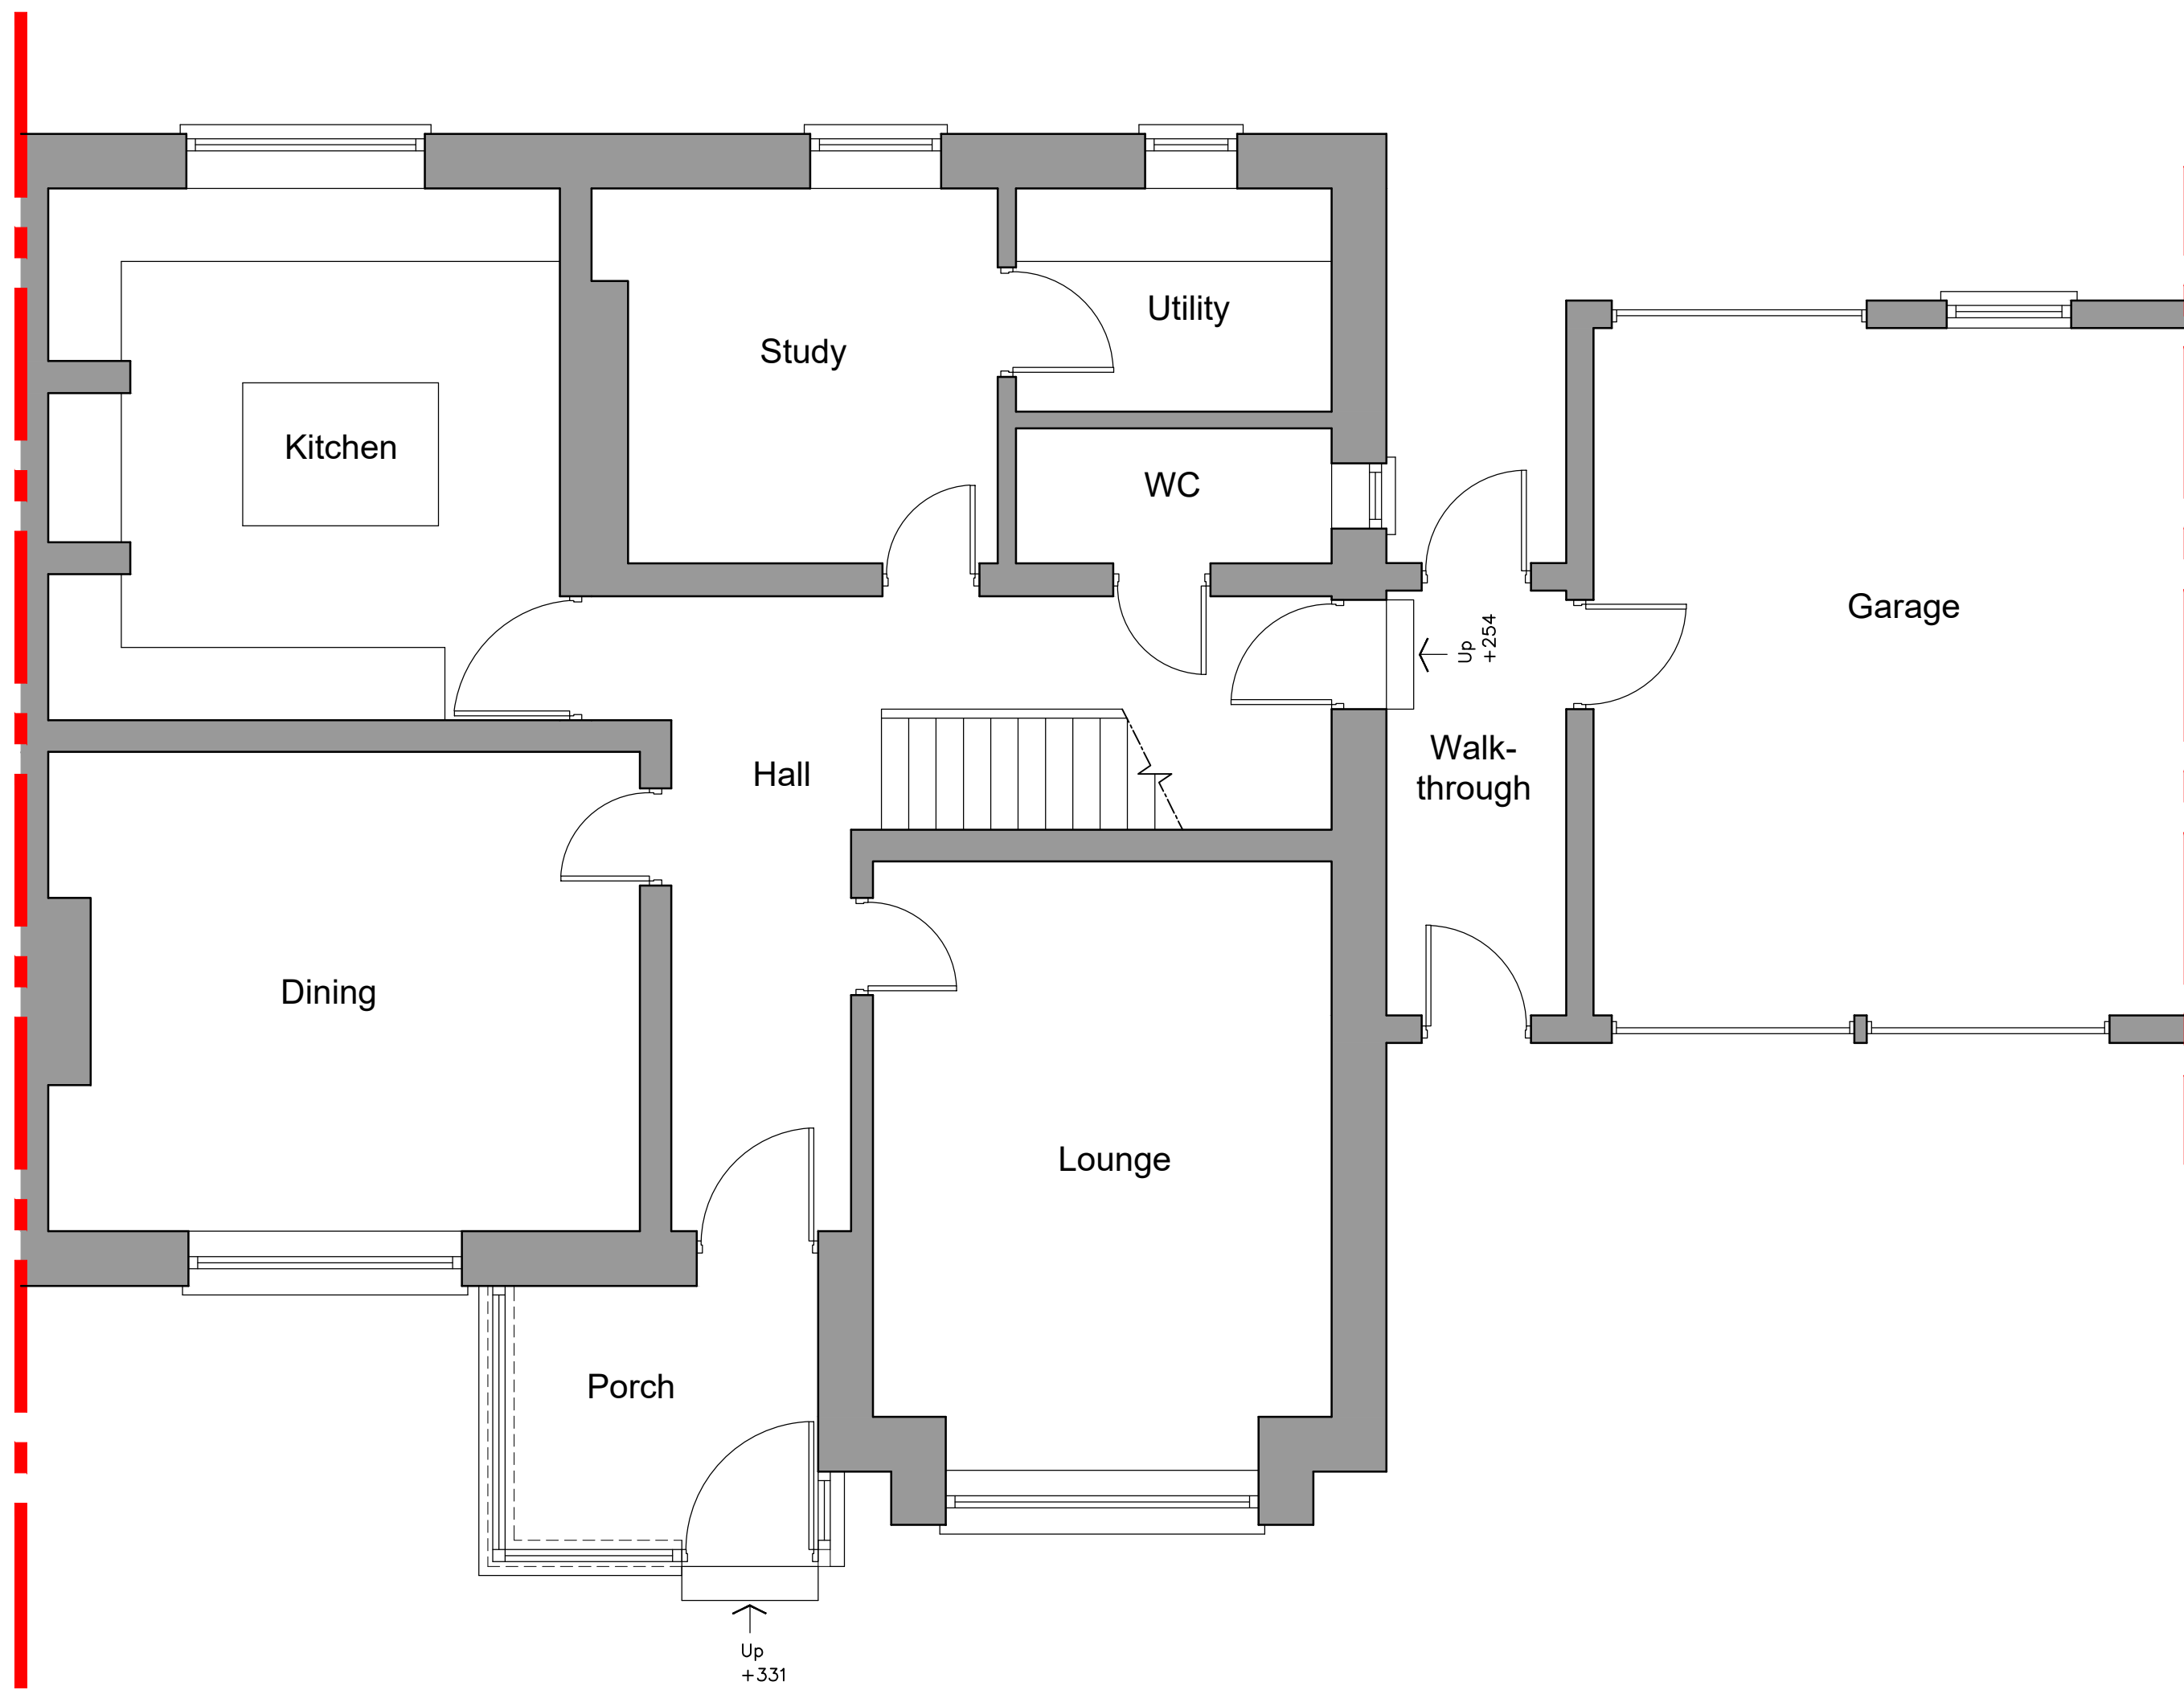

Ground floor plan 1:50



HDS Architectural Services, The Foundry,
15 Yorke Street, Wrexham
LL13 8LW
Tel (01978) 345250
www.hdsarchitectural.co.uk

Project; 7 Belgrave Road, Wrexham, LL13 7ES	
Title; Existing Floor Plans	Scale (A2); 1:50
Dwg No; BR/PD/01	Date; November 2021
Revision;	