



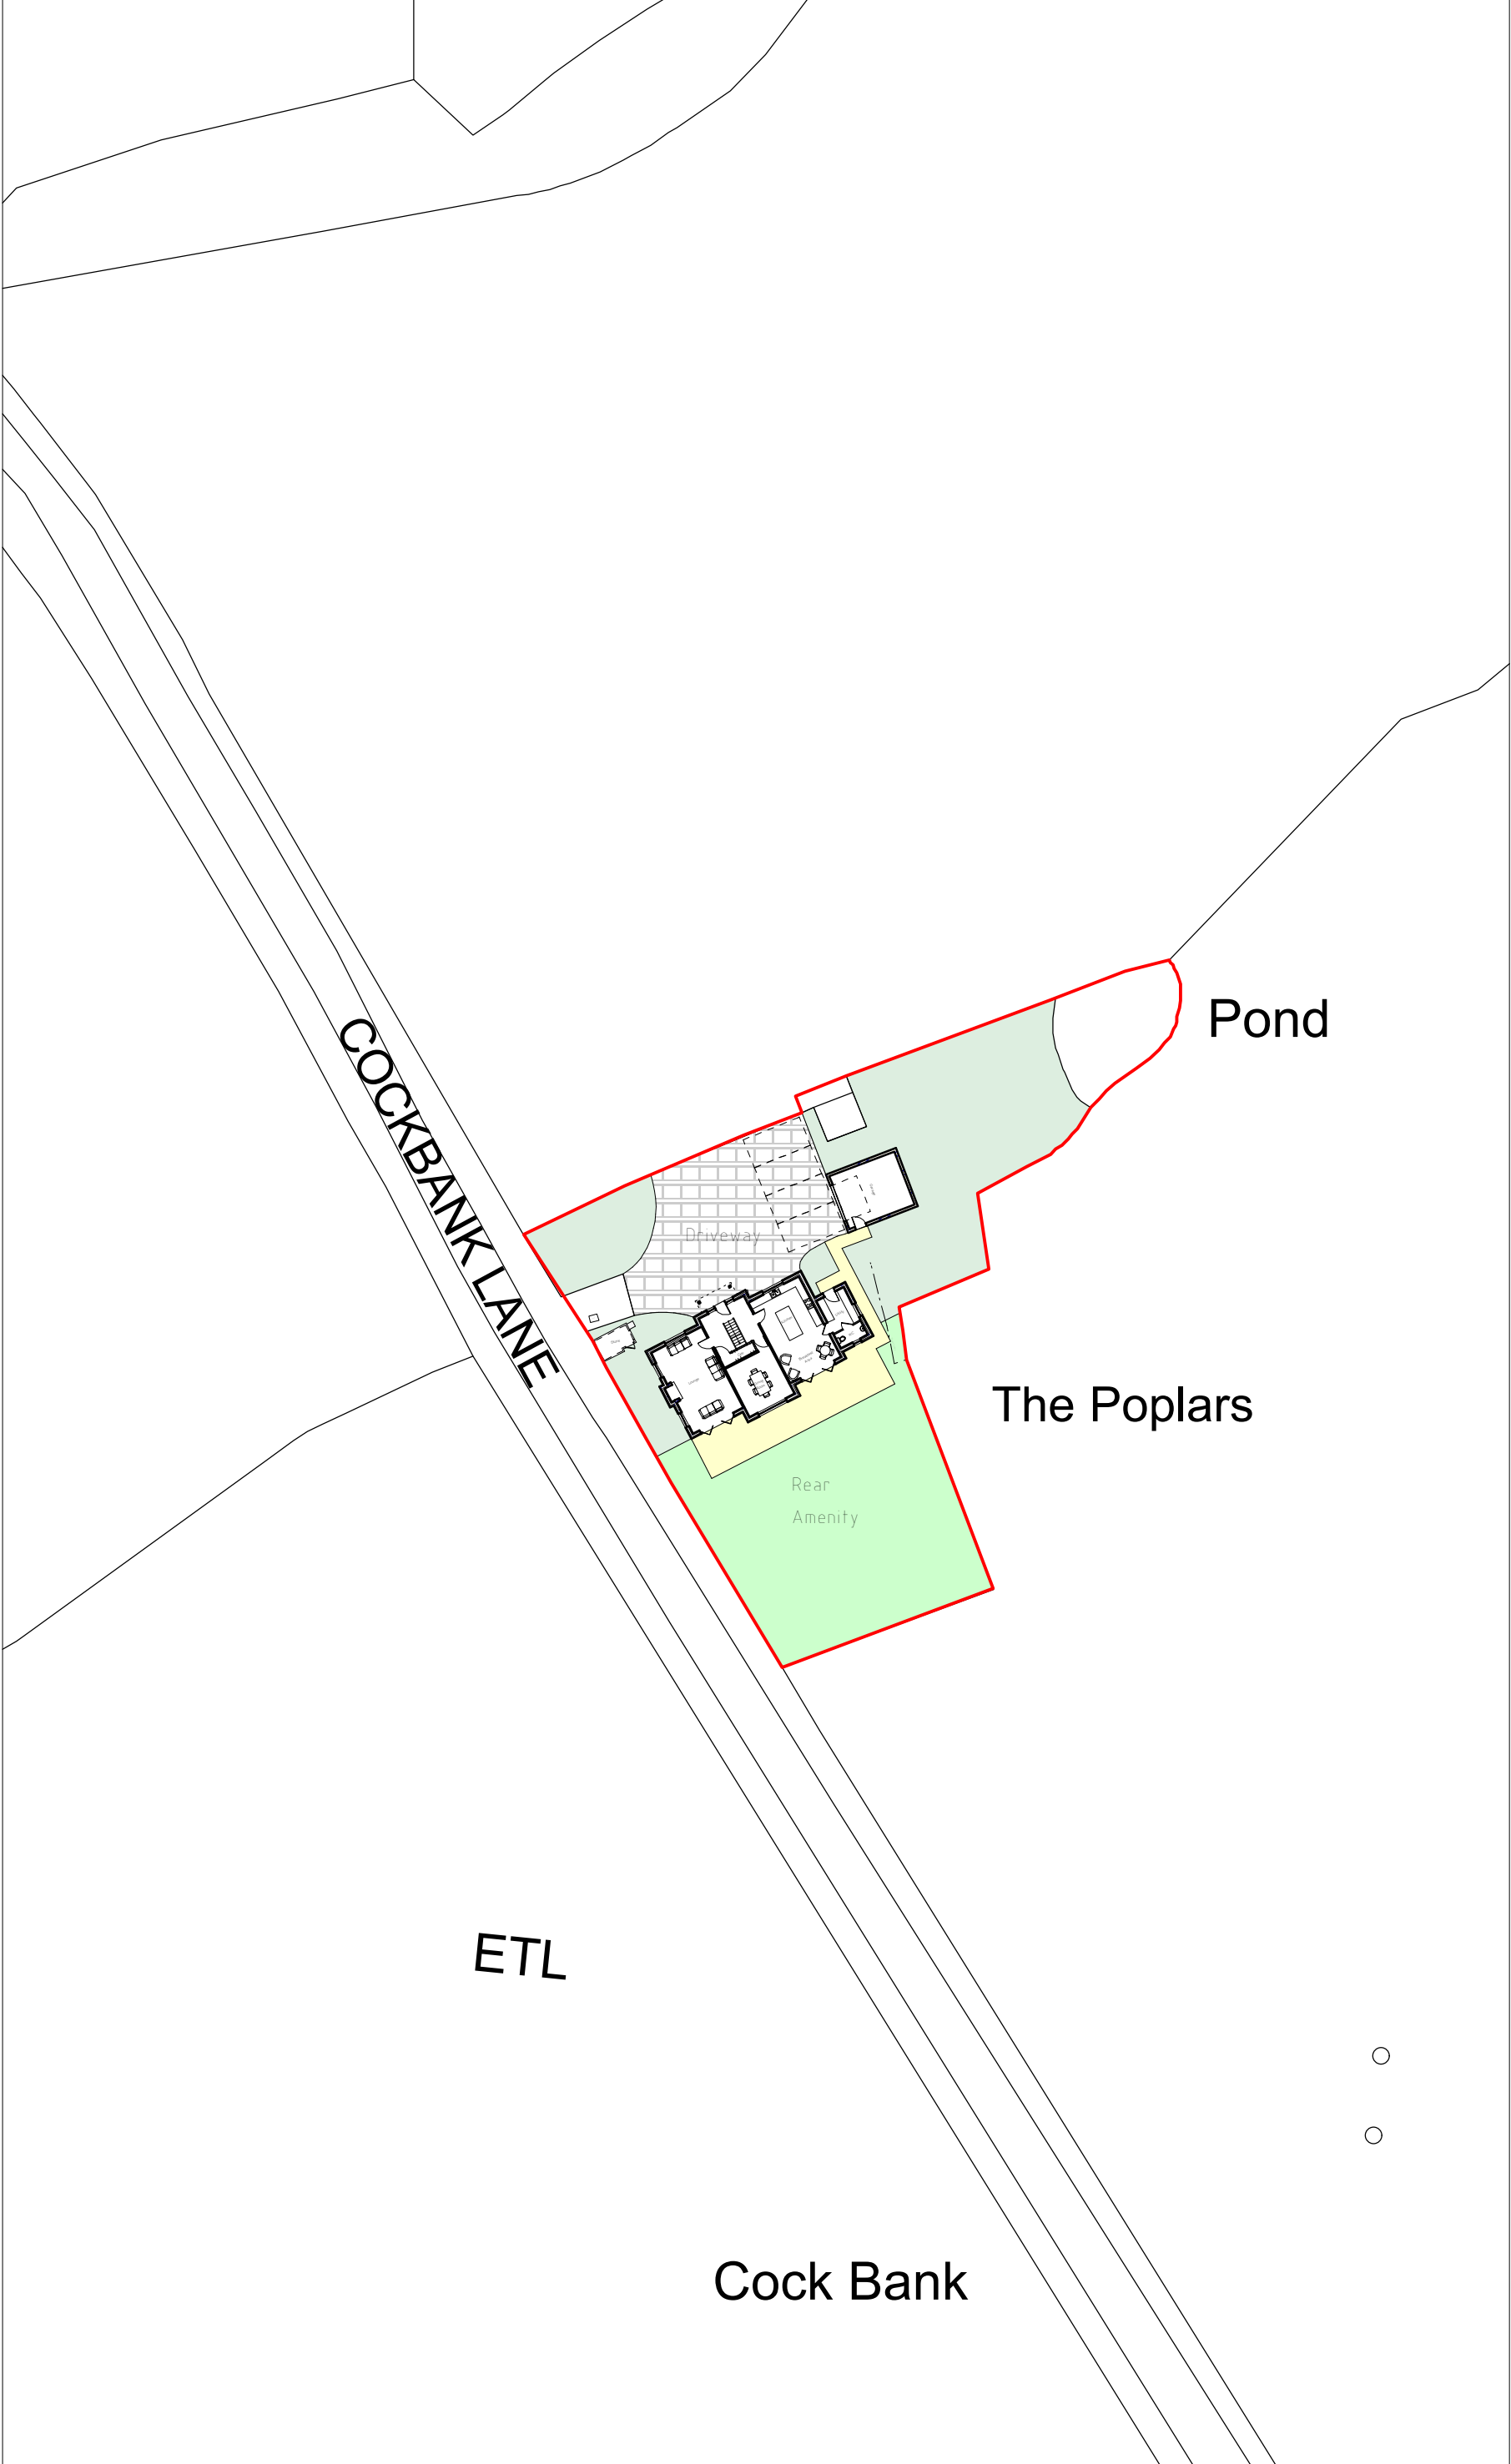

Site Plan 1:500

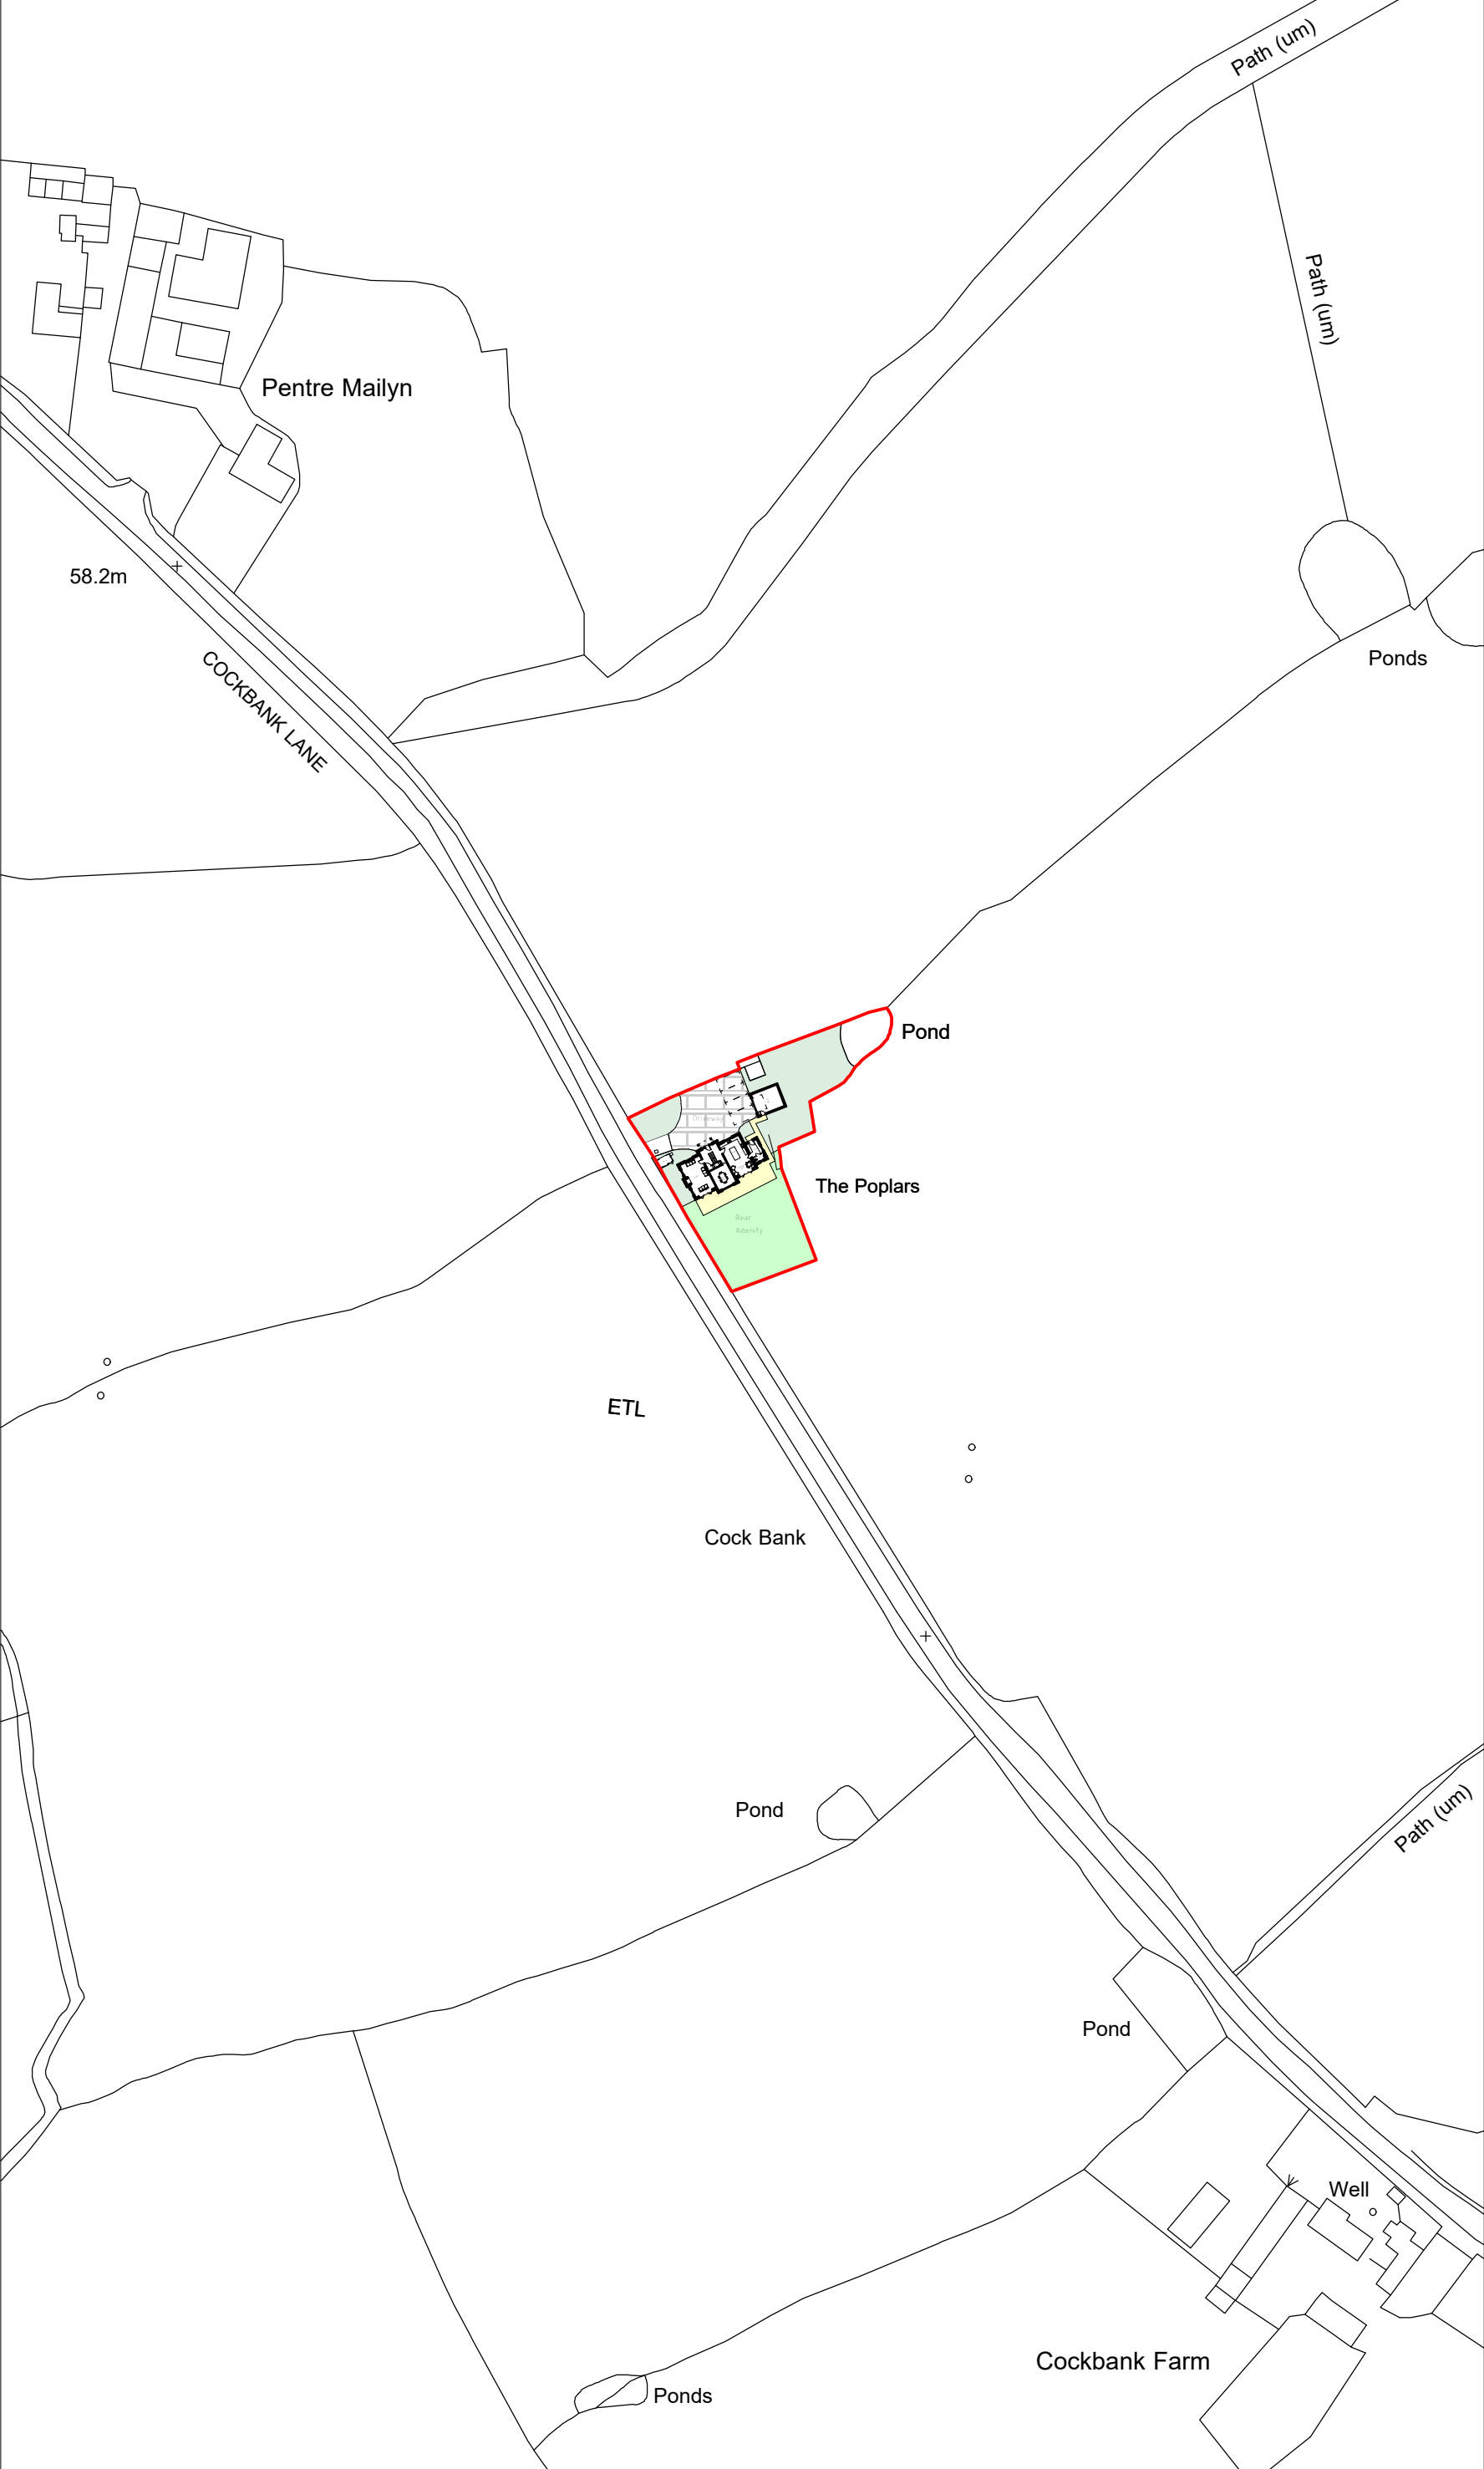

Location Plan 1:1250

A	05/22	Design Amends	D.J.E.
Rev	Date	Detail	Initial

Project: Proposed New Dwelling at,
The Poplars,
Cock Bank Lane,
Marchwiell, Wrexham,
LL13 0SU

Title: Planning: Site & Location Plan	Scale: (A2) 1:500 & 1:1250
Drawn By: D.J.Edwards	Date: May 2022
Drawing No: H151/007	Sheet: 1 of 1

Office 3K4,
Redwither Business Tower,
Wrexham. LL13 9XT
Tel: 01978 356500
www.blueprintarchitectural.com
© copyright all rights reserved