


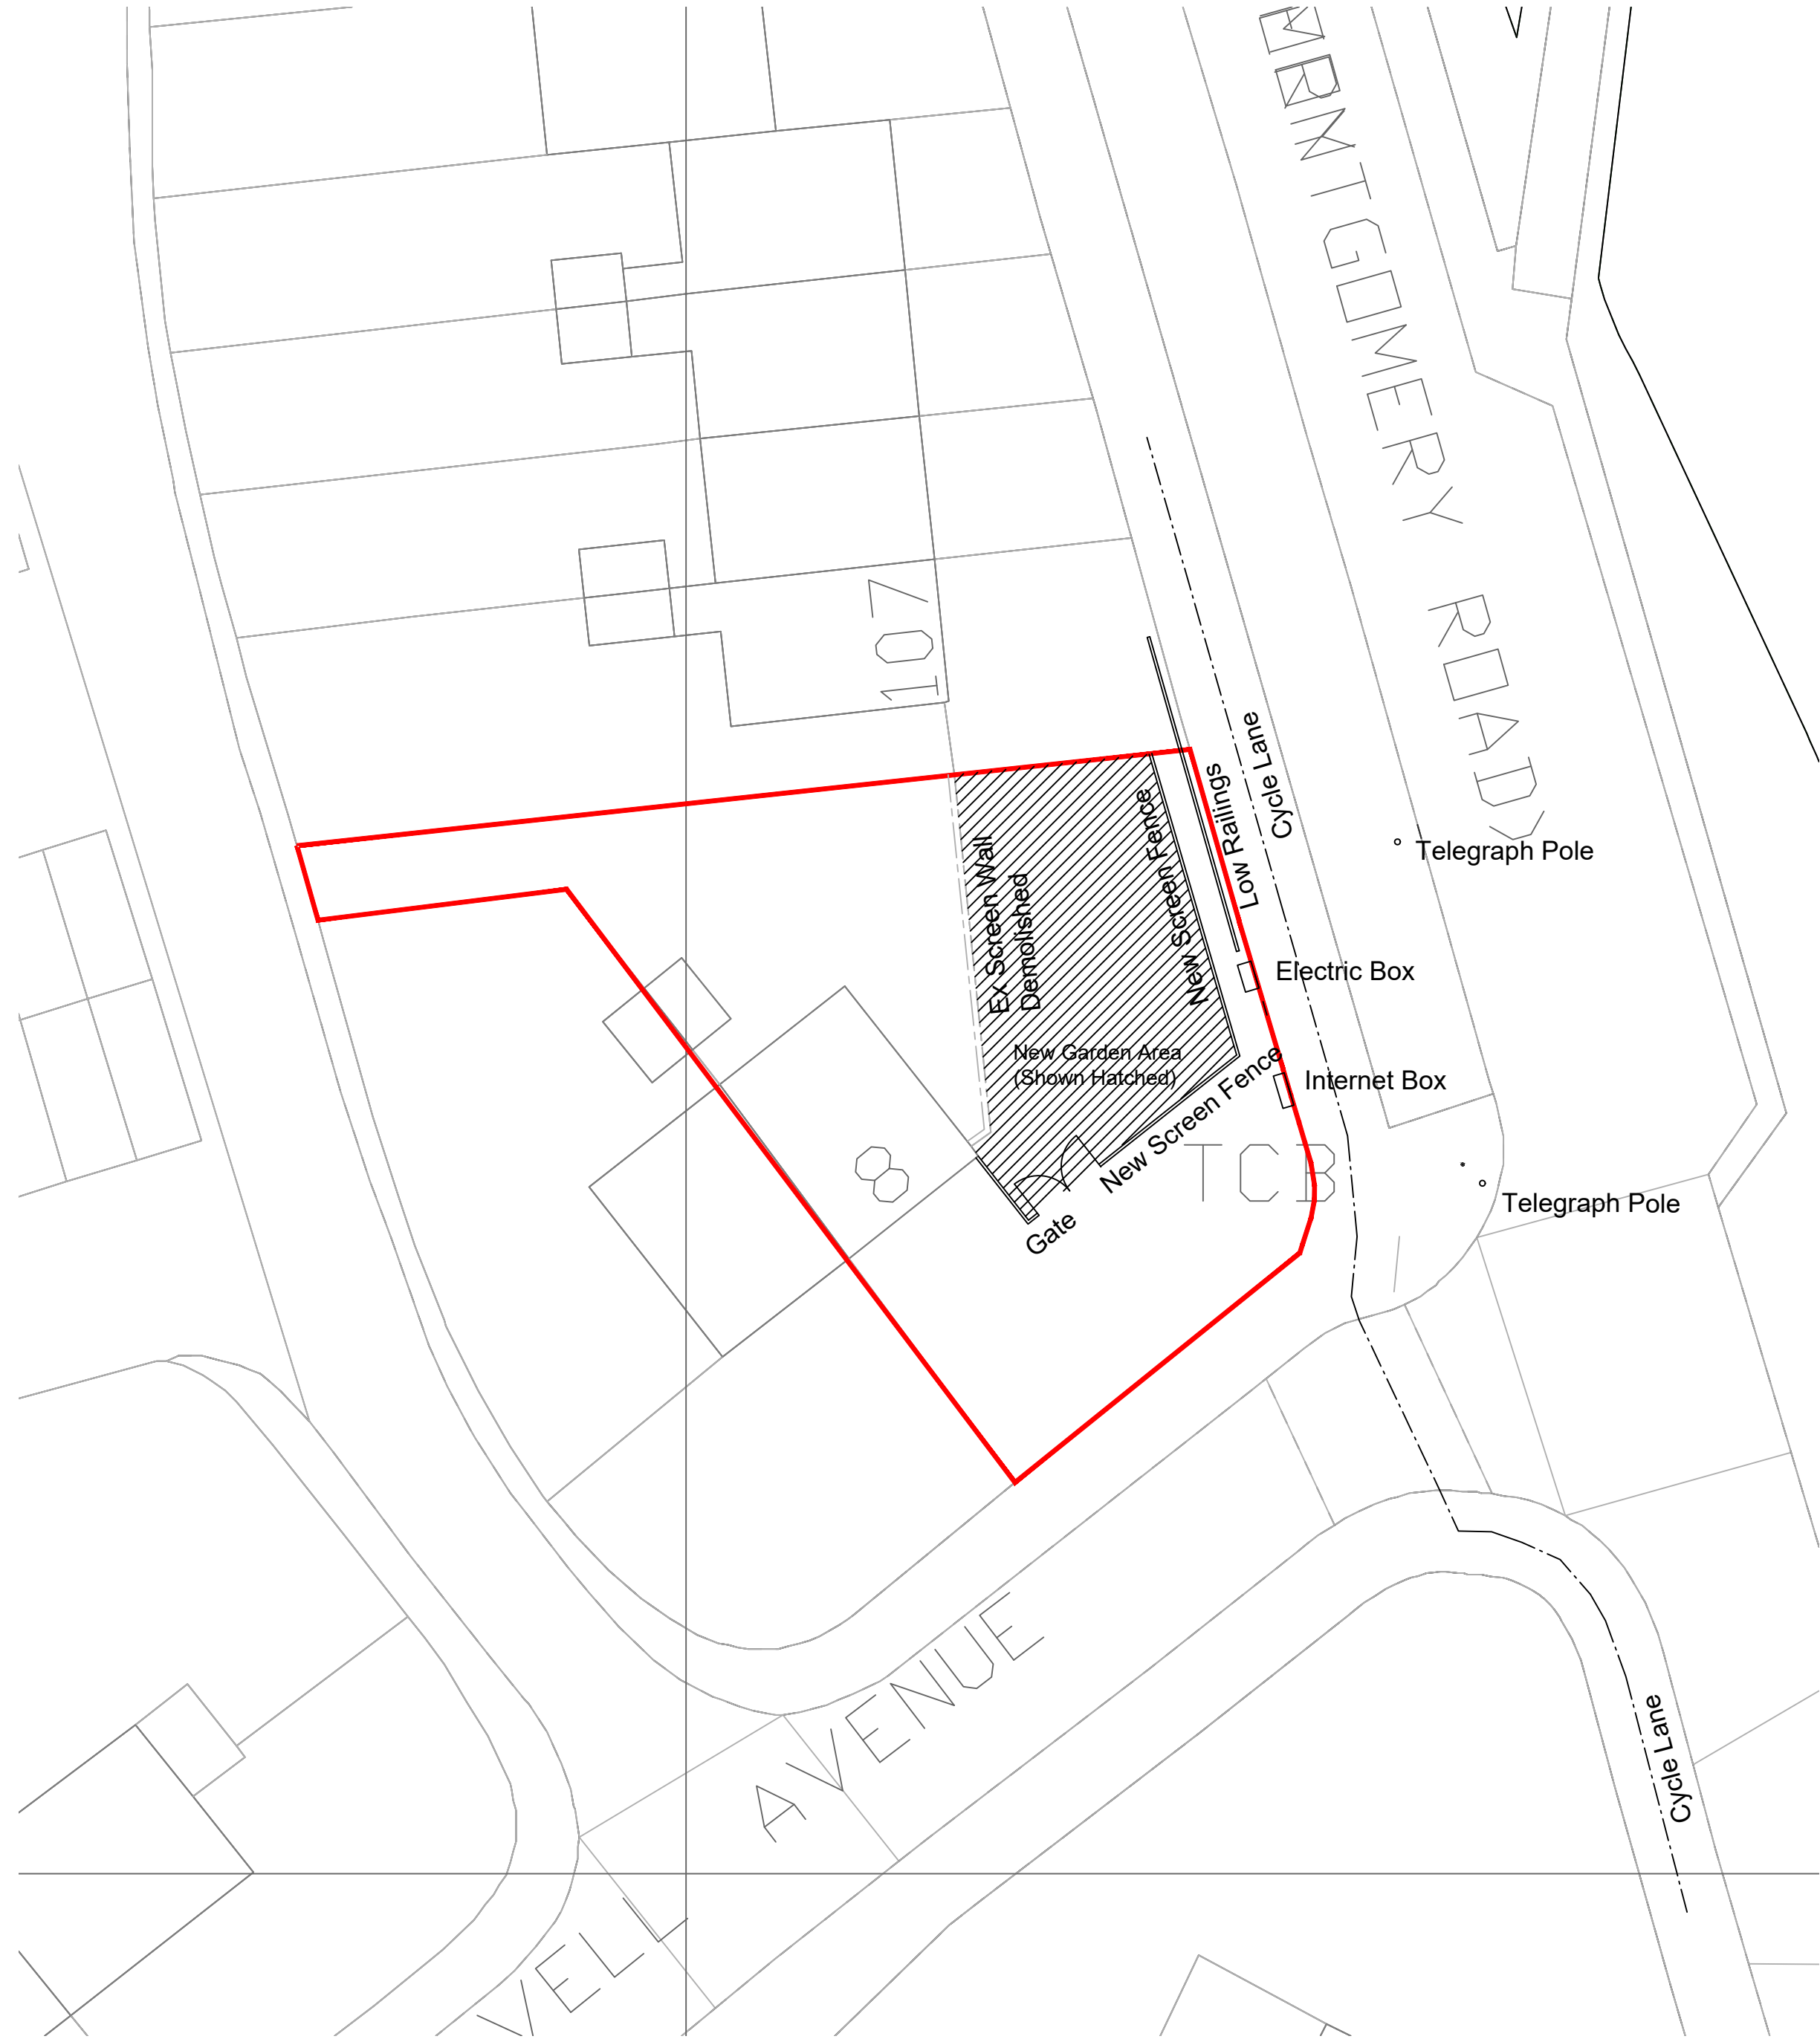


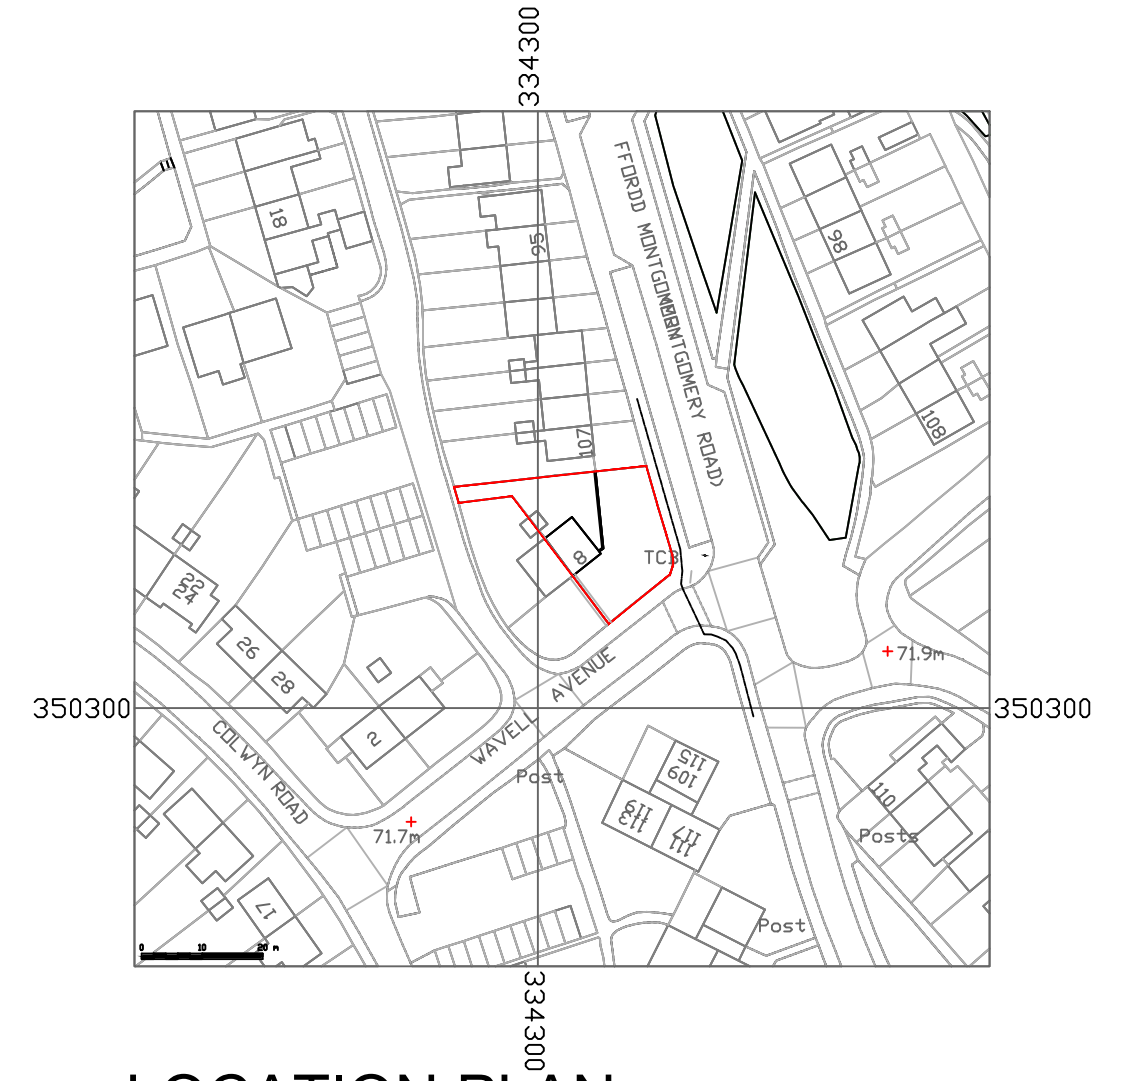

BLOCK PLAN AS PROPOSED
SCALE - 1:200

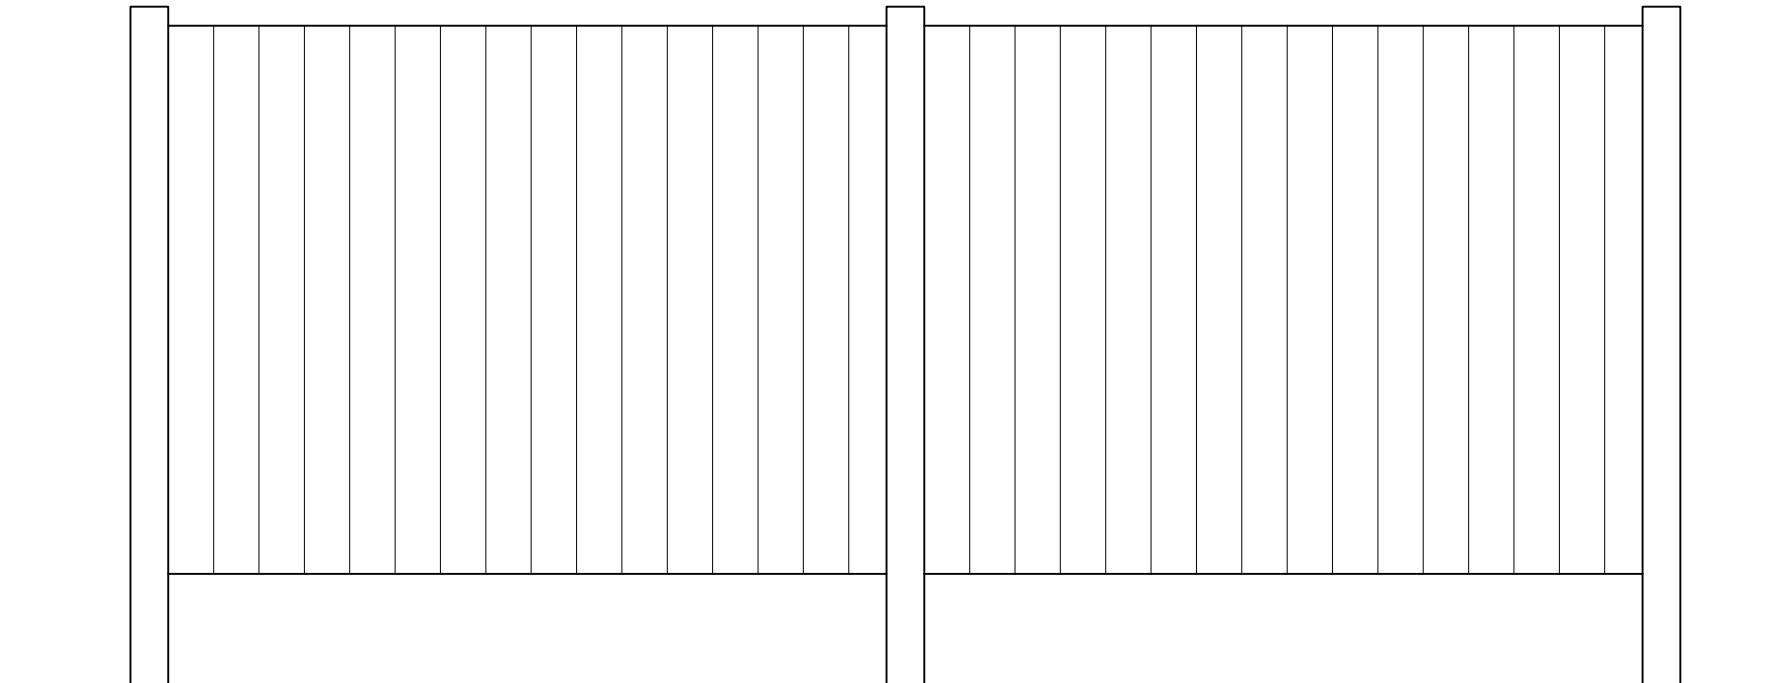

LOCATION PLAN
SCALE - 1:1250

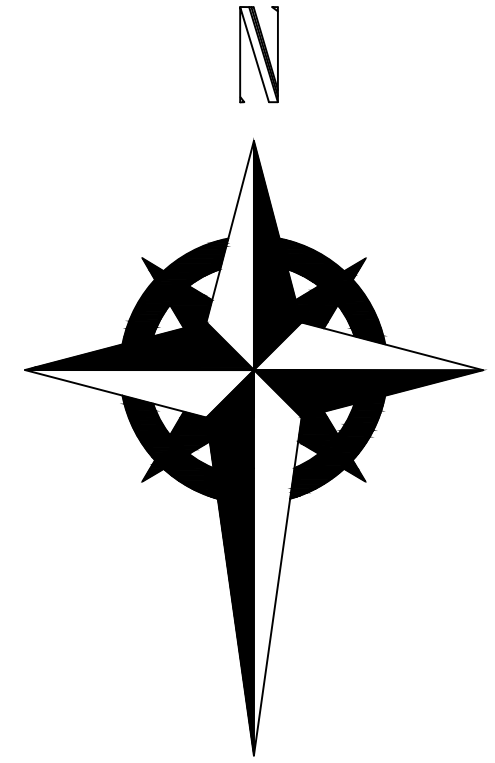

SCREEN FENCE DETAIL
SCALE - 1:20



Ferndale Villa, 25 Manley Road,
Wrexham, LL13 8HD
Tel (01978) 353445
www.hdsarchitectural.co.uk

Project; Garden Extension to 8 Wavell Avenue, Wrexham, LL13 8SS	
Title; Site Plan As Proposed	Scale (A2); 1:200
Dwg No; WA/PD/02	Date; September 2022
Revision; "	