


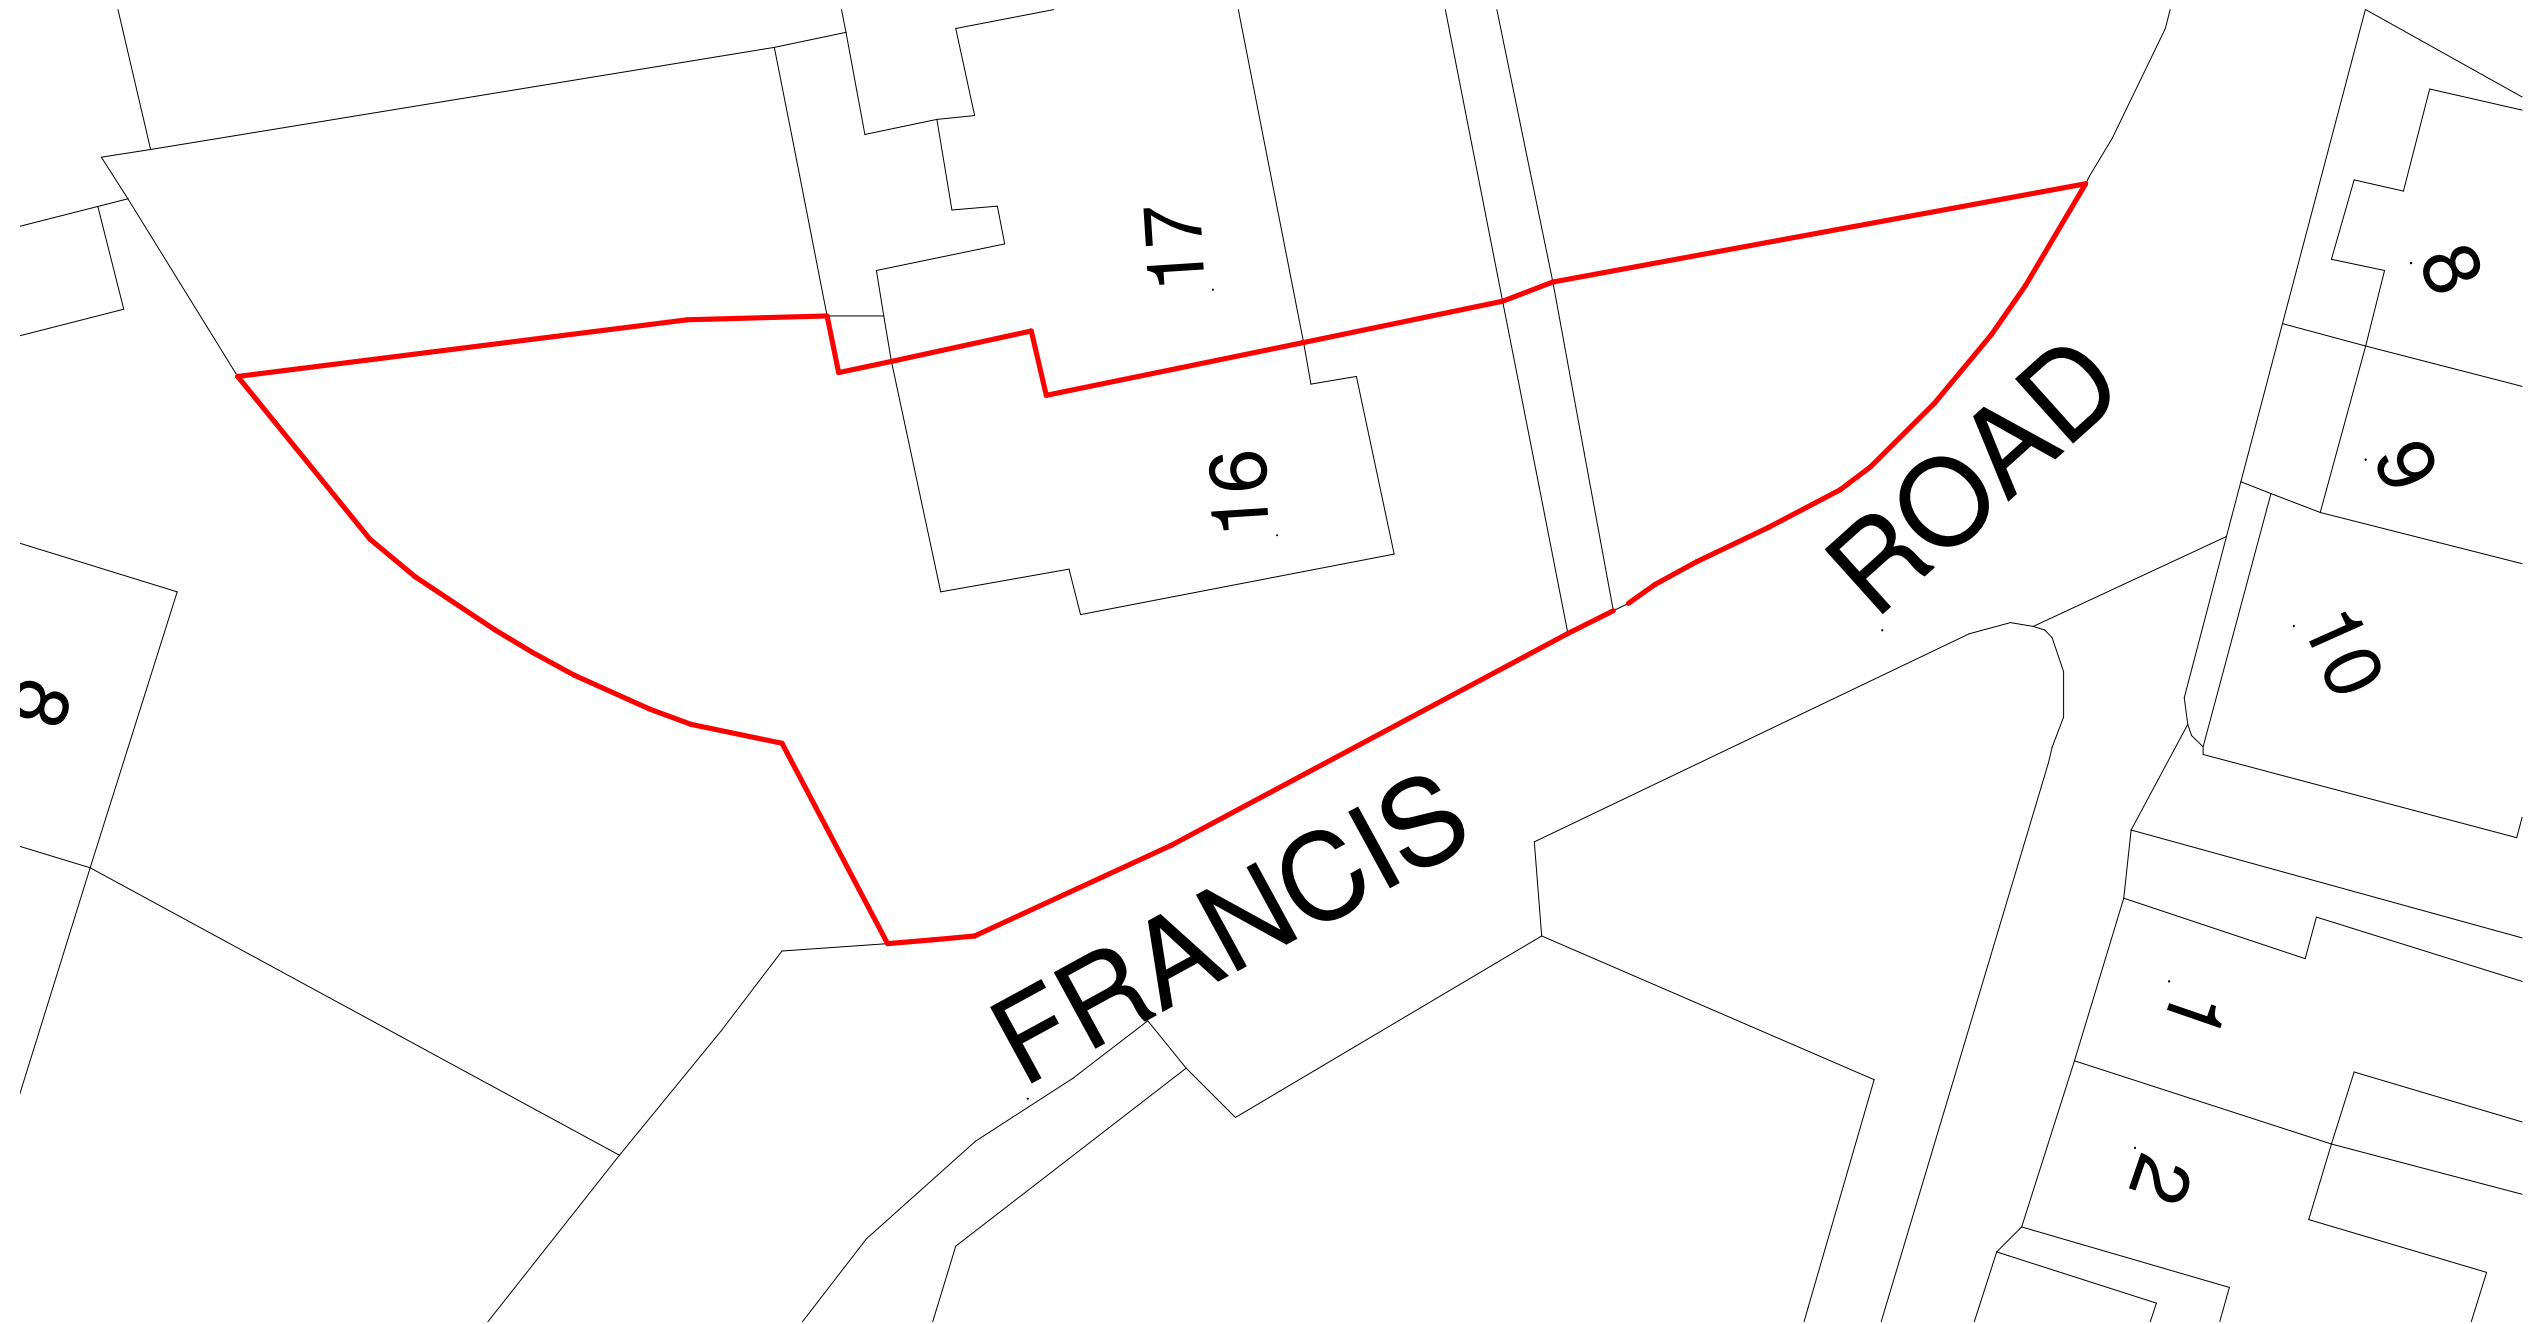

CROWN COPYRIGHT AND DATABASE RIGHTS 2022 OS LICENCE NO. AC0000849896

Existing Site Plan

1 : 200



ARKIFY LTD.
36 Plas Tirion, Nant Parc,
Johnstown, Wrexham LL14 1UR
07543968690
geraint@arkify.uk
www.arkify.uk

Project: 16 The Grange, Francis Road, Moss		
Title: Existing Site Plan		
Scale @ A3: 1 : 200	Author: GE	Date: 20.04.22
Project Ref: 22-19	Drawing No: A002	Rev. -