

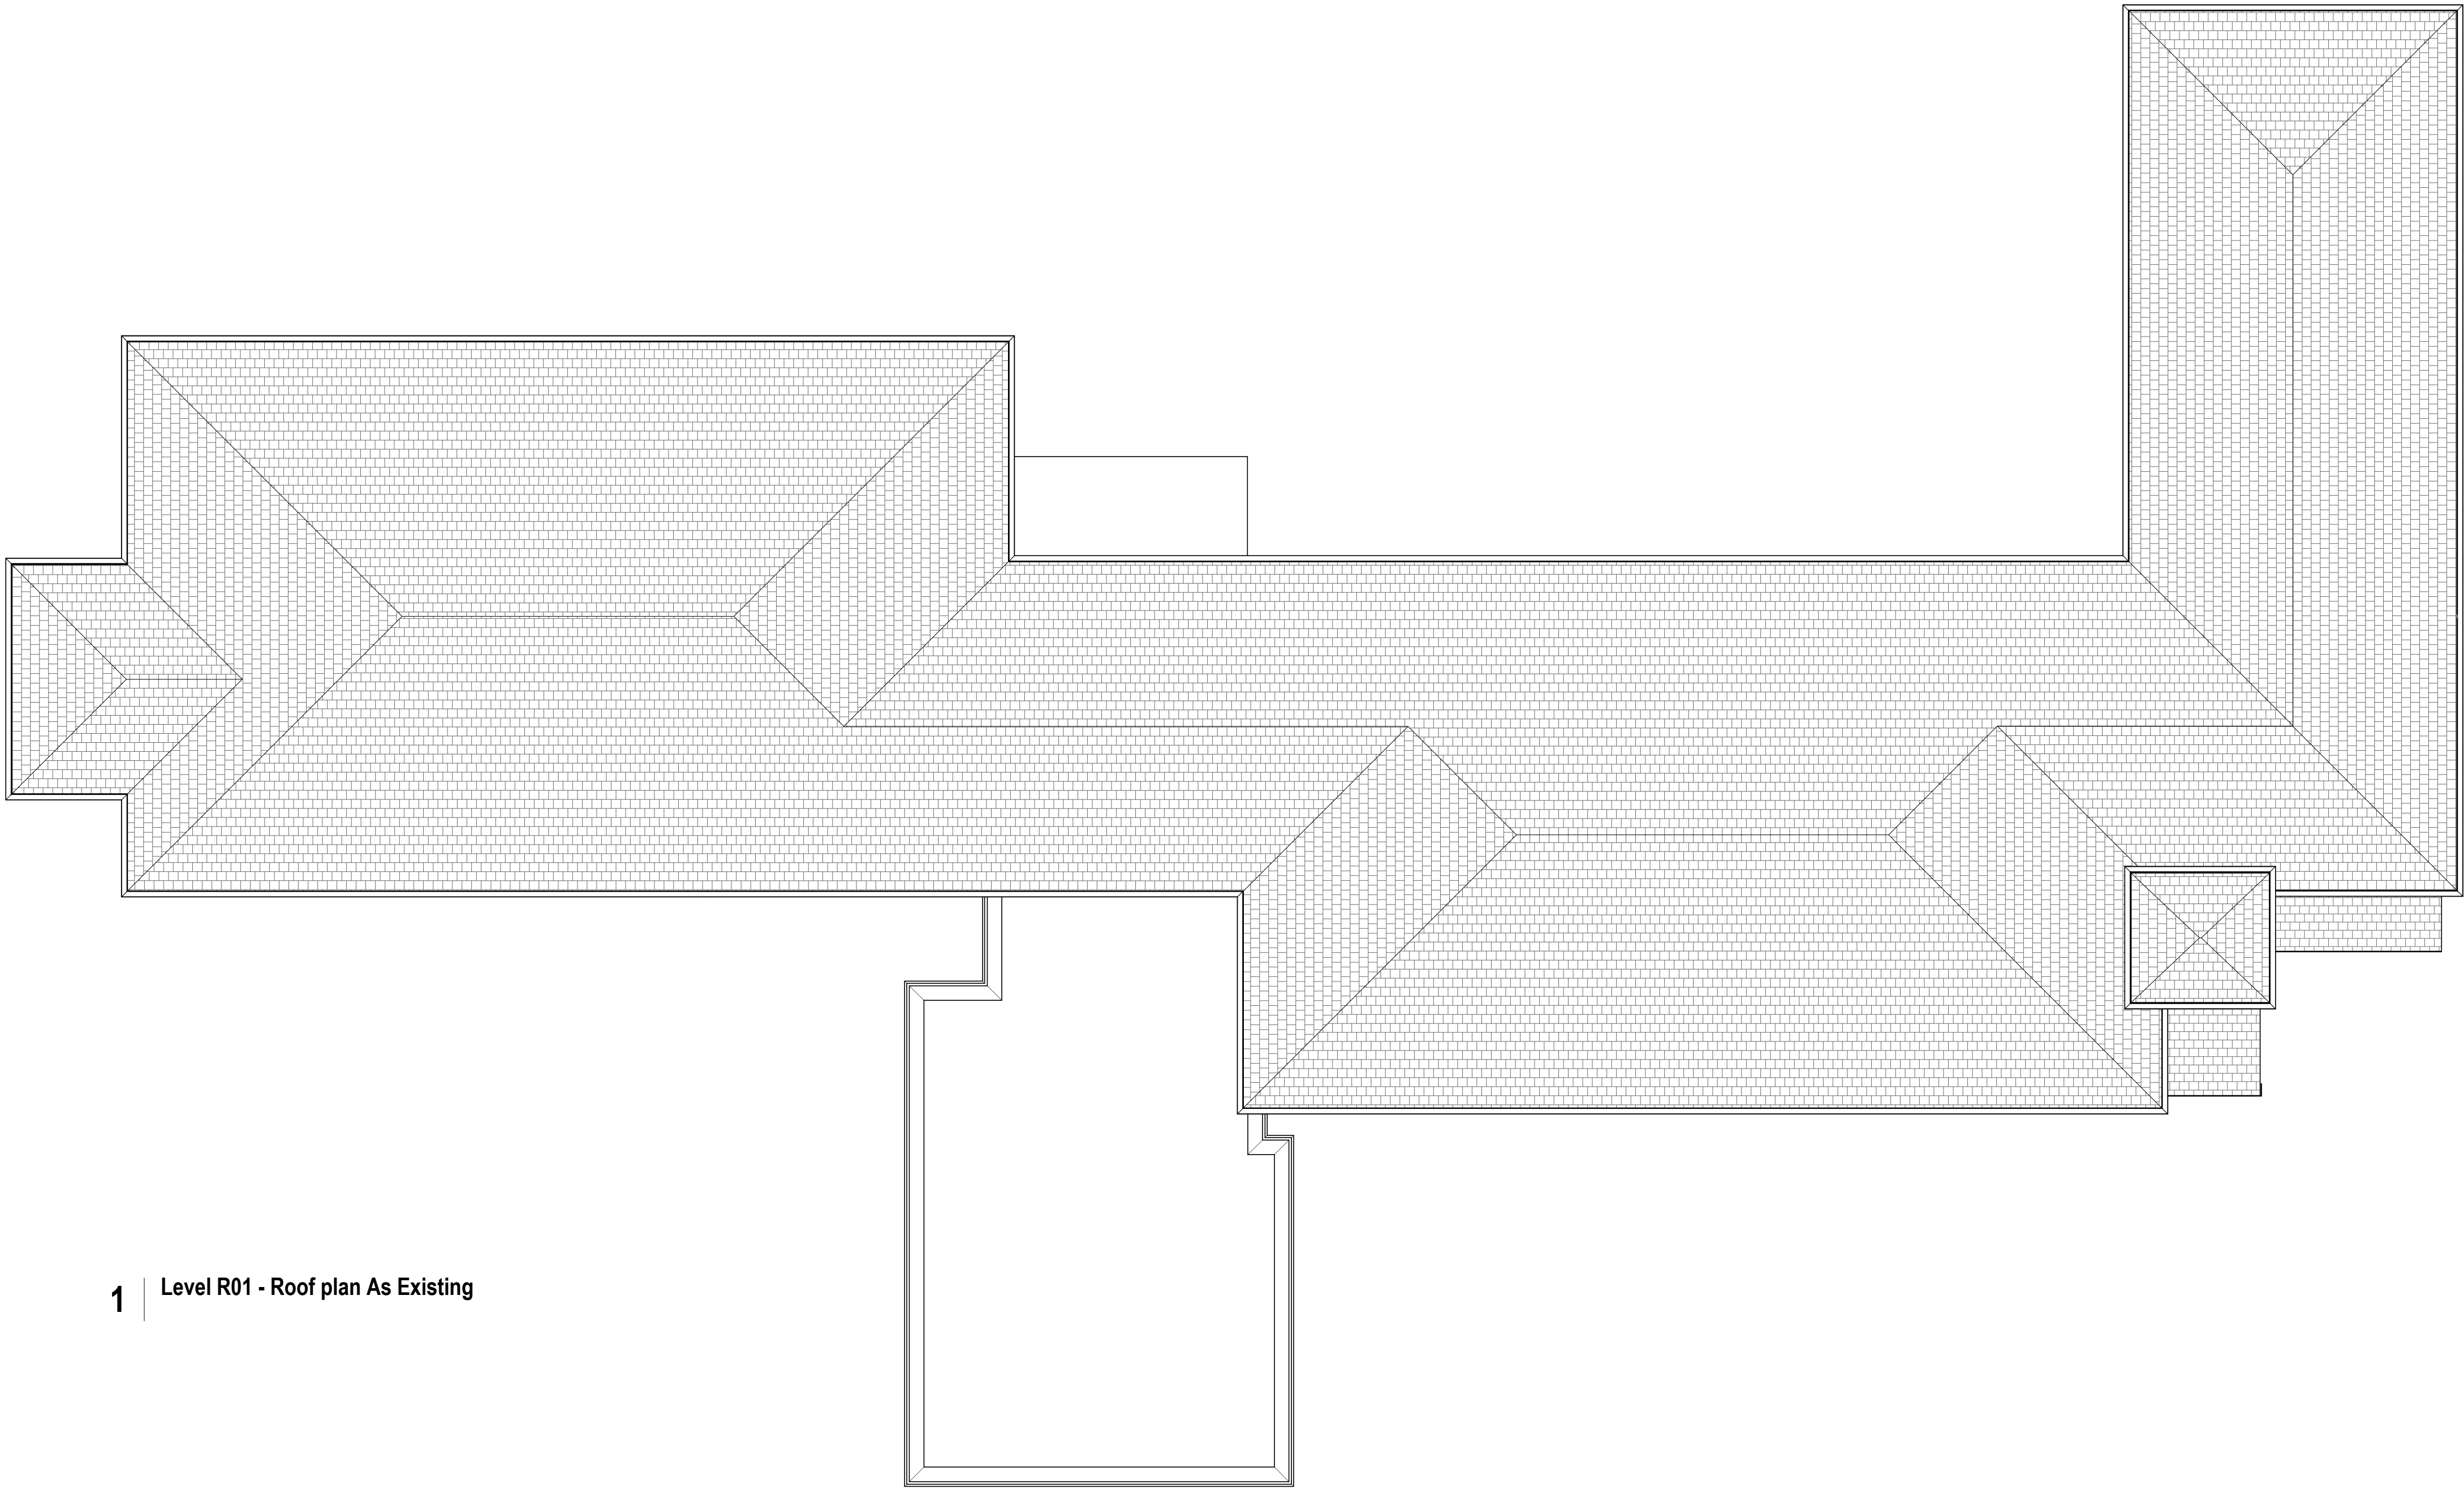


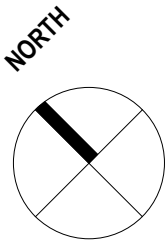

1 | Level R01 - Roof plan As Existing

 

elliswilliams

Project Number: 2705
Project Name: Maes y Capel

Drawing Status: D1 Costing
Drawing Number: 2705- EWA- MYC- RF- GA- A- 00412
Drawing Name: Roof Plan As Existing

Date: 01/26/22
Drawn By: Author

Rev: P2
Scale: 1 : 100

Wellfield Chester Road Preston Brook WA7 3BA
T: 01928 752200 E: info@ewa.co.uk W: ewa.co.uk