



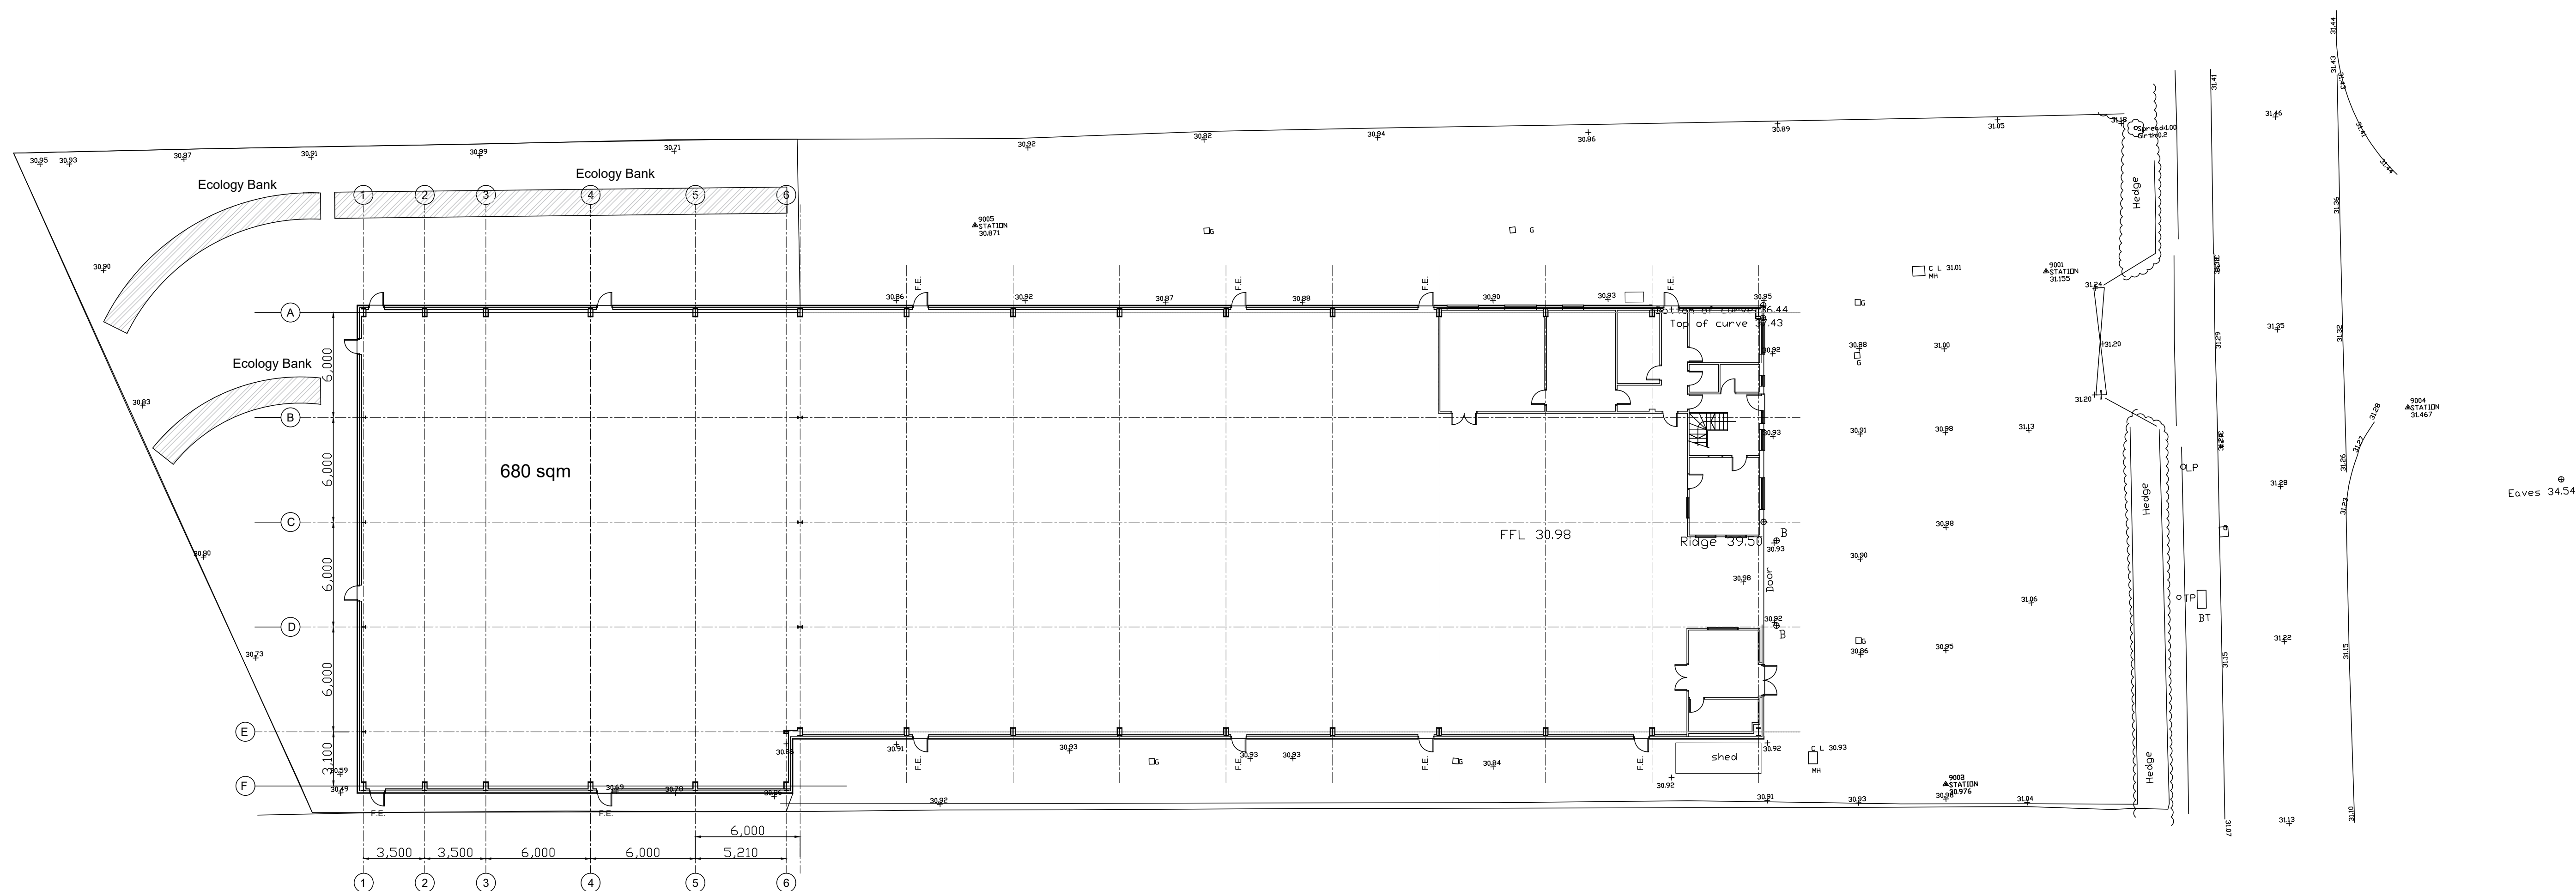

construction assumed!
are rounded valley meets eaves????

First floor plan 1:100

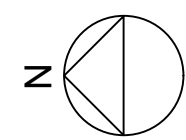

Proposed



Project; F Jones, 49 Abbey Road, Wrexham, LL13 9RF	
Title; Floor Plans as Proposed	Scale (A1); 1:200
Dwg No; F/J/PD/02	Date; February 2002
Revision; Rev A - Add Ecology Banks - 29-03-22	