




EXISTING SOUTH EAST ELEVATION.

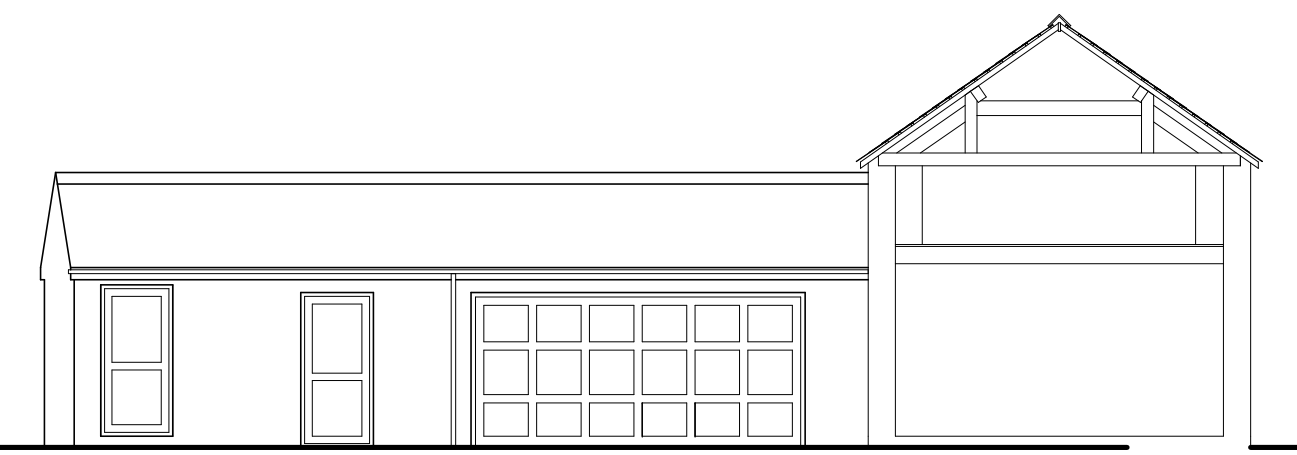

EXISTING NORTH EAST ELEVATION.

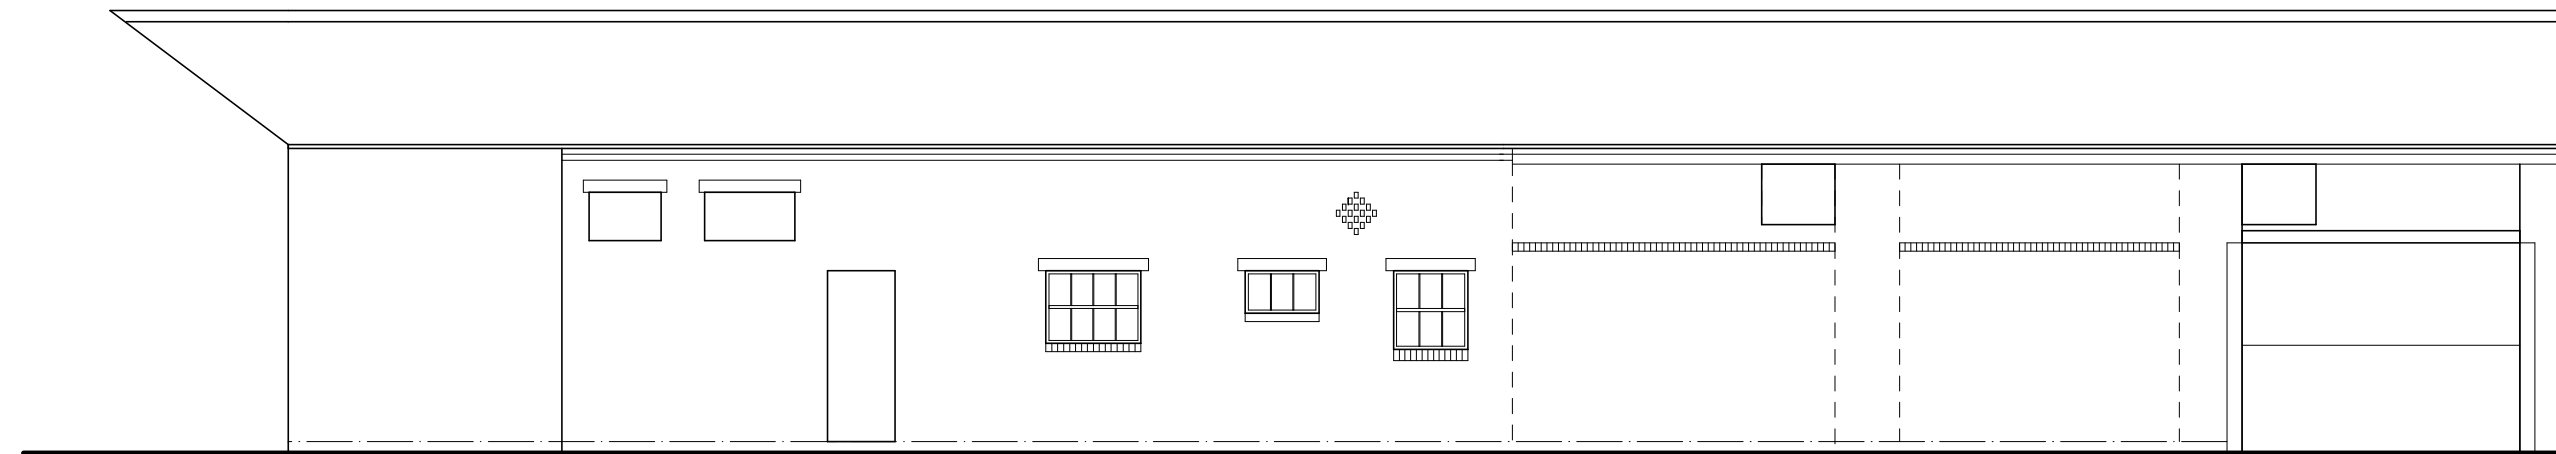


EXISTING NORTH WEST ELEVATION.

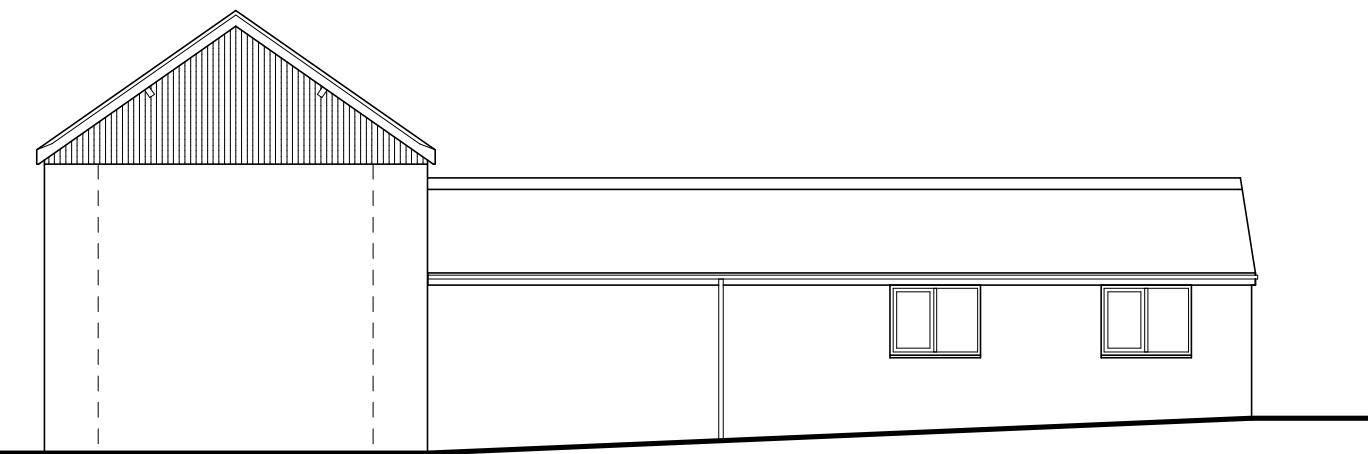


EXISTING SOUTH WEST ELEVATION.

IMPORTANT NOTE.
Cross hatching indicates masonry panels
that were not part of the original building
but constitute later additions.

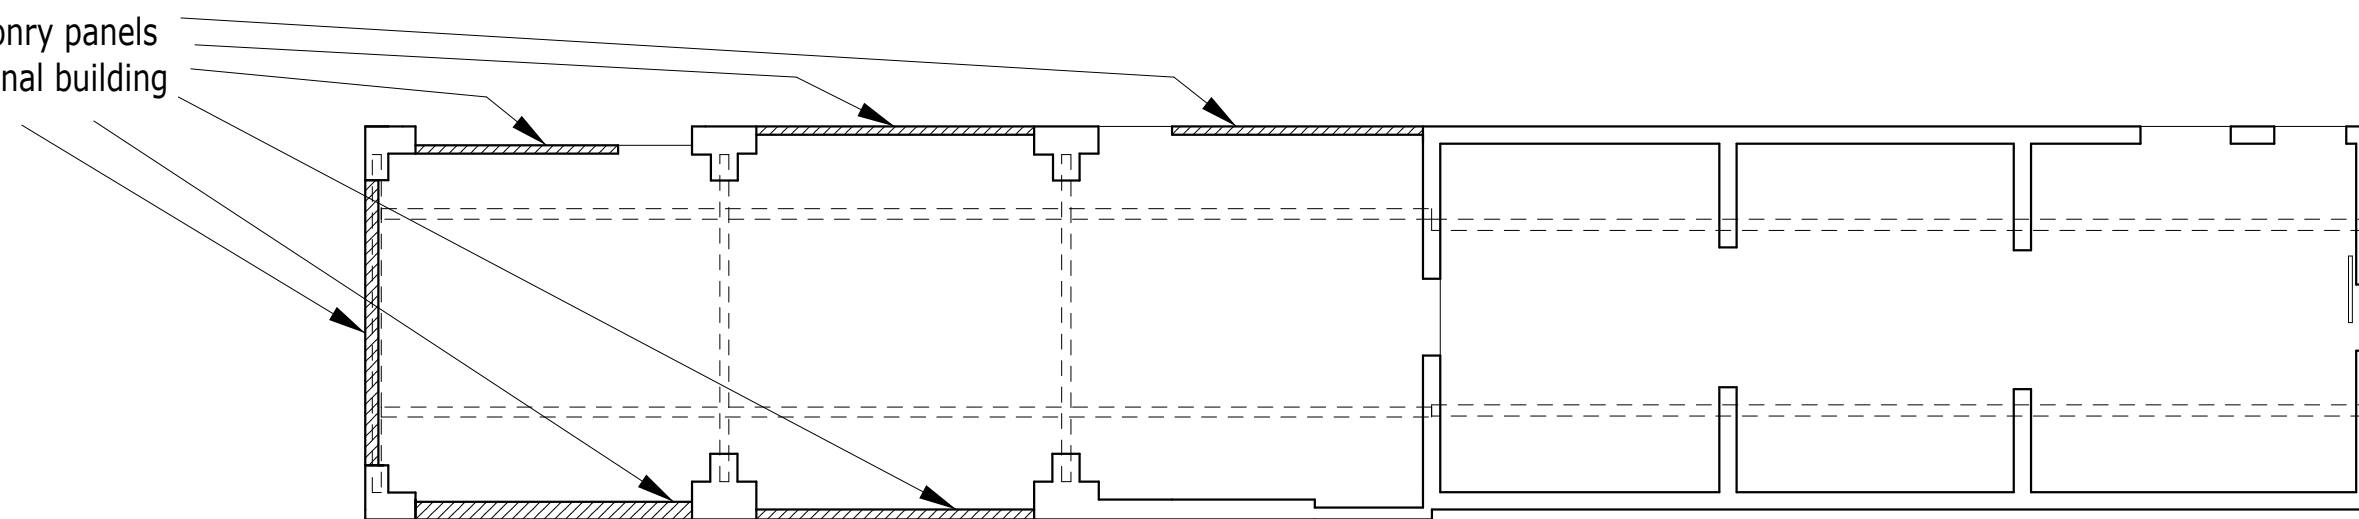

EXISTING FIRST FLOOR PLAN.

IMPORTANT NOTE.
Cross hatching indicates masonry panels
that were not part of the original building
but constitute later additions.

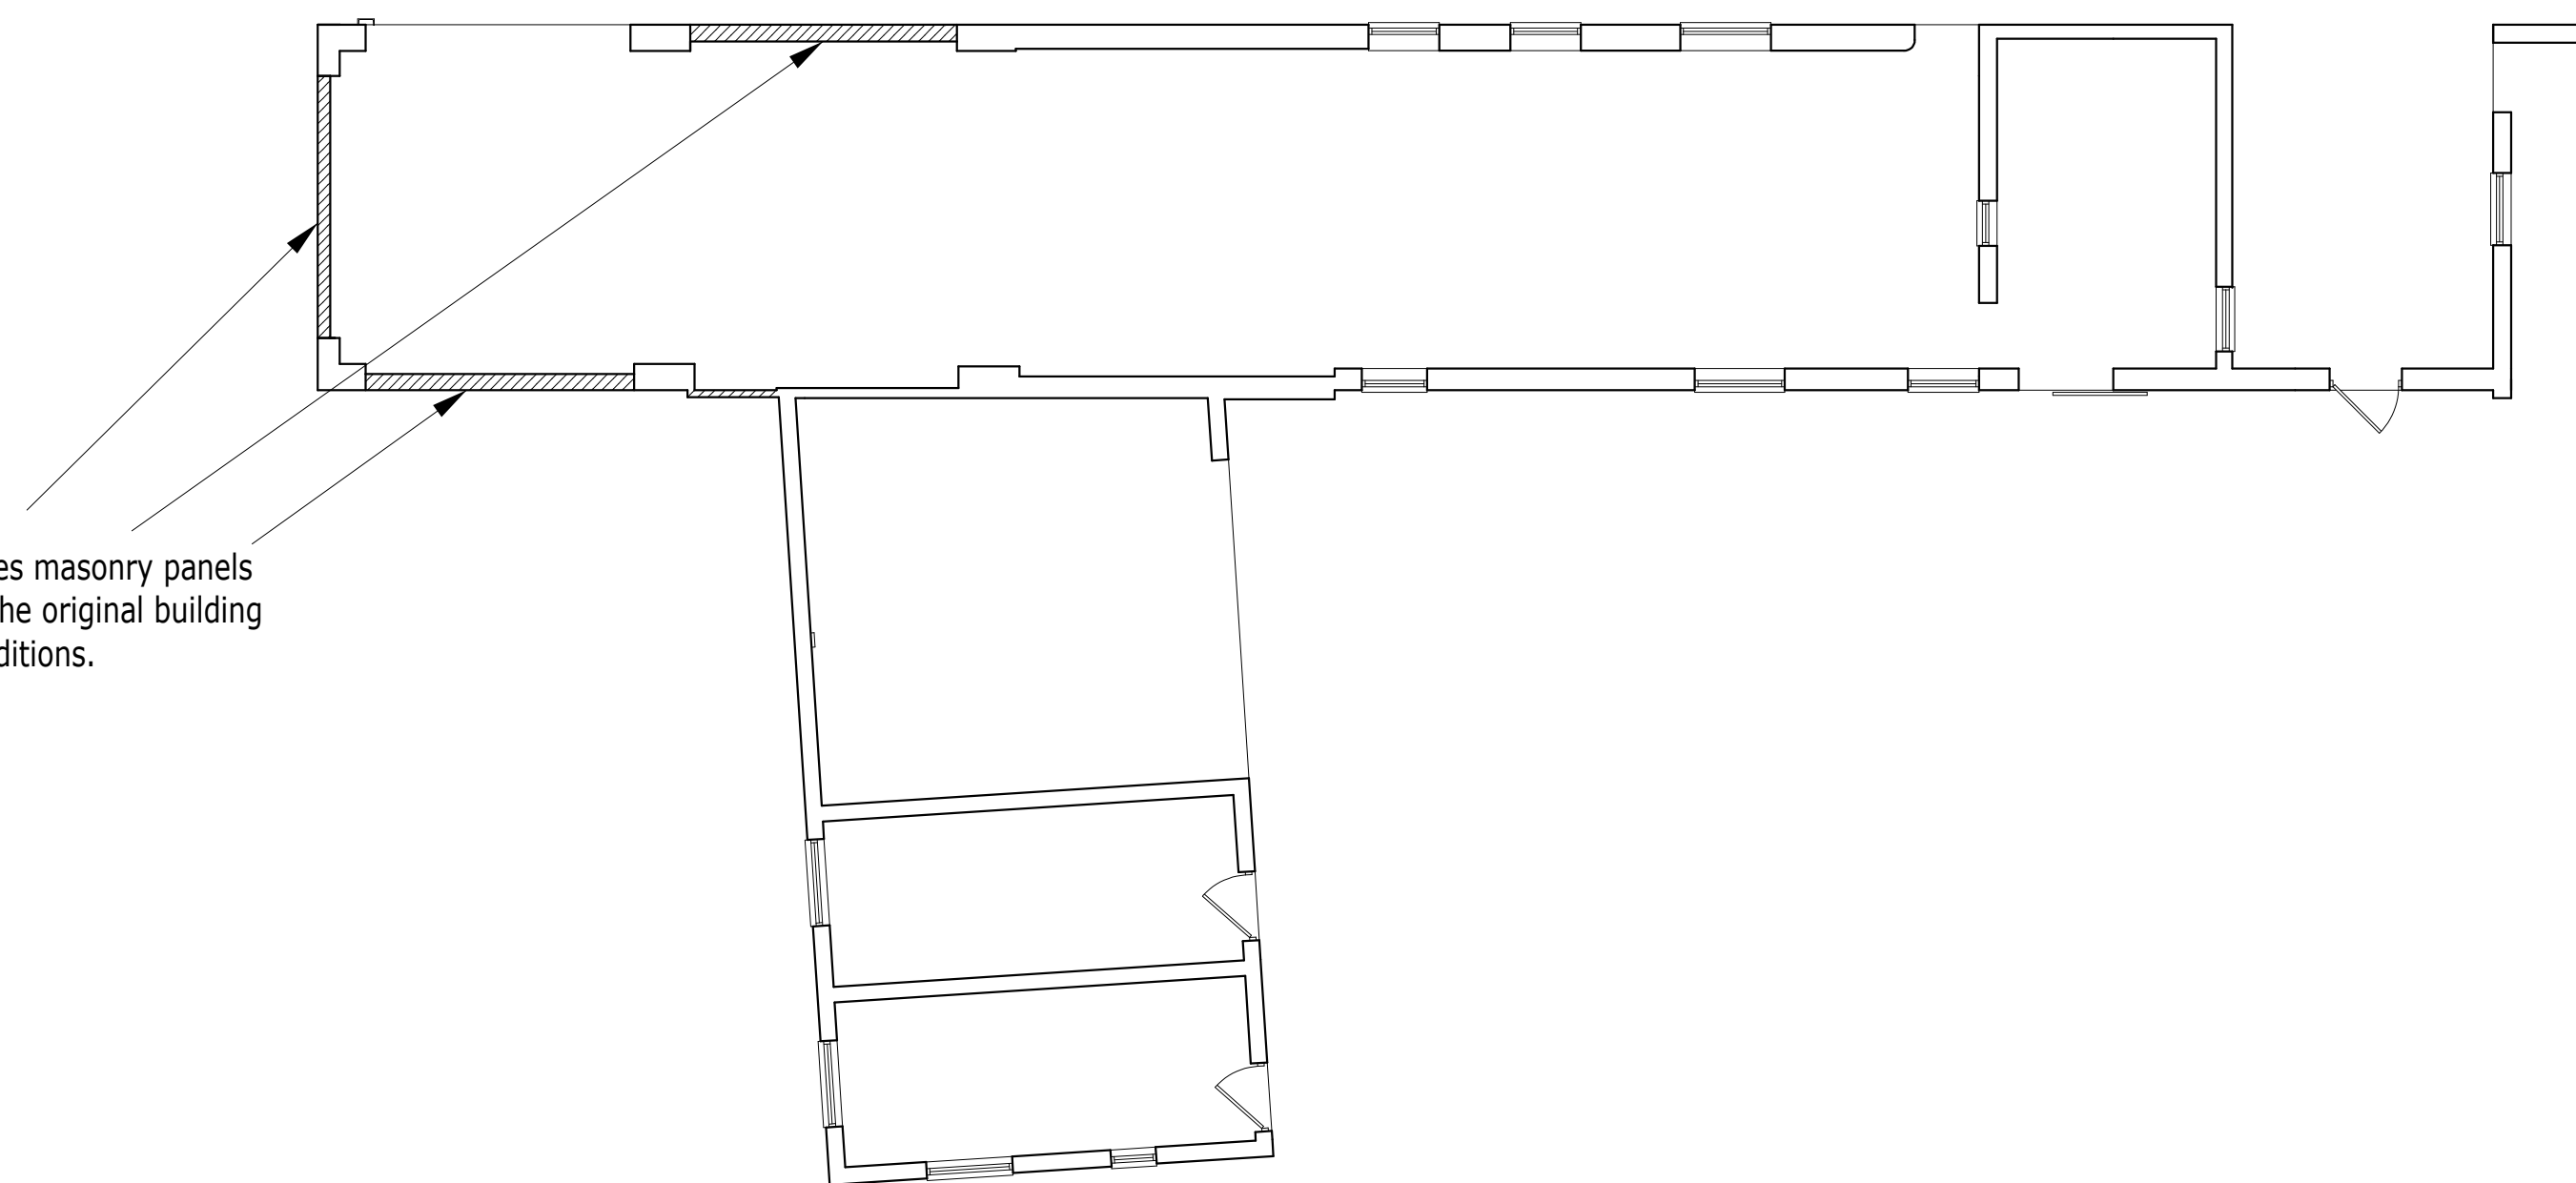

EXISTING GROUND FLOOR PLAN.

Project.		
PROPOSED CONVERSION of BARN to DWELLING at MULSFORD FARM, MULSFORD, SARN, MALPAS, SY14 7LP.		
Client.		
Mr & Mrs. N. VICKERS.		
Title.		
PLANS & ELEVATIONS - AS EXISTING.		
Drawing No.		
10487.03.dsj		
Date.	May 2022.	Scale.
		1:100@A1.
D.S. Jones & Co.		
Architectural & Planning Consultants. The Studio, 26, Prospect Drive, Coedpoeth, Wrexham, LL11 3PE. Tel : 01978 750195 / 07880 874522. E : dsjonesandco@live.co.uk		