



EXISTING SIDE ELEVATION

EXISTING FRONT ELEVATION


EXISTING REAR ELEVATION




PROPOSED SIDE ELEVATION




PROPOSED FRONT ELEVATION

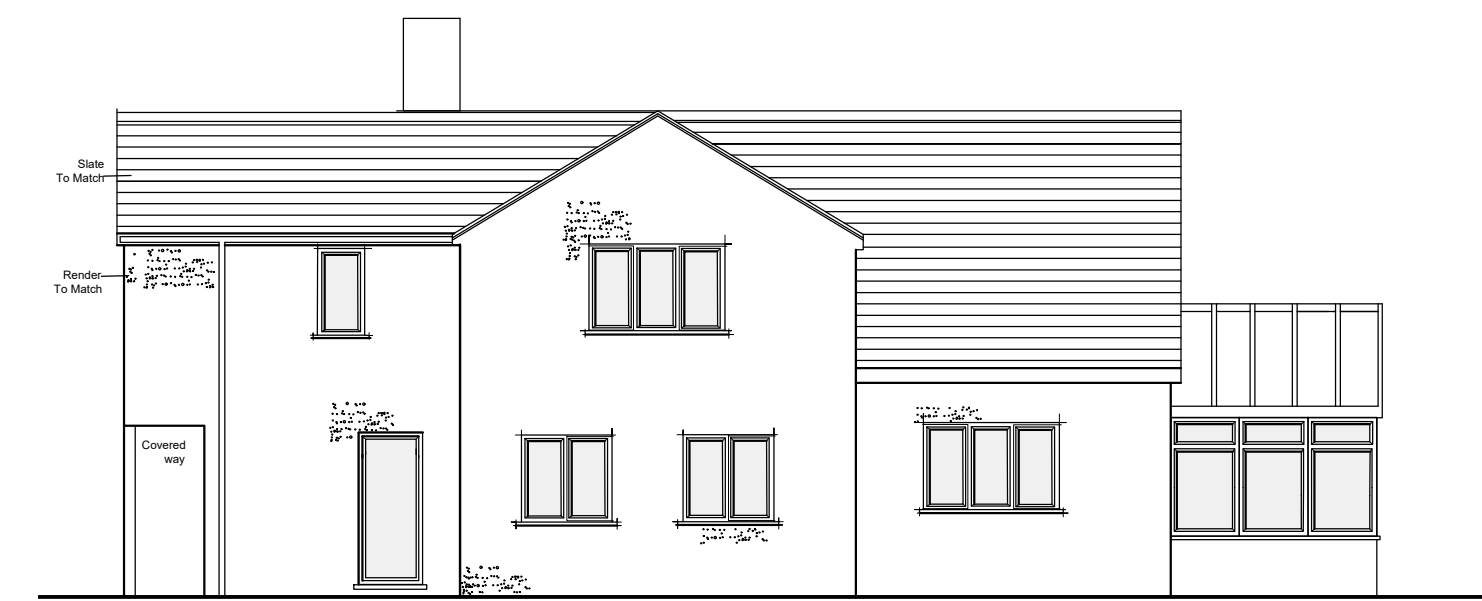


PROPOSED REAR ELEVATION

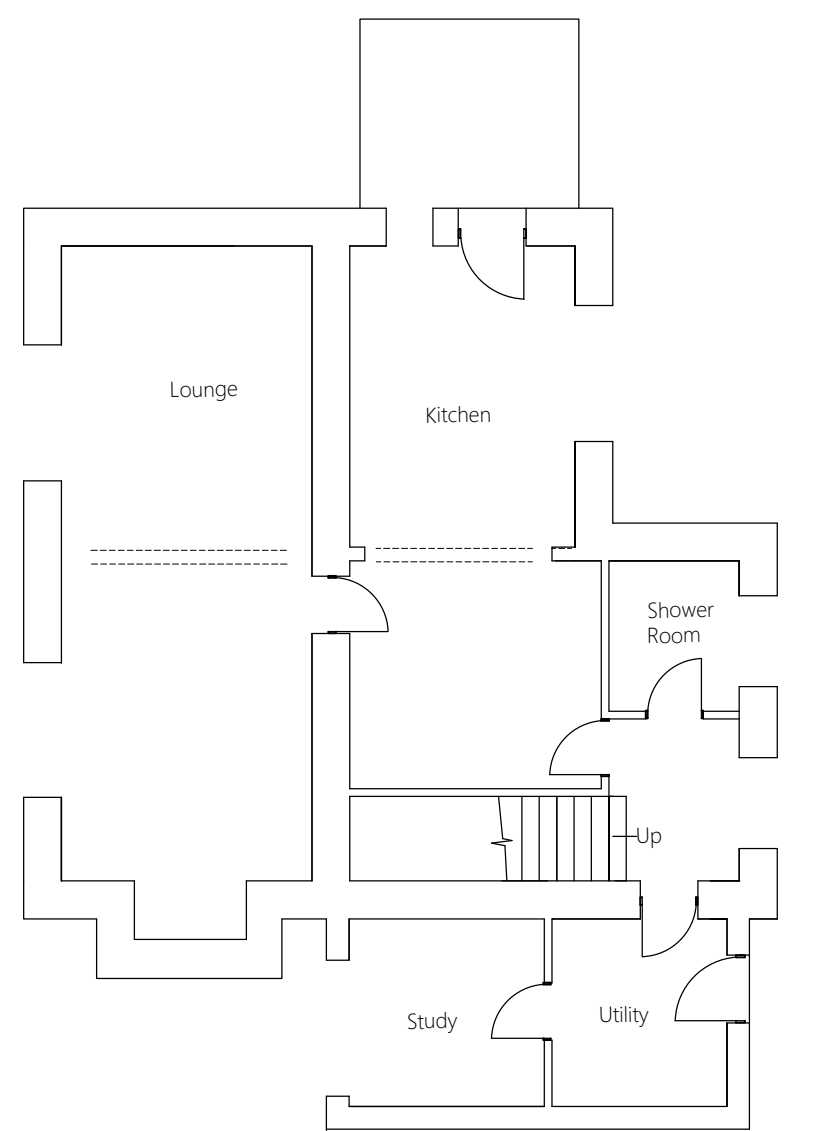


EXISTING GROUND FLOOR PLAN

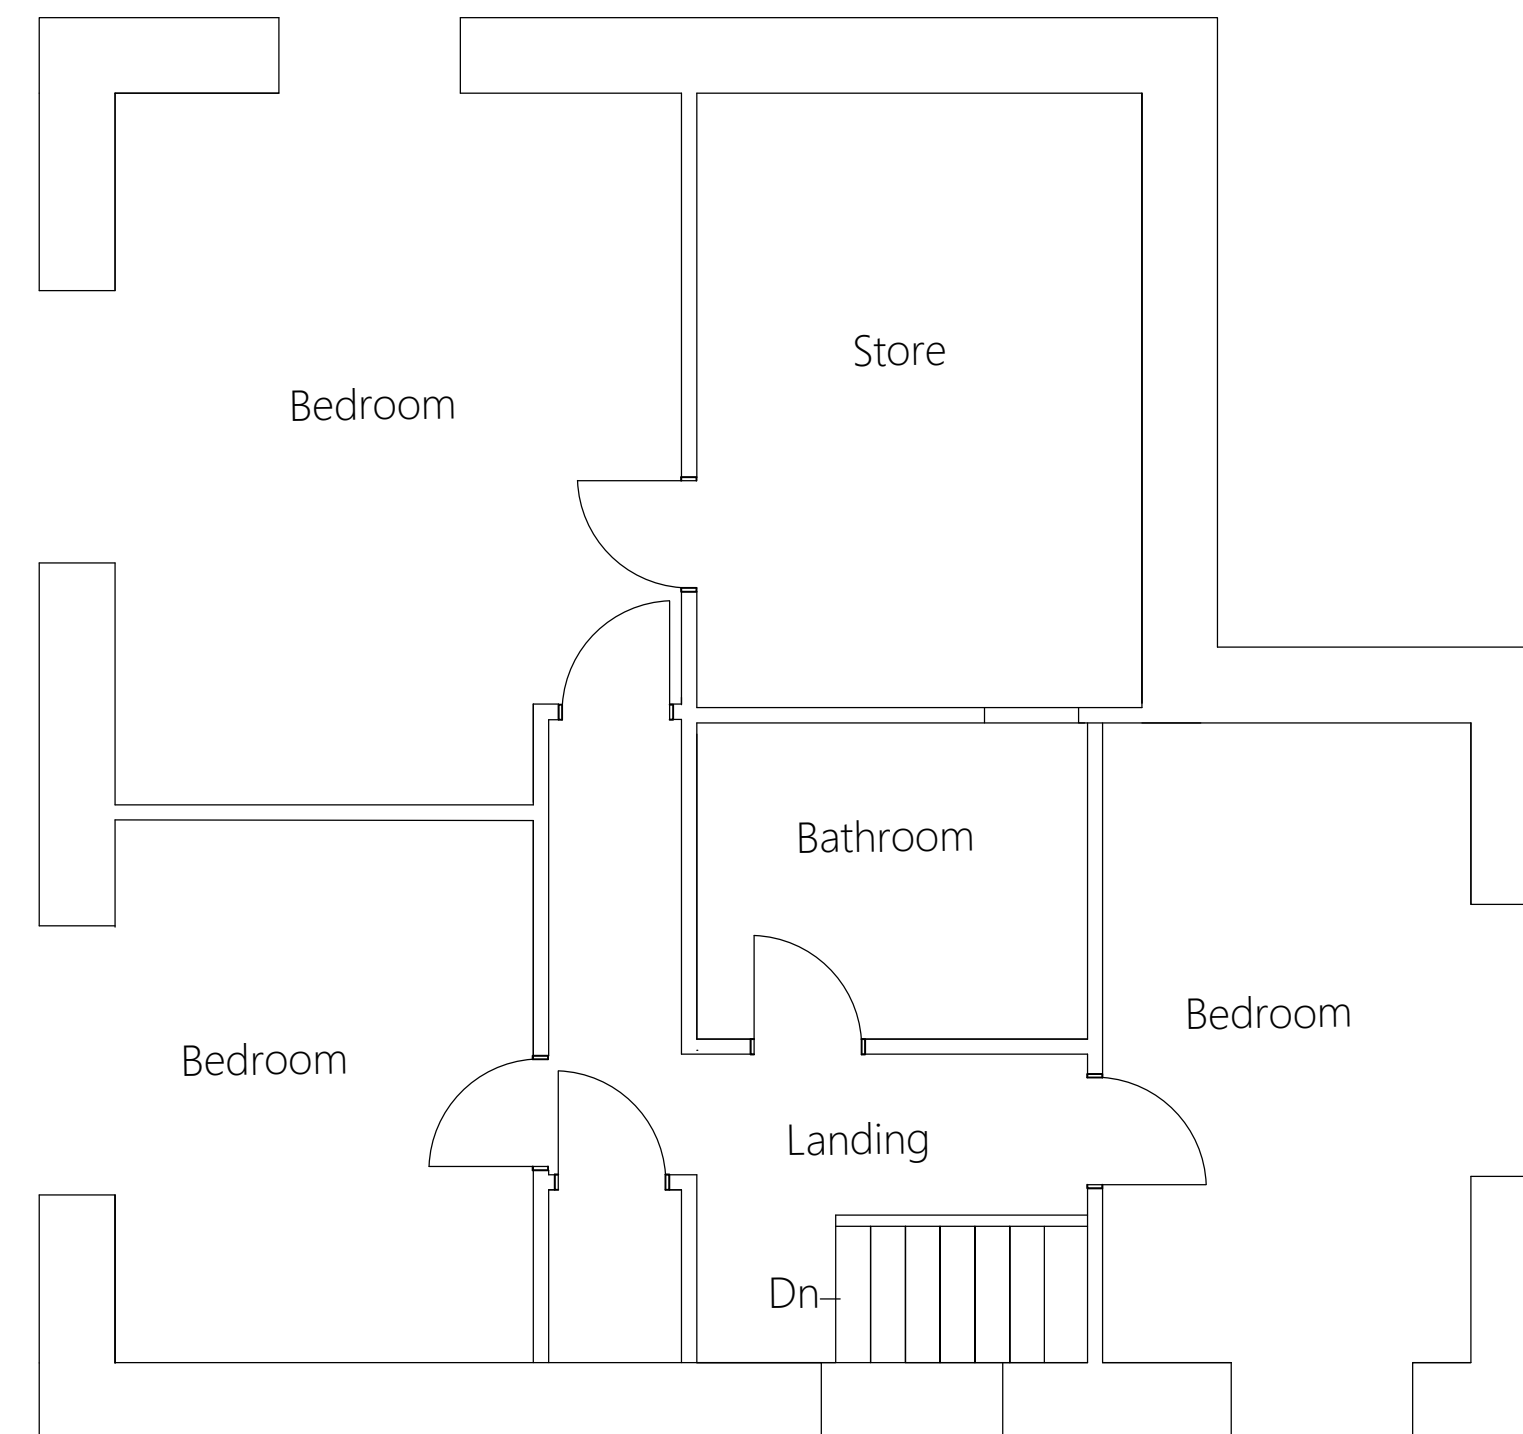


EXISTING FIRST FLOOR PLAN

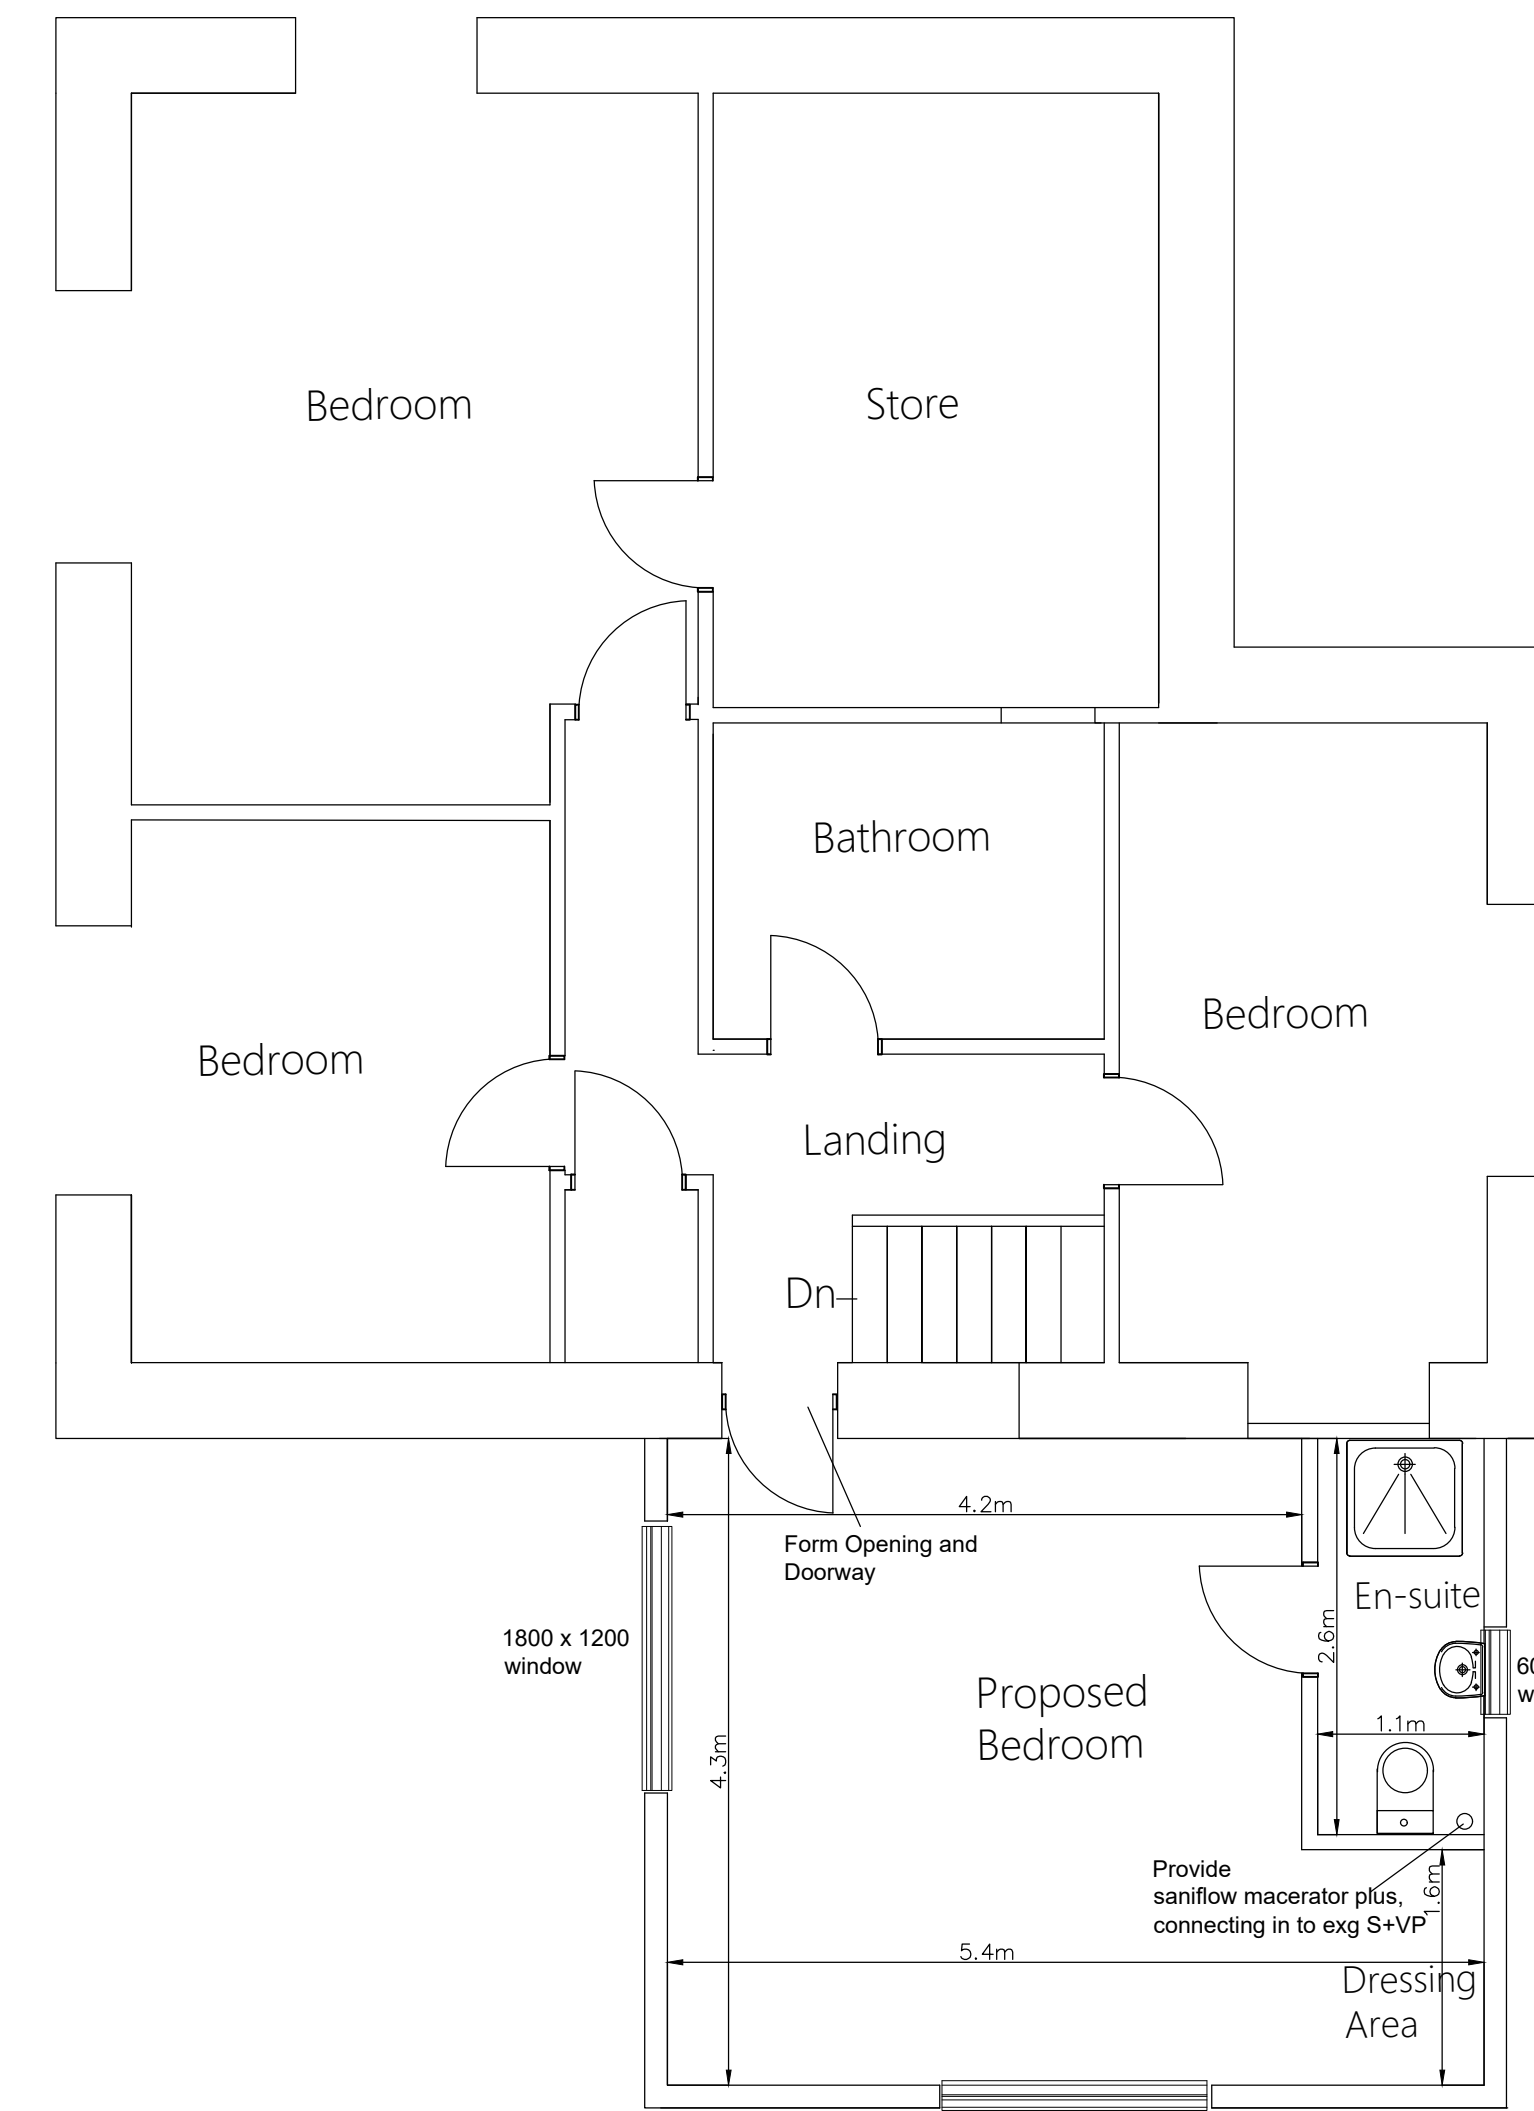

PROPOSED FIRST FLOOR PLAN

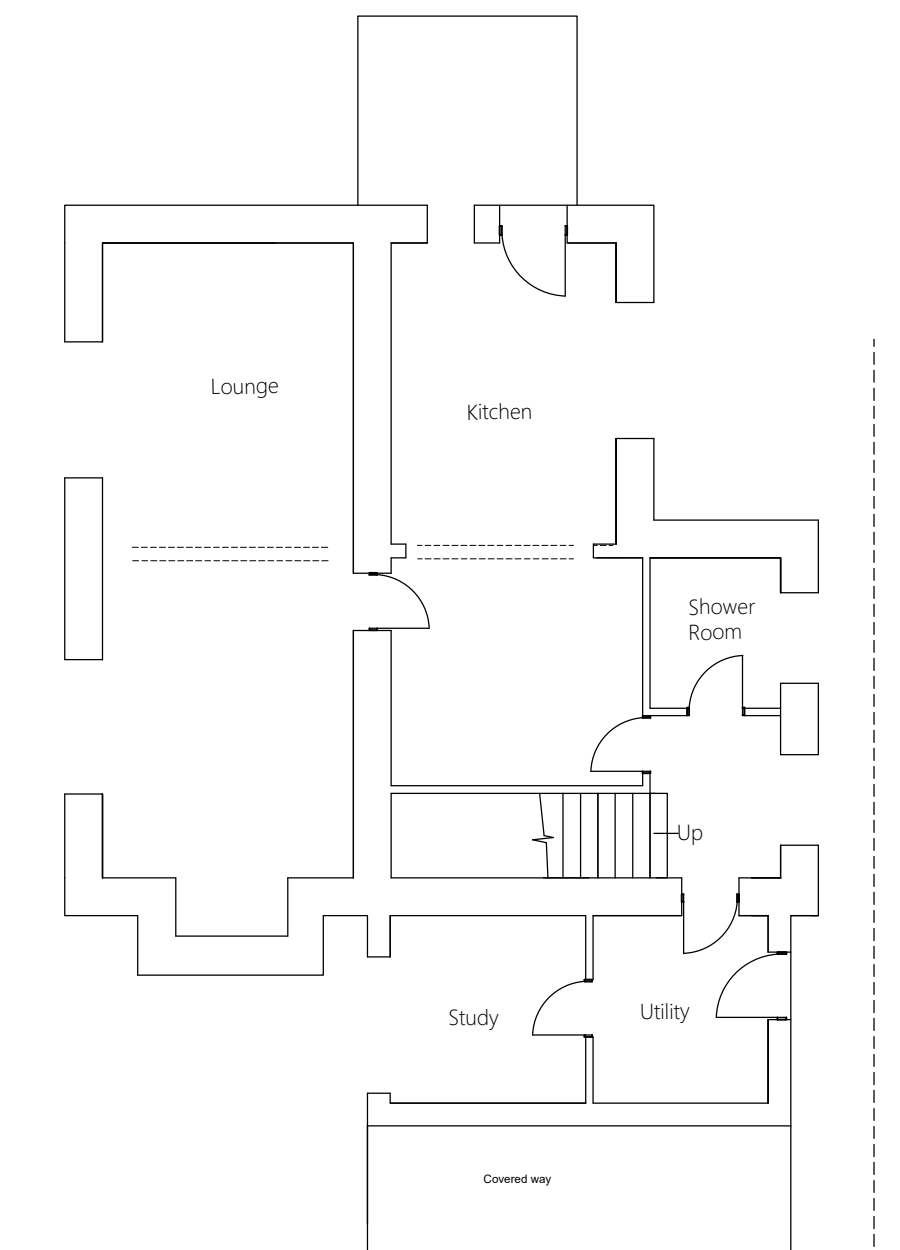

PROPOSED GROUND FLOOR PLAN

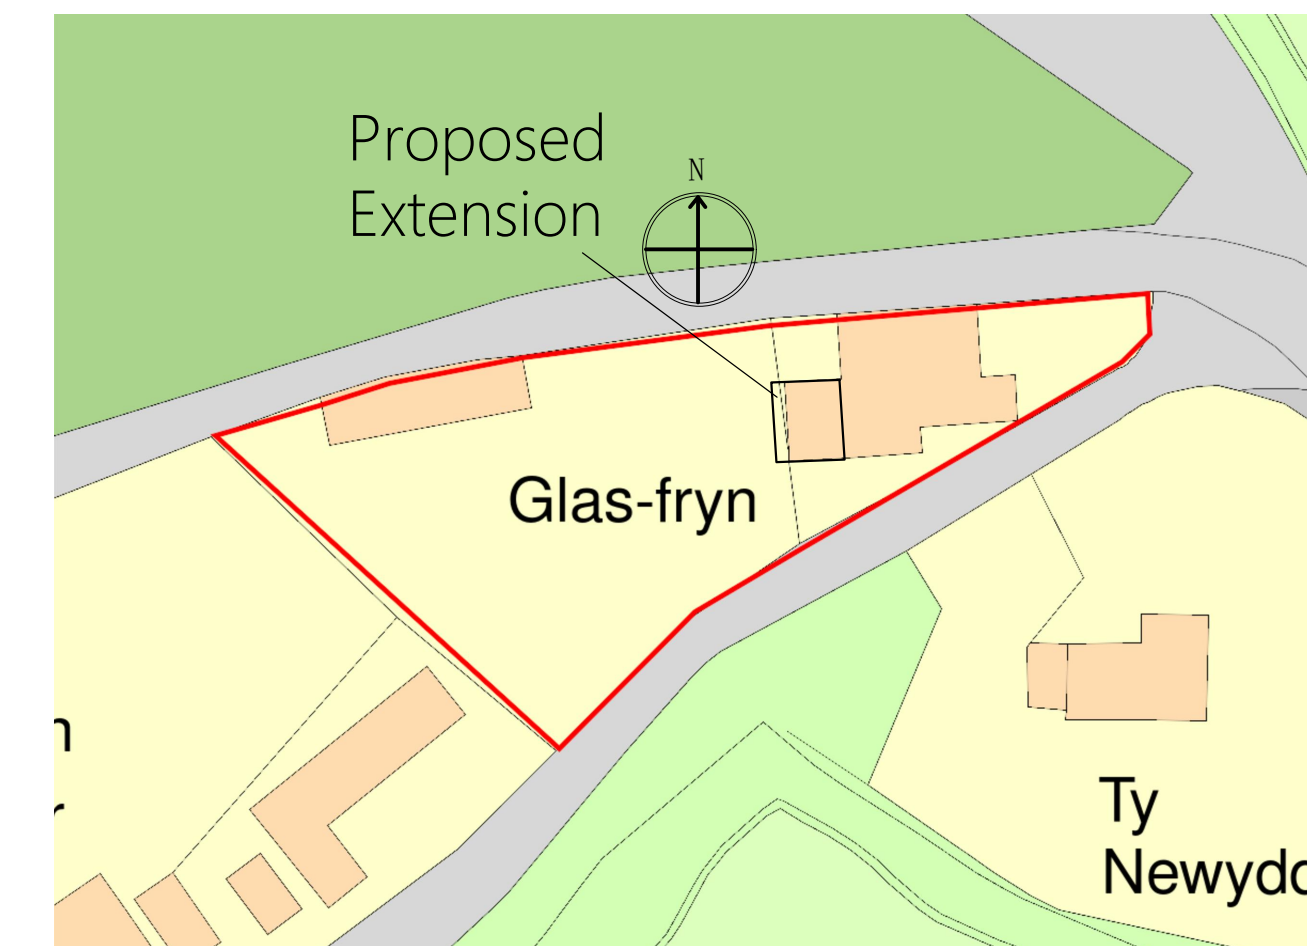

BLOCK PLAN
1:500 SCALE



T: 01691 671 964
E: Gerrard-Marshall@live.co.uk
W: www.stoswaldsarchitectural
designservice.co.uk

CLIENT:
JO ELLIS
PROJECT:
PROPOSED EXTENSION
AT
GLASFryn,
PEN Y GRAIG,
FRONCYSYLLTE,
LL20 YRT

SCALE: 1:50,
DATE: JAN 2022