



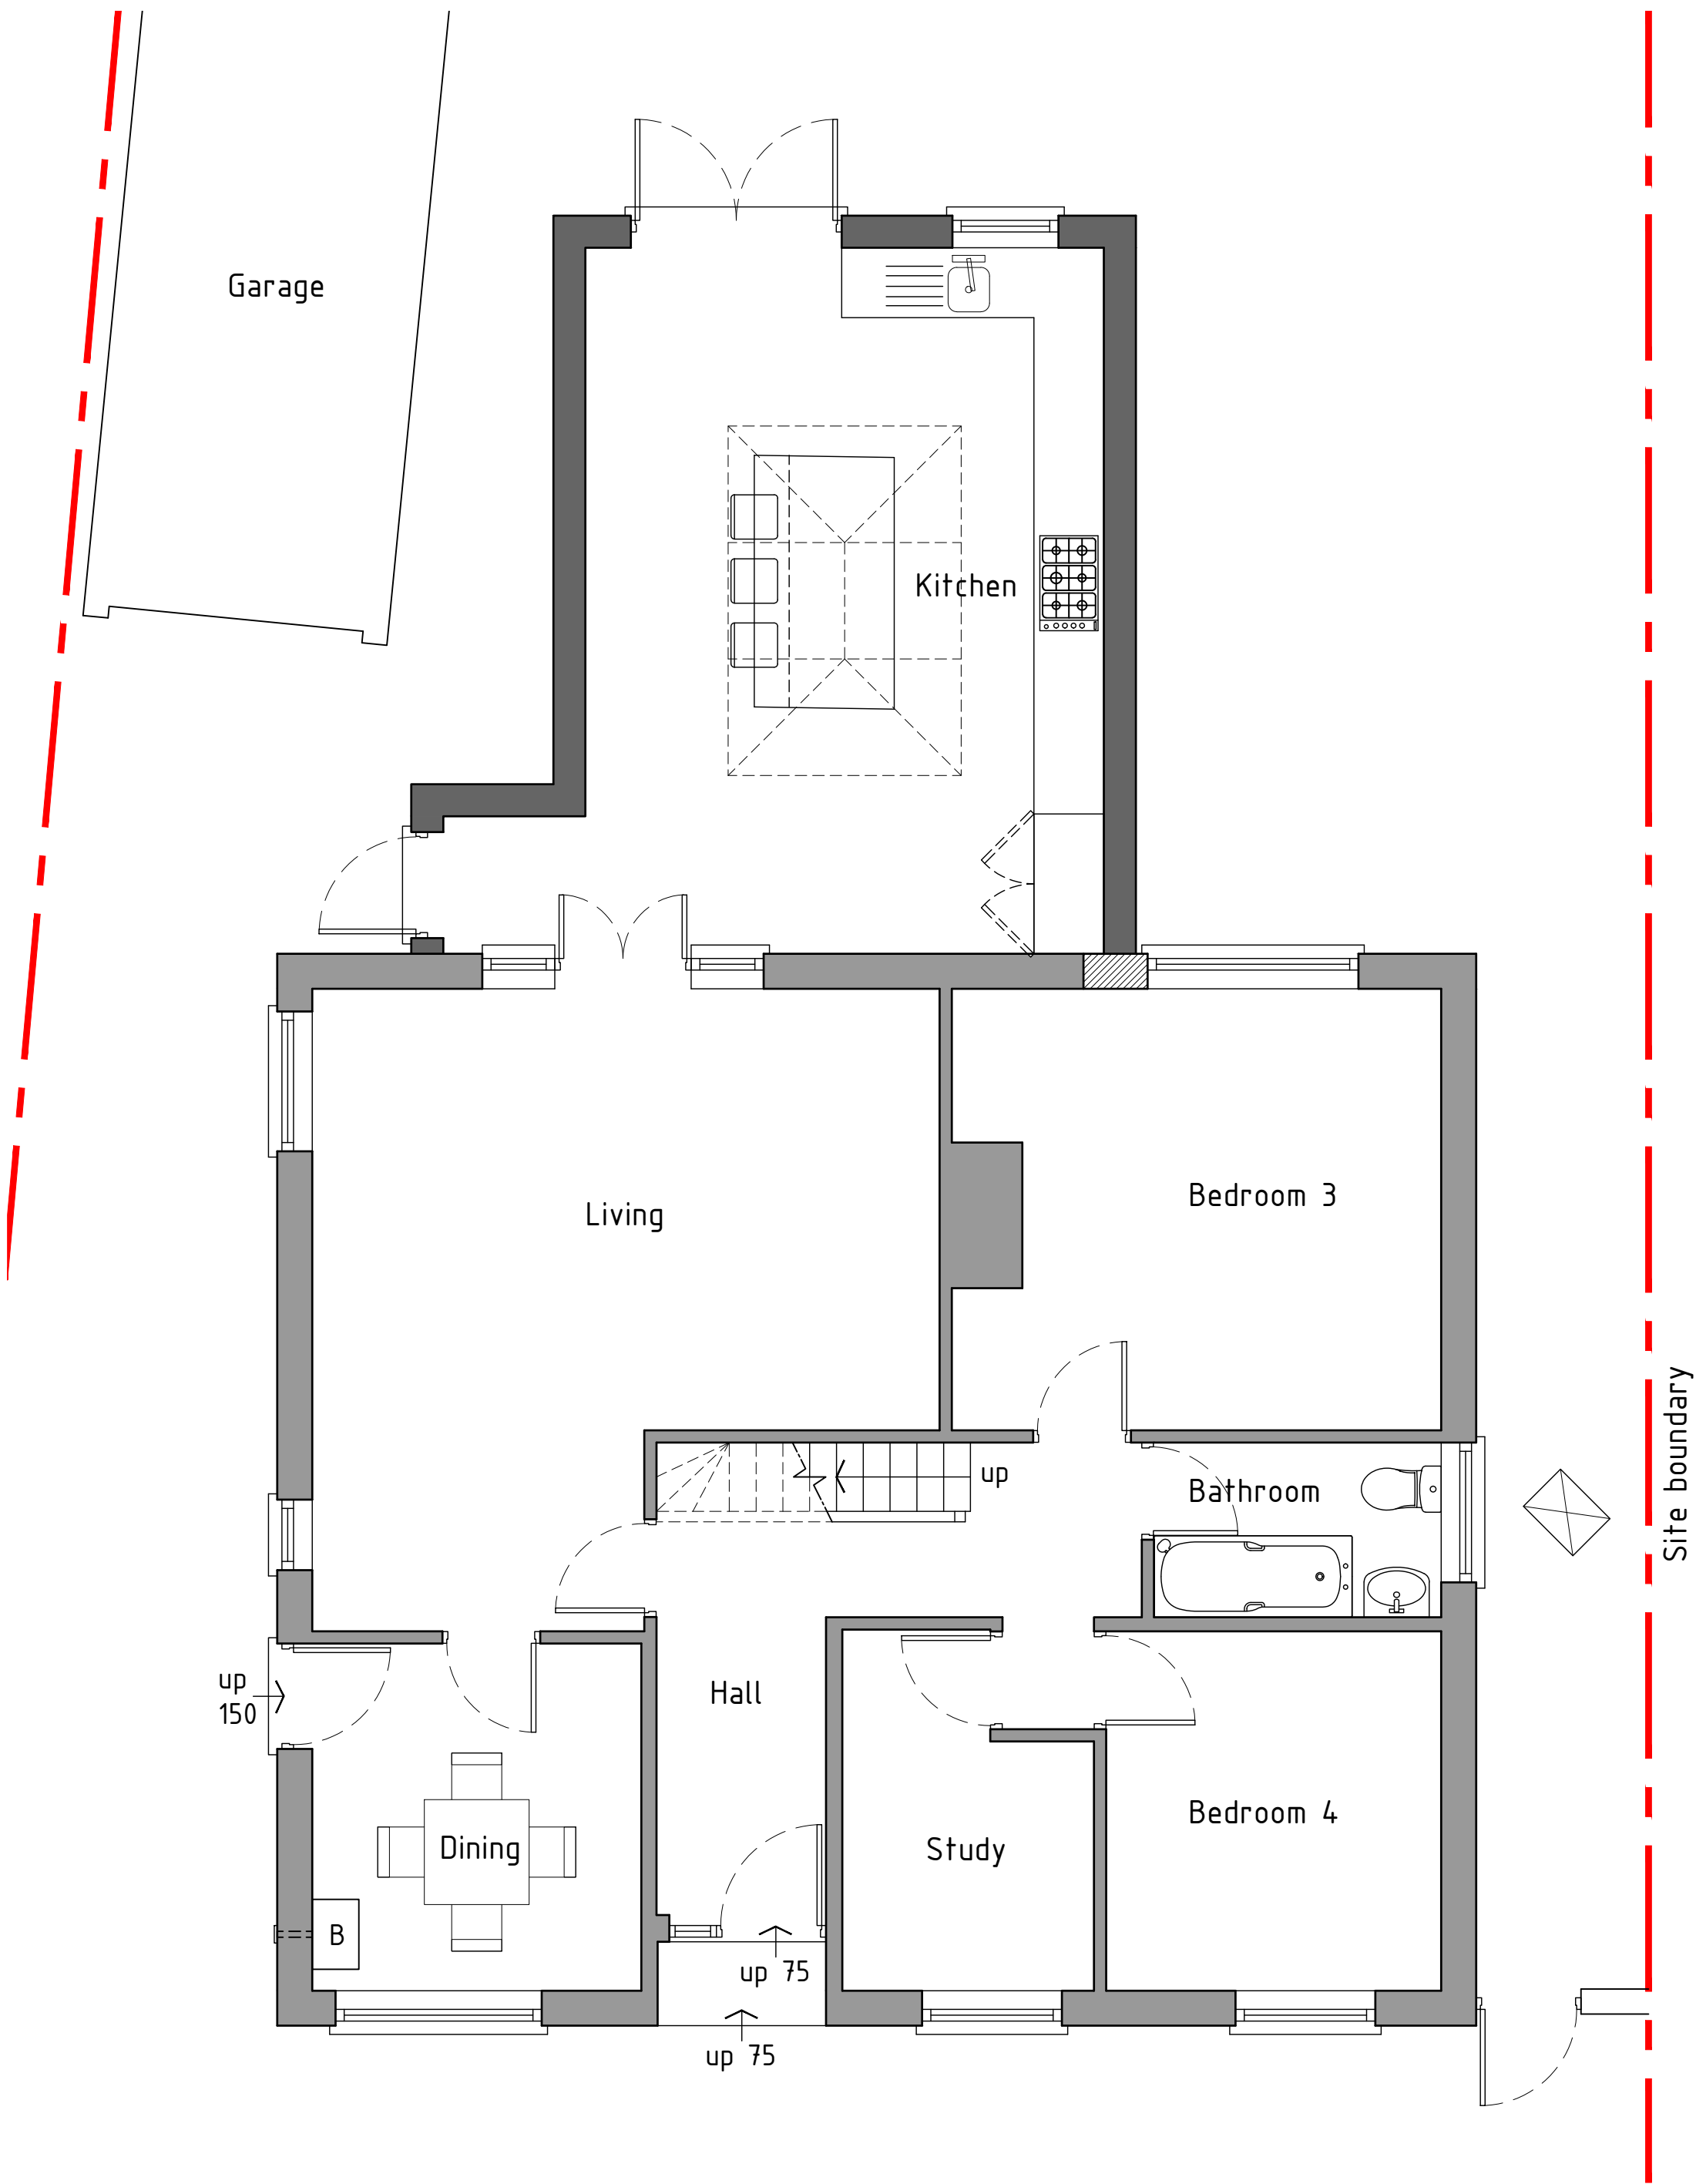

Ground floor plan 1:50

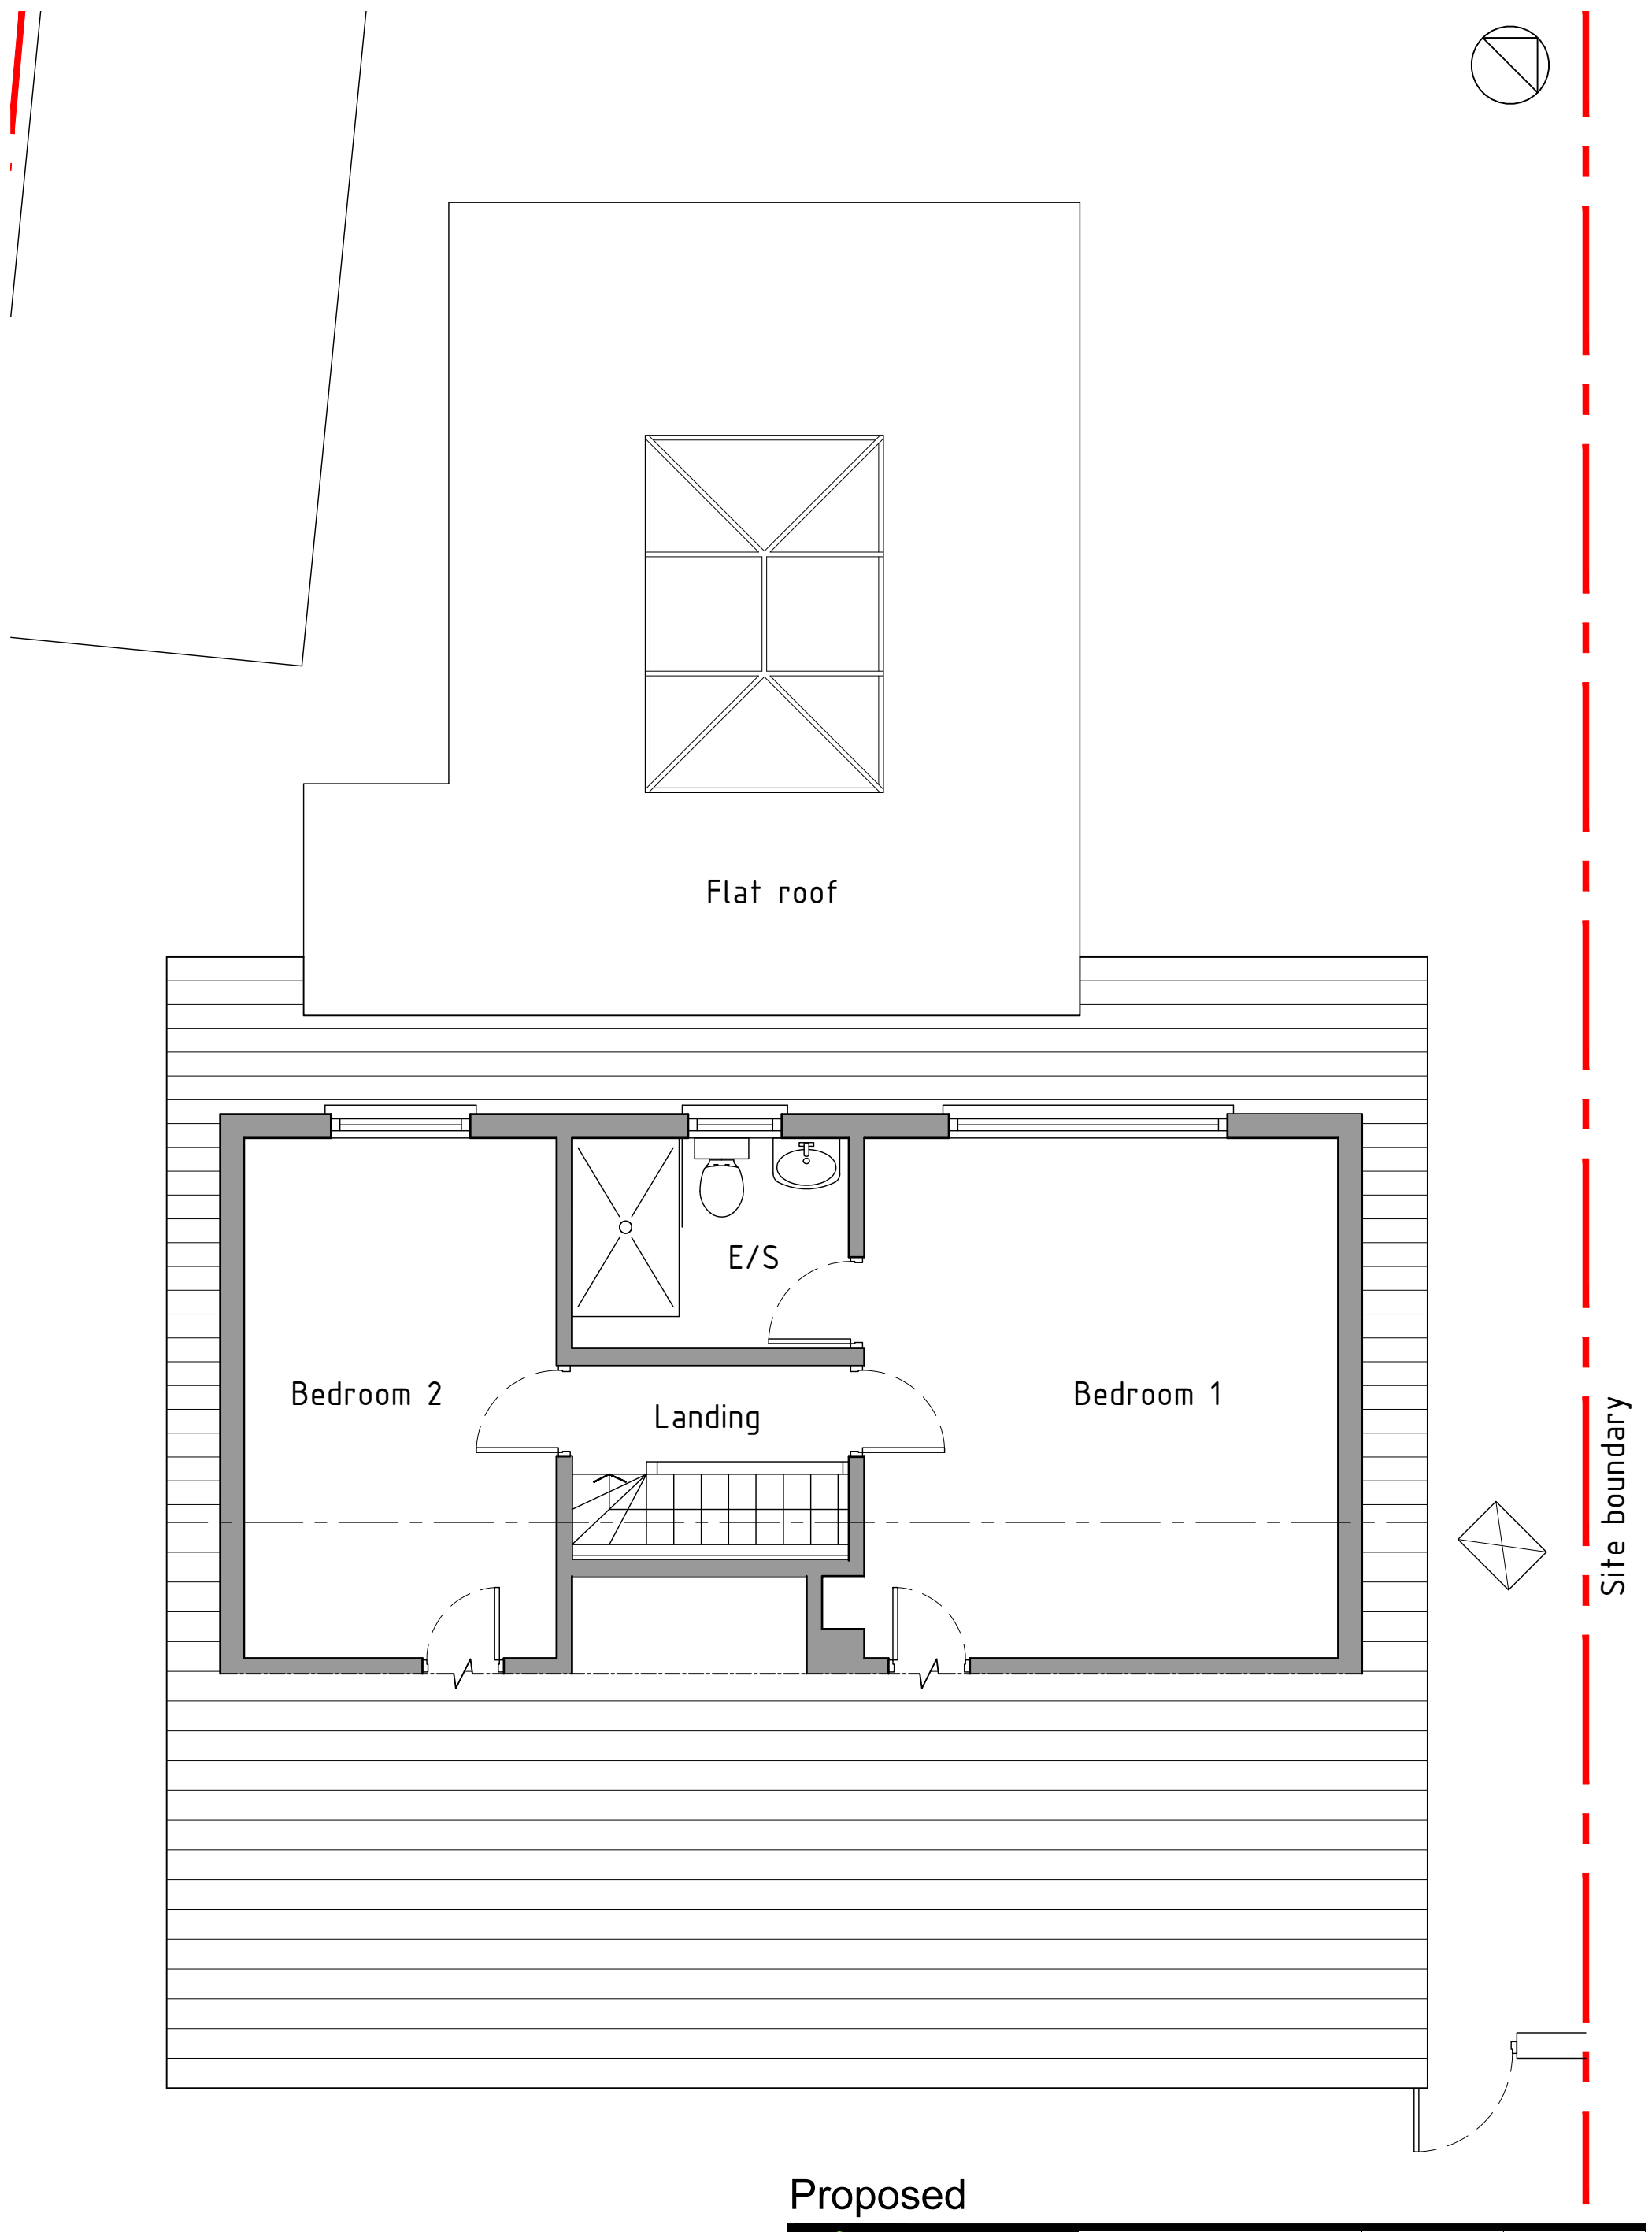

First floor plan 1:50

Proposed			
	Project; 161 Holt Road, Wrexham, LL13 9DY		Dwg No; HR/PD/03
	Title; Proposed Floor plans		Date; 09.06.22
HDS Architectural Services, The Foundry, 15 York Street, Wrexham LL13 9LW Tel (01978) 345250 www.hdsarchitectural.co.uk	Scale (A2); 1:50	Revision;	