


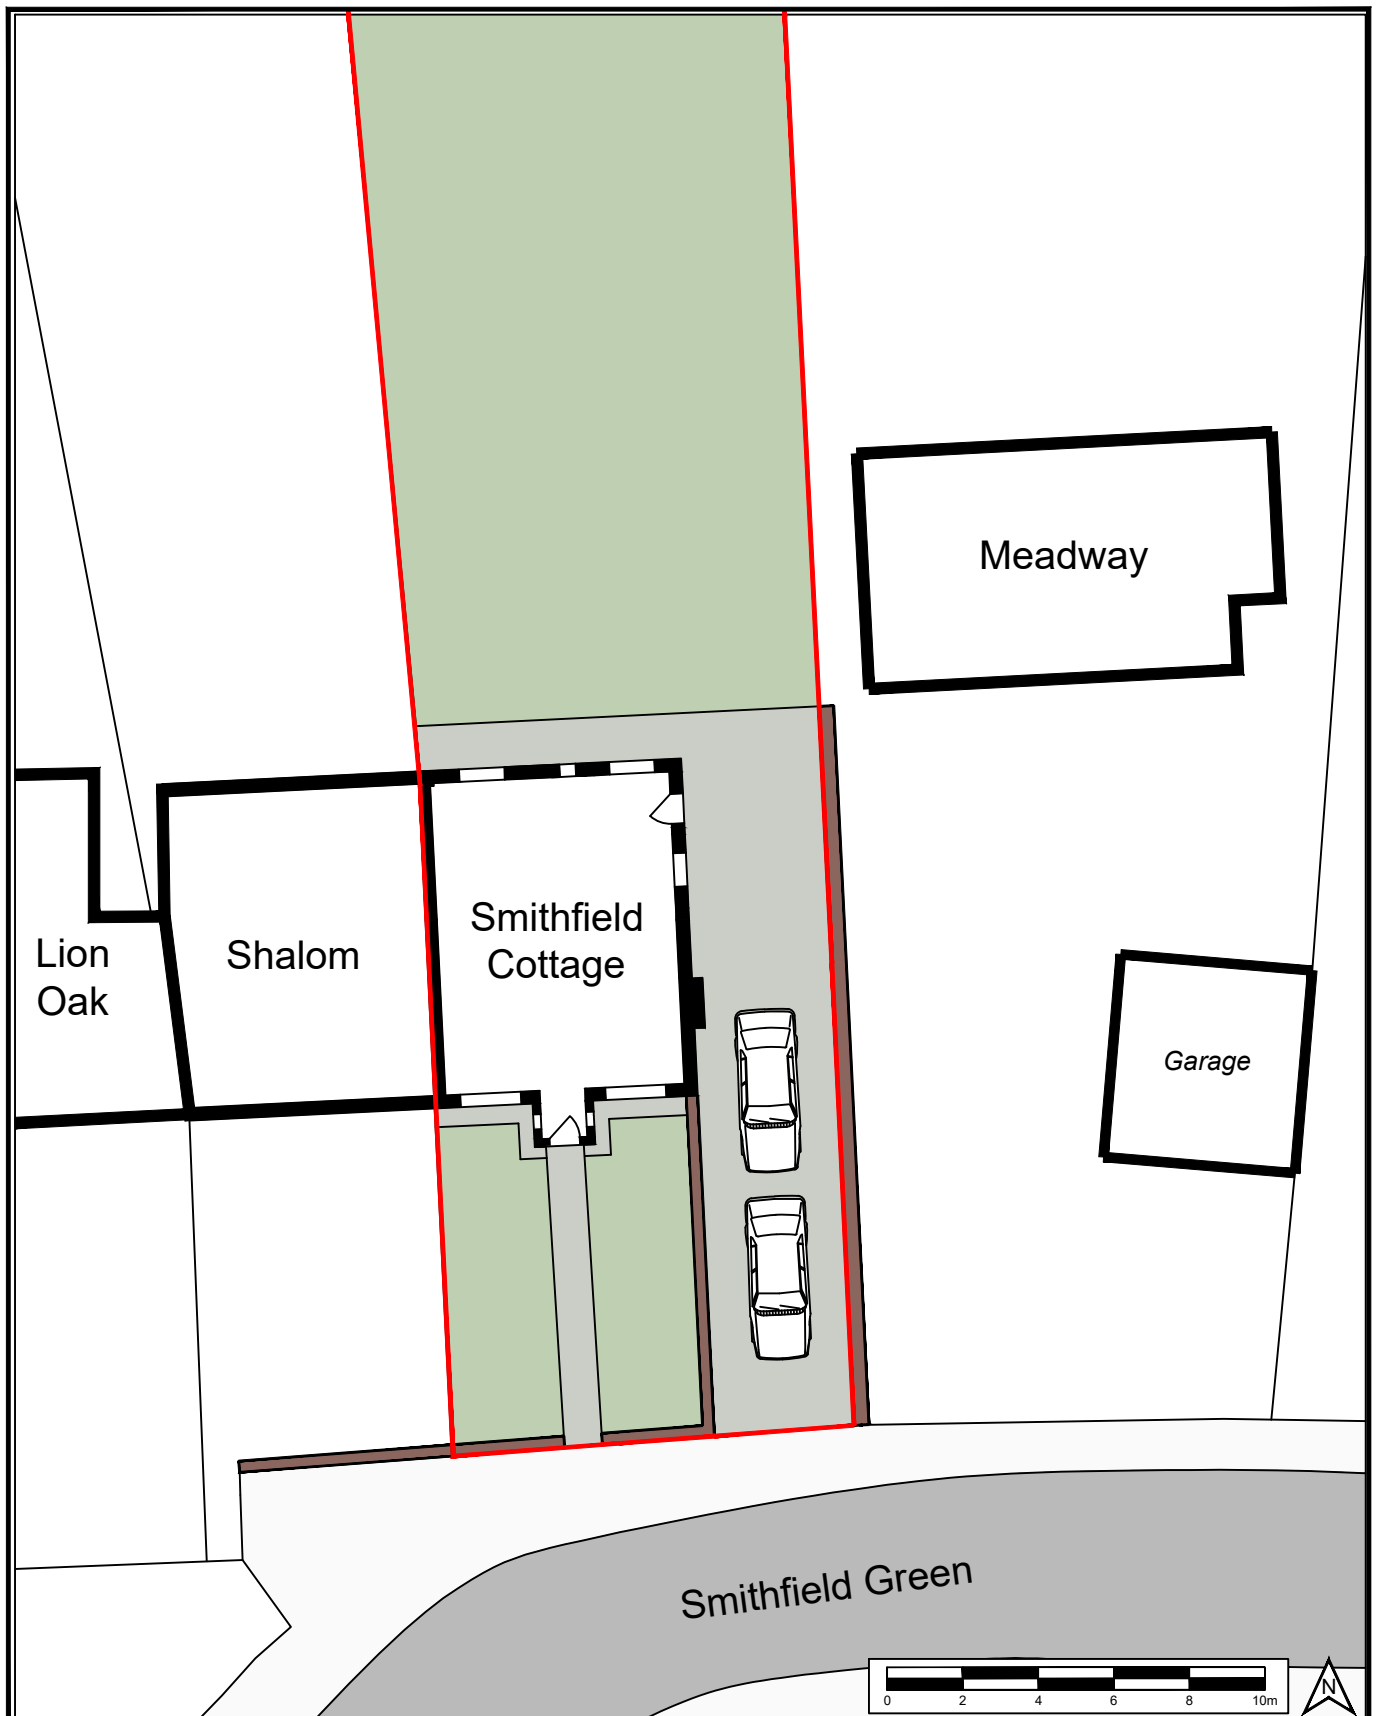

© Crown copyright. All rights reserved. 2021. Licence number 0100031673

Application Site

Figure 2: Site Plan (Existing)

Scale: 1:200 @ A4