





FRONT (SE) ELEVATION

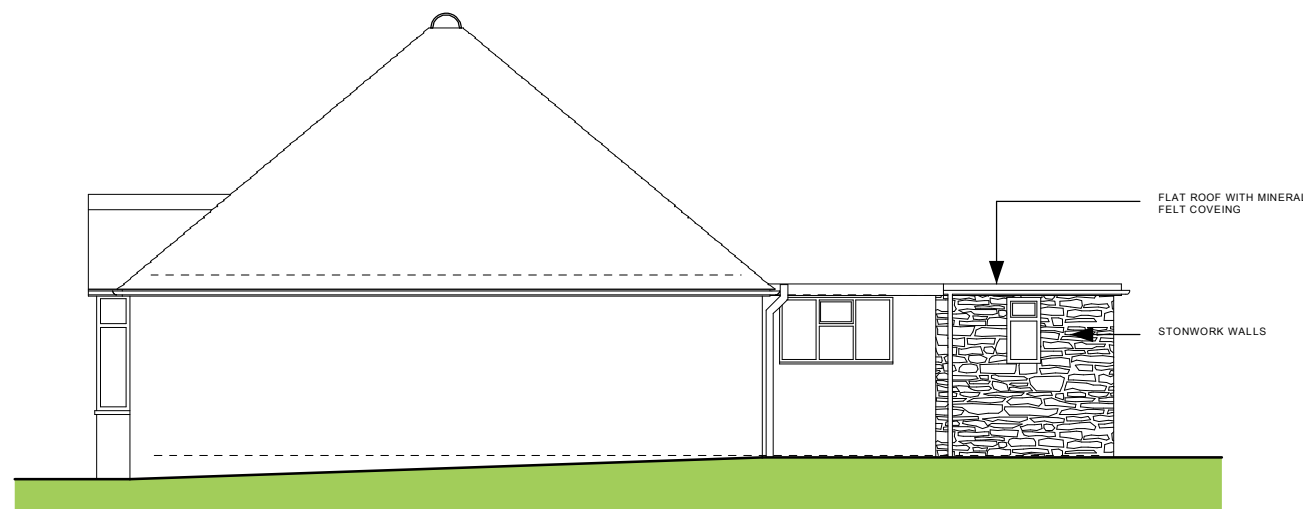


SIDE (NE) ELEVATION

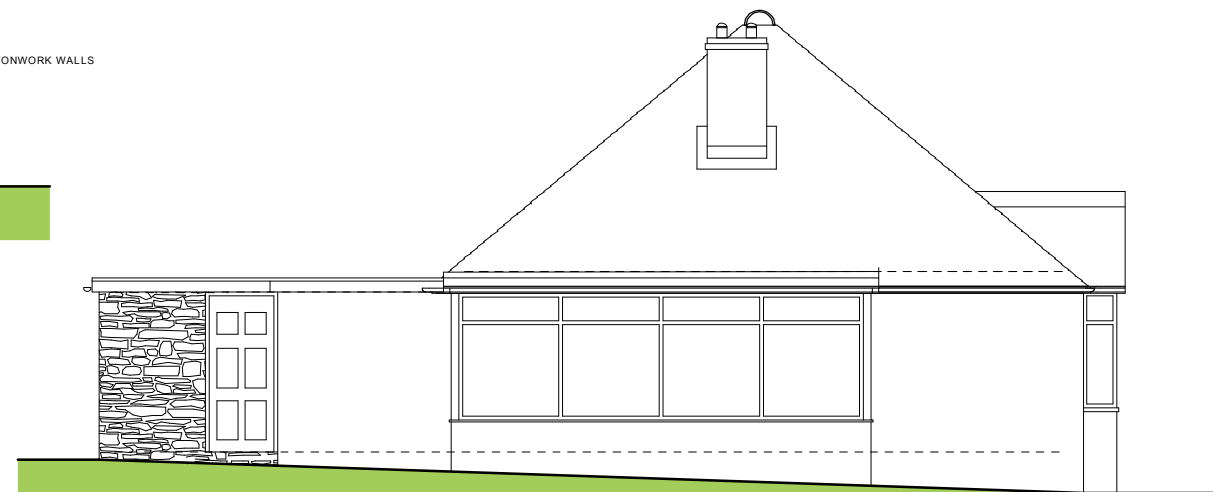

SIDE (SW) ELEVATION



REAR (NW) ELEVATION

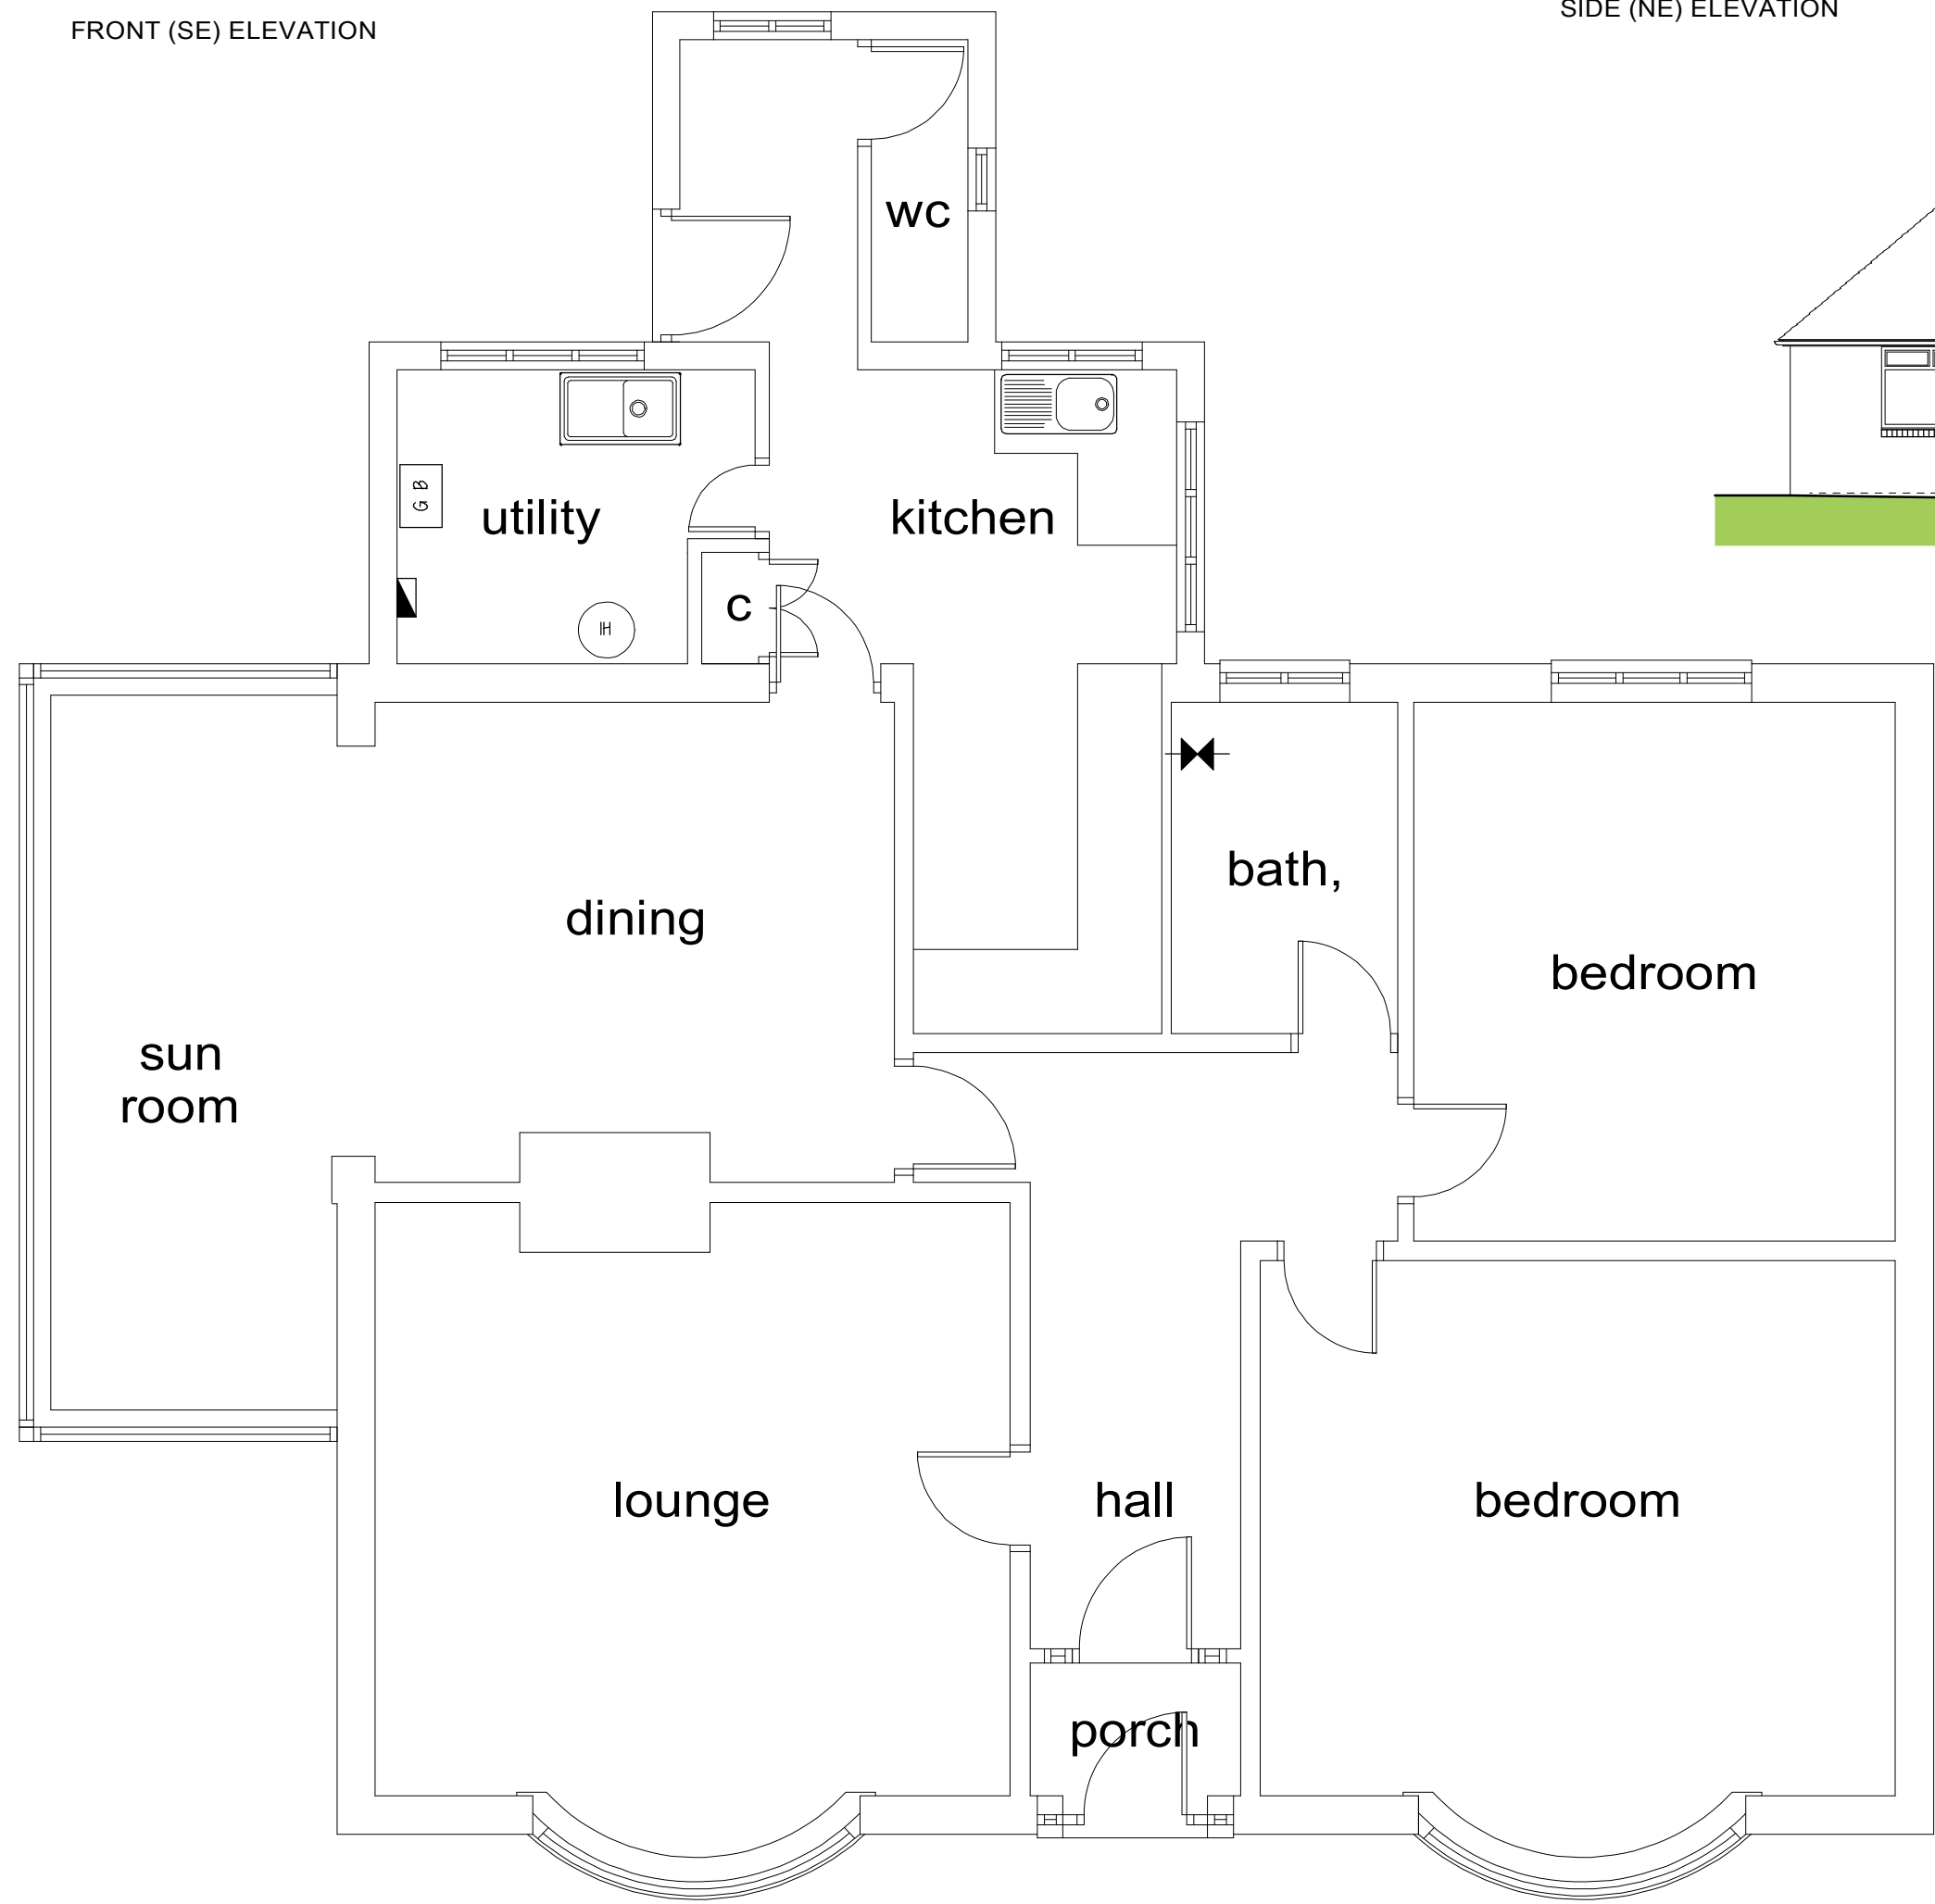

FLOOR PLAN

NOTES
All drawings and specifications contained in this document are copyright to SHENTON OWEN PLANNING & DESIGN. All dimensions must be checked on site and not scaled from the drawings. All discrepancies must be notified to the Agent immediately.

KEY :

-	-	-	-
Rev	Date	Revisions	Name
Drawn by :	Date :		
-	-		



2 St Catherine's
23a Dodington
Whitchurch
Shropshire
SY13 1EE

Tel: (01948) 663004

e-mail
info@shenton-owen.co.uk

© copyright
This drawing must not be reproduced without first obtaining written permission

Client :
MR IAN REEVES

Job Title :
PROPOSED EXTENSIONS AND ALTERATIONS
AT
VERNCOURT
TANYFRON
WREXHAM
LL11 5SF

Drawing Title :
EXISTING FLOOR PLAN AND ELEVATIONS

Drw No : W22/2784/02	Scale : 1:50 & 1:100 @A2	Rev : -
-------------------------	--------------------------------	------------