




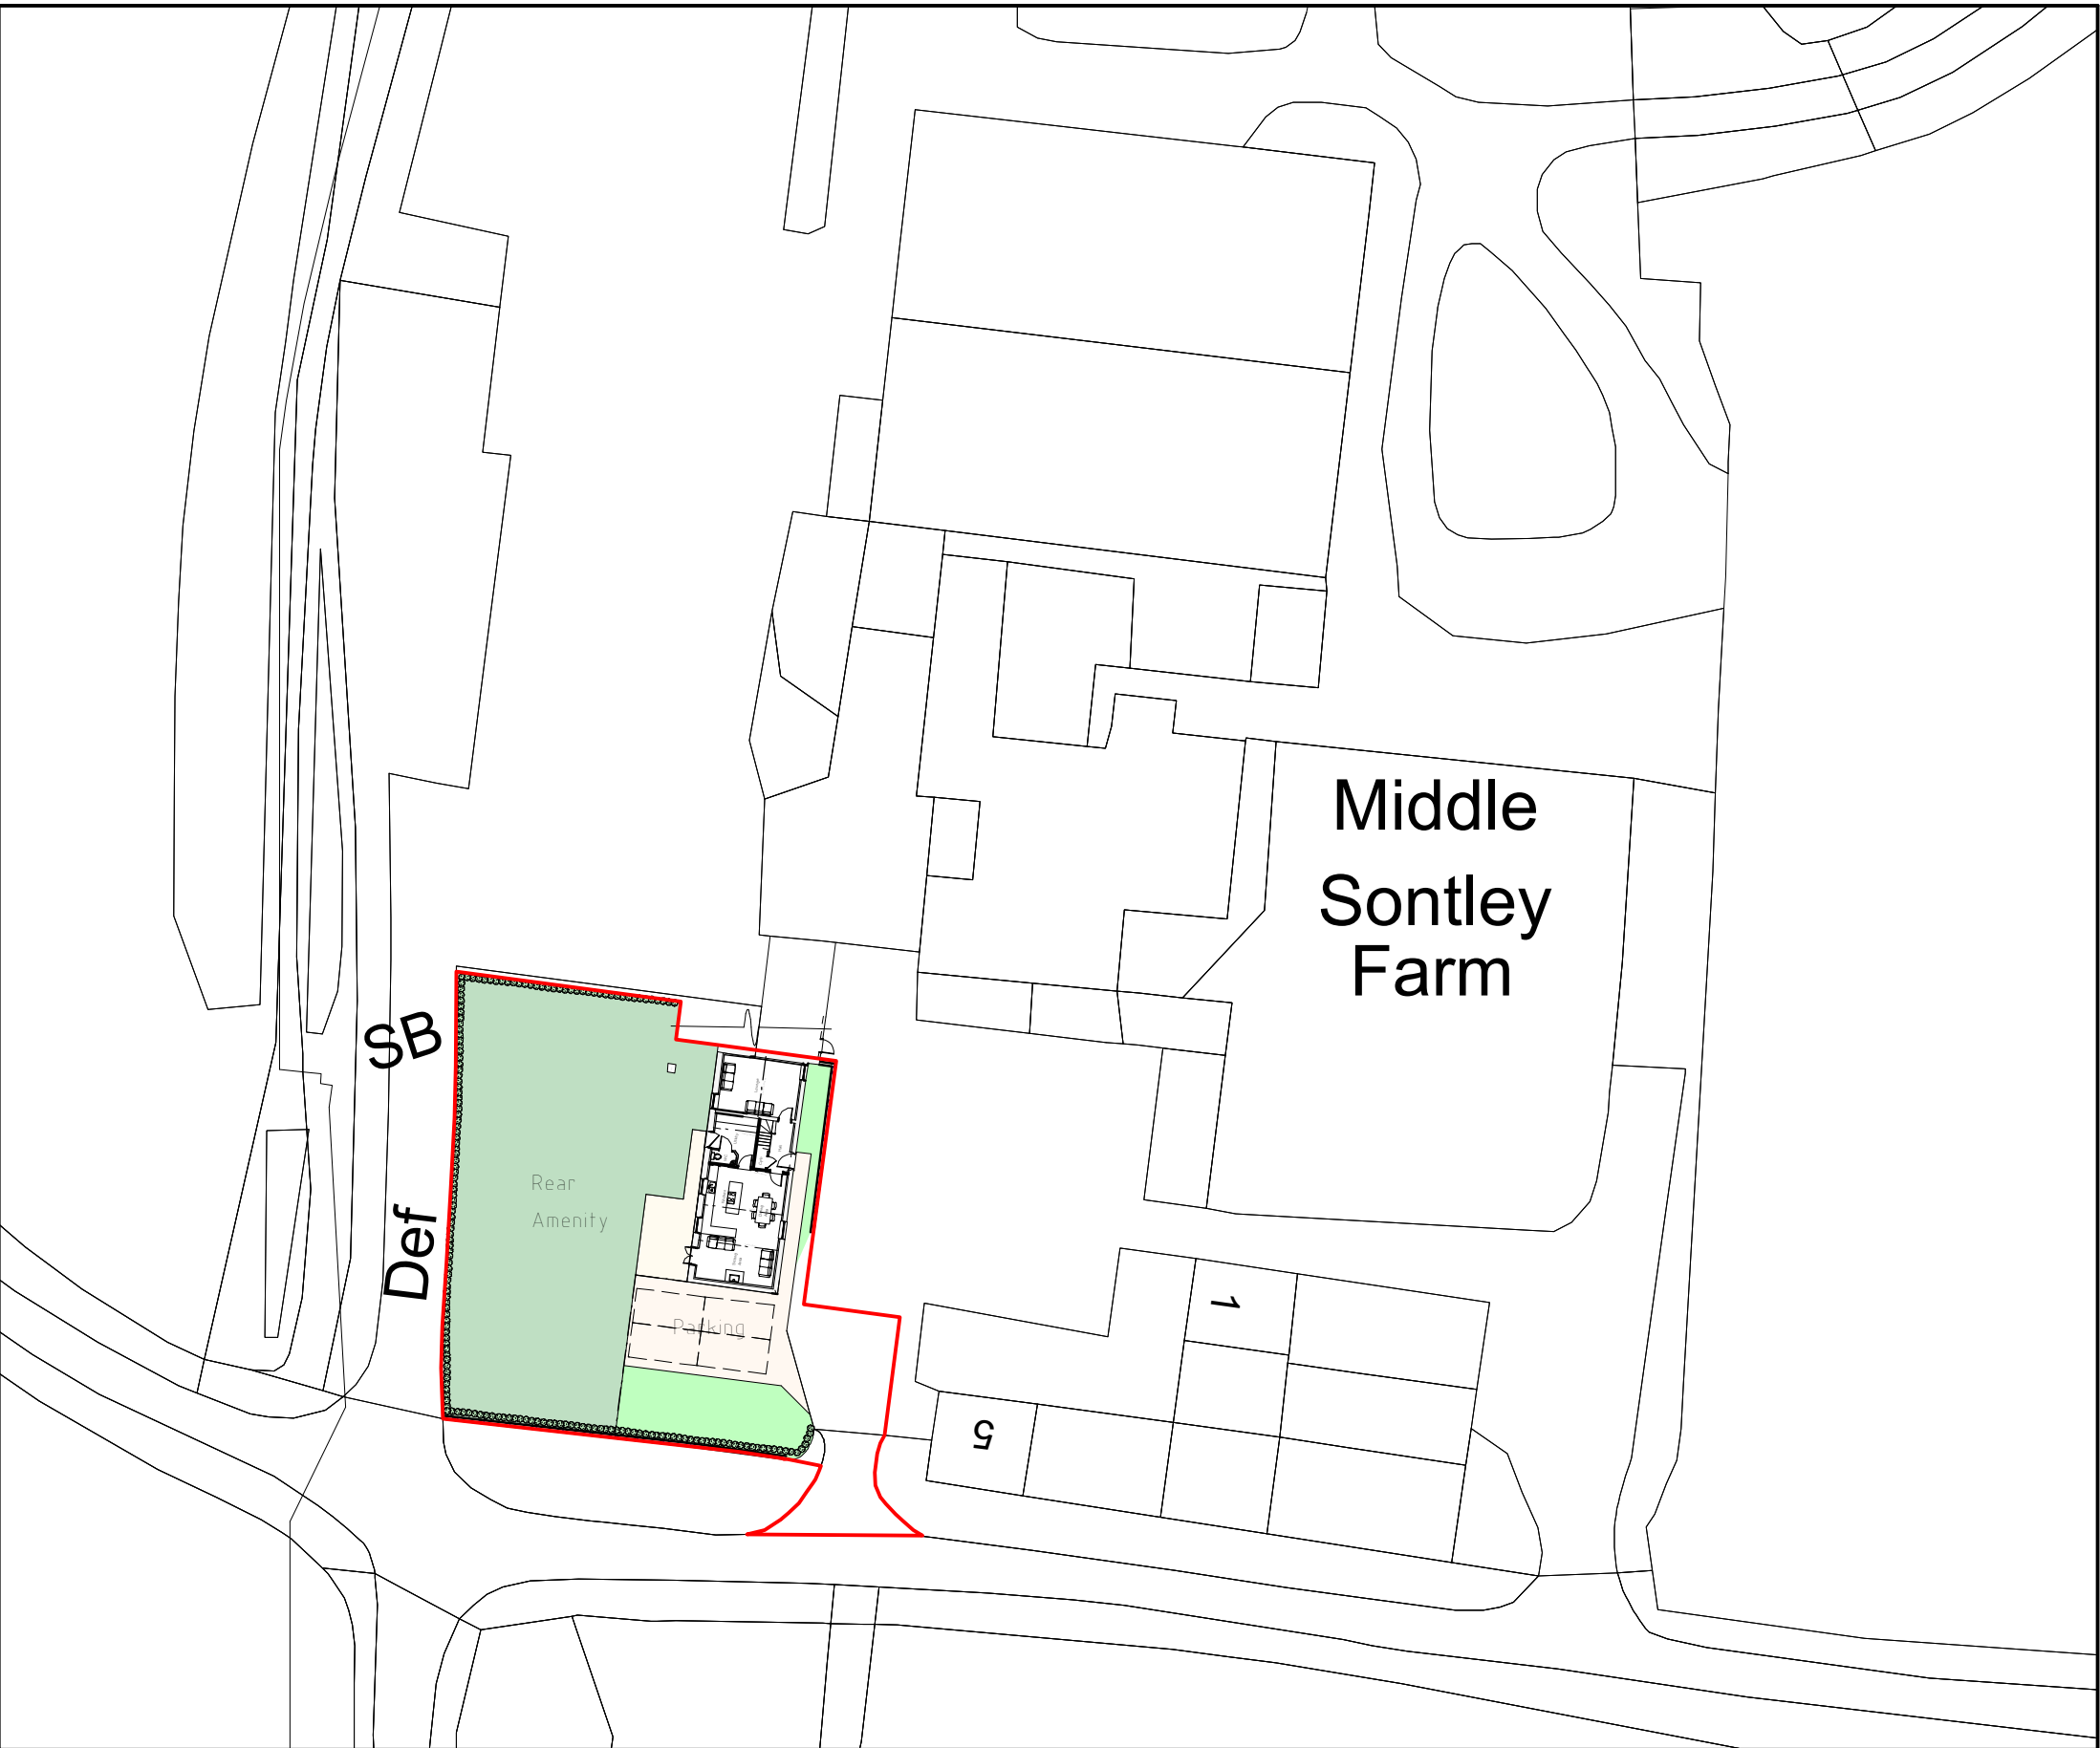

Site Plan 1:500

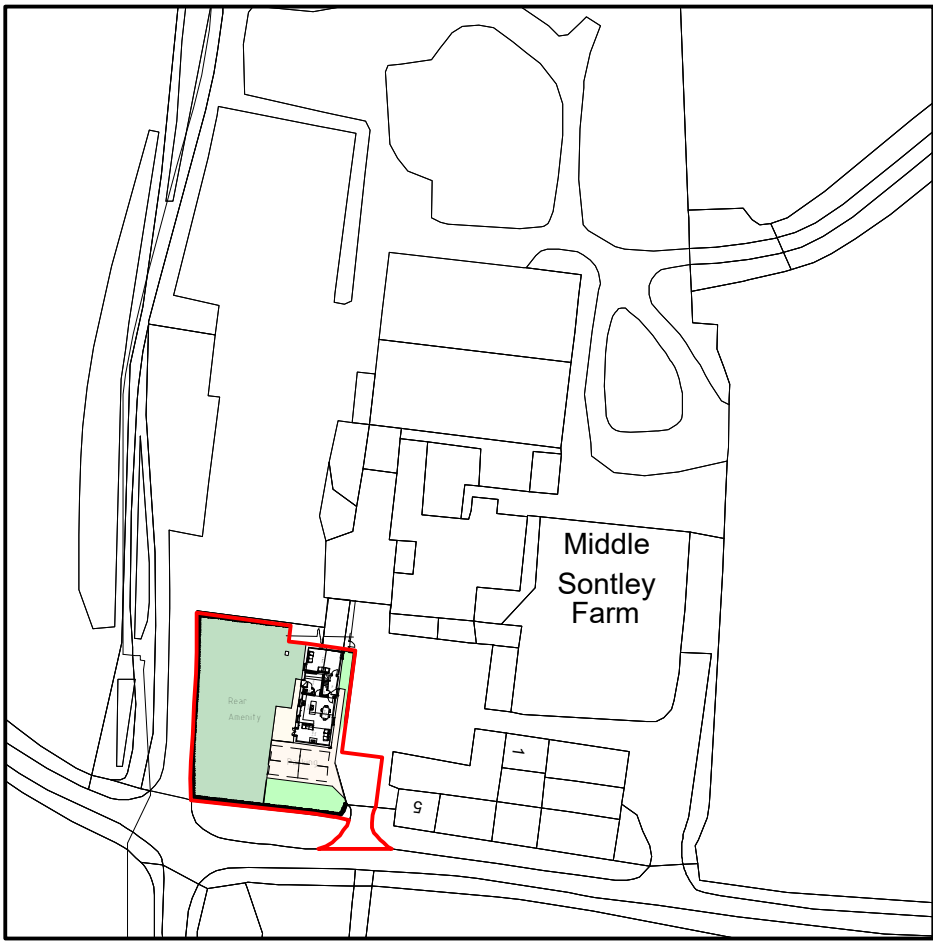

Location Plan 1:1250

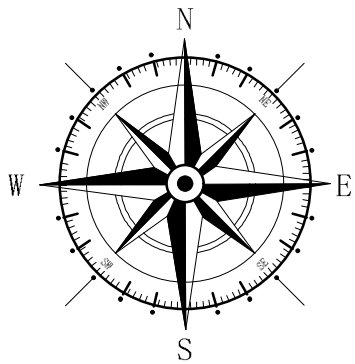

Rev	Date	Detail	Initial

Project: Proposed Alterations to, Middle Sontley Farm, Sontley, Wrexham, LL13 0YP	
Title: Planning	Scale: (A2) 1:500 & 1:1250

Drawn By: A.Valentine	Date: Sept 2022
Drawing No: B157/005	Sheet: 1 of 1



Office 3K4,
Redwither Business Tower,
Wrexham. LL13 9XT
Tel: 01978 356500
www.blueprintarchitectural.com
© copyright all rights reserved