



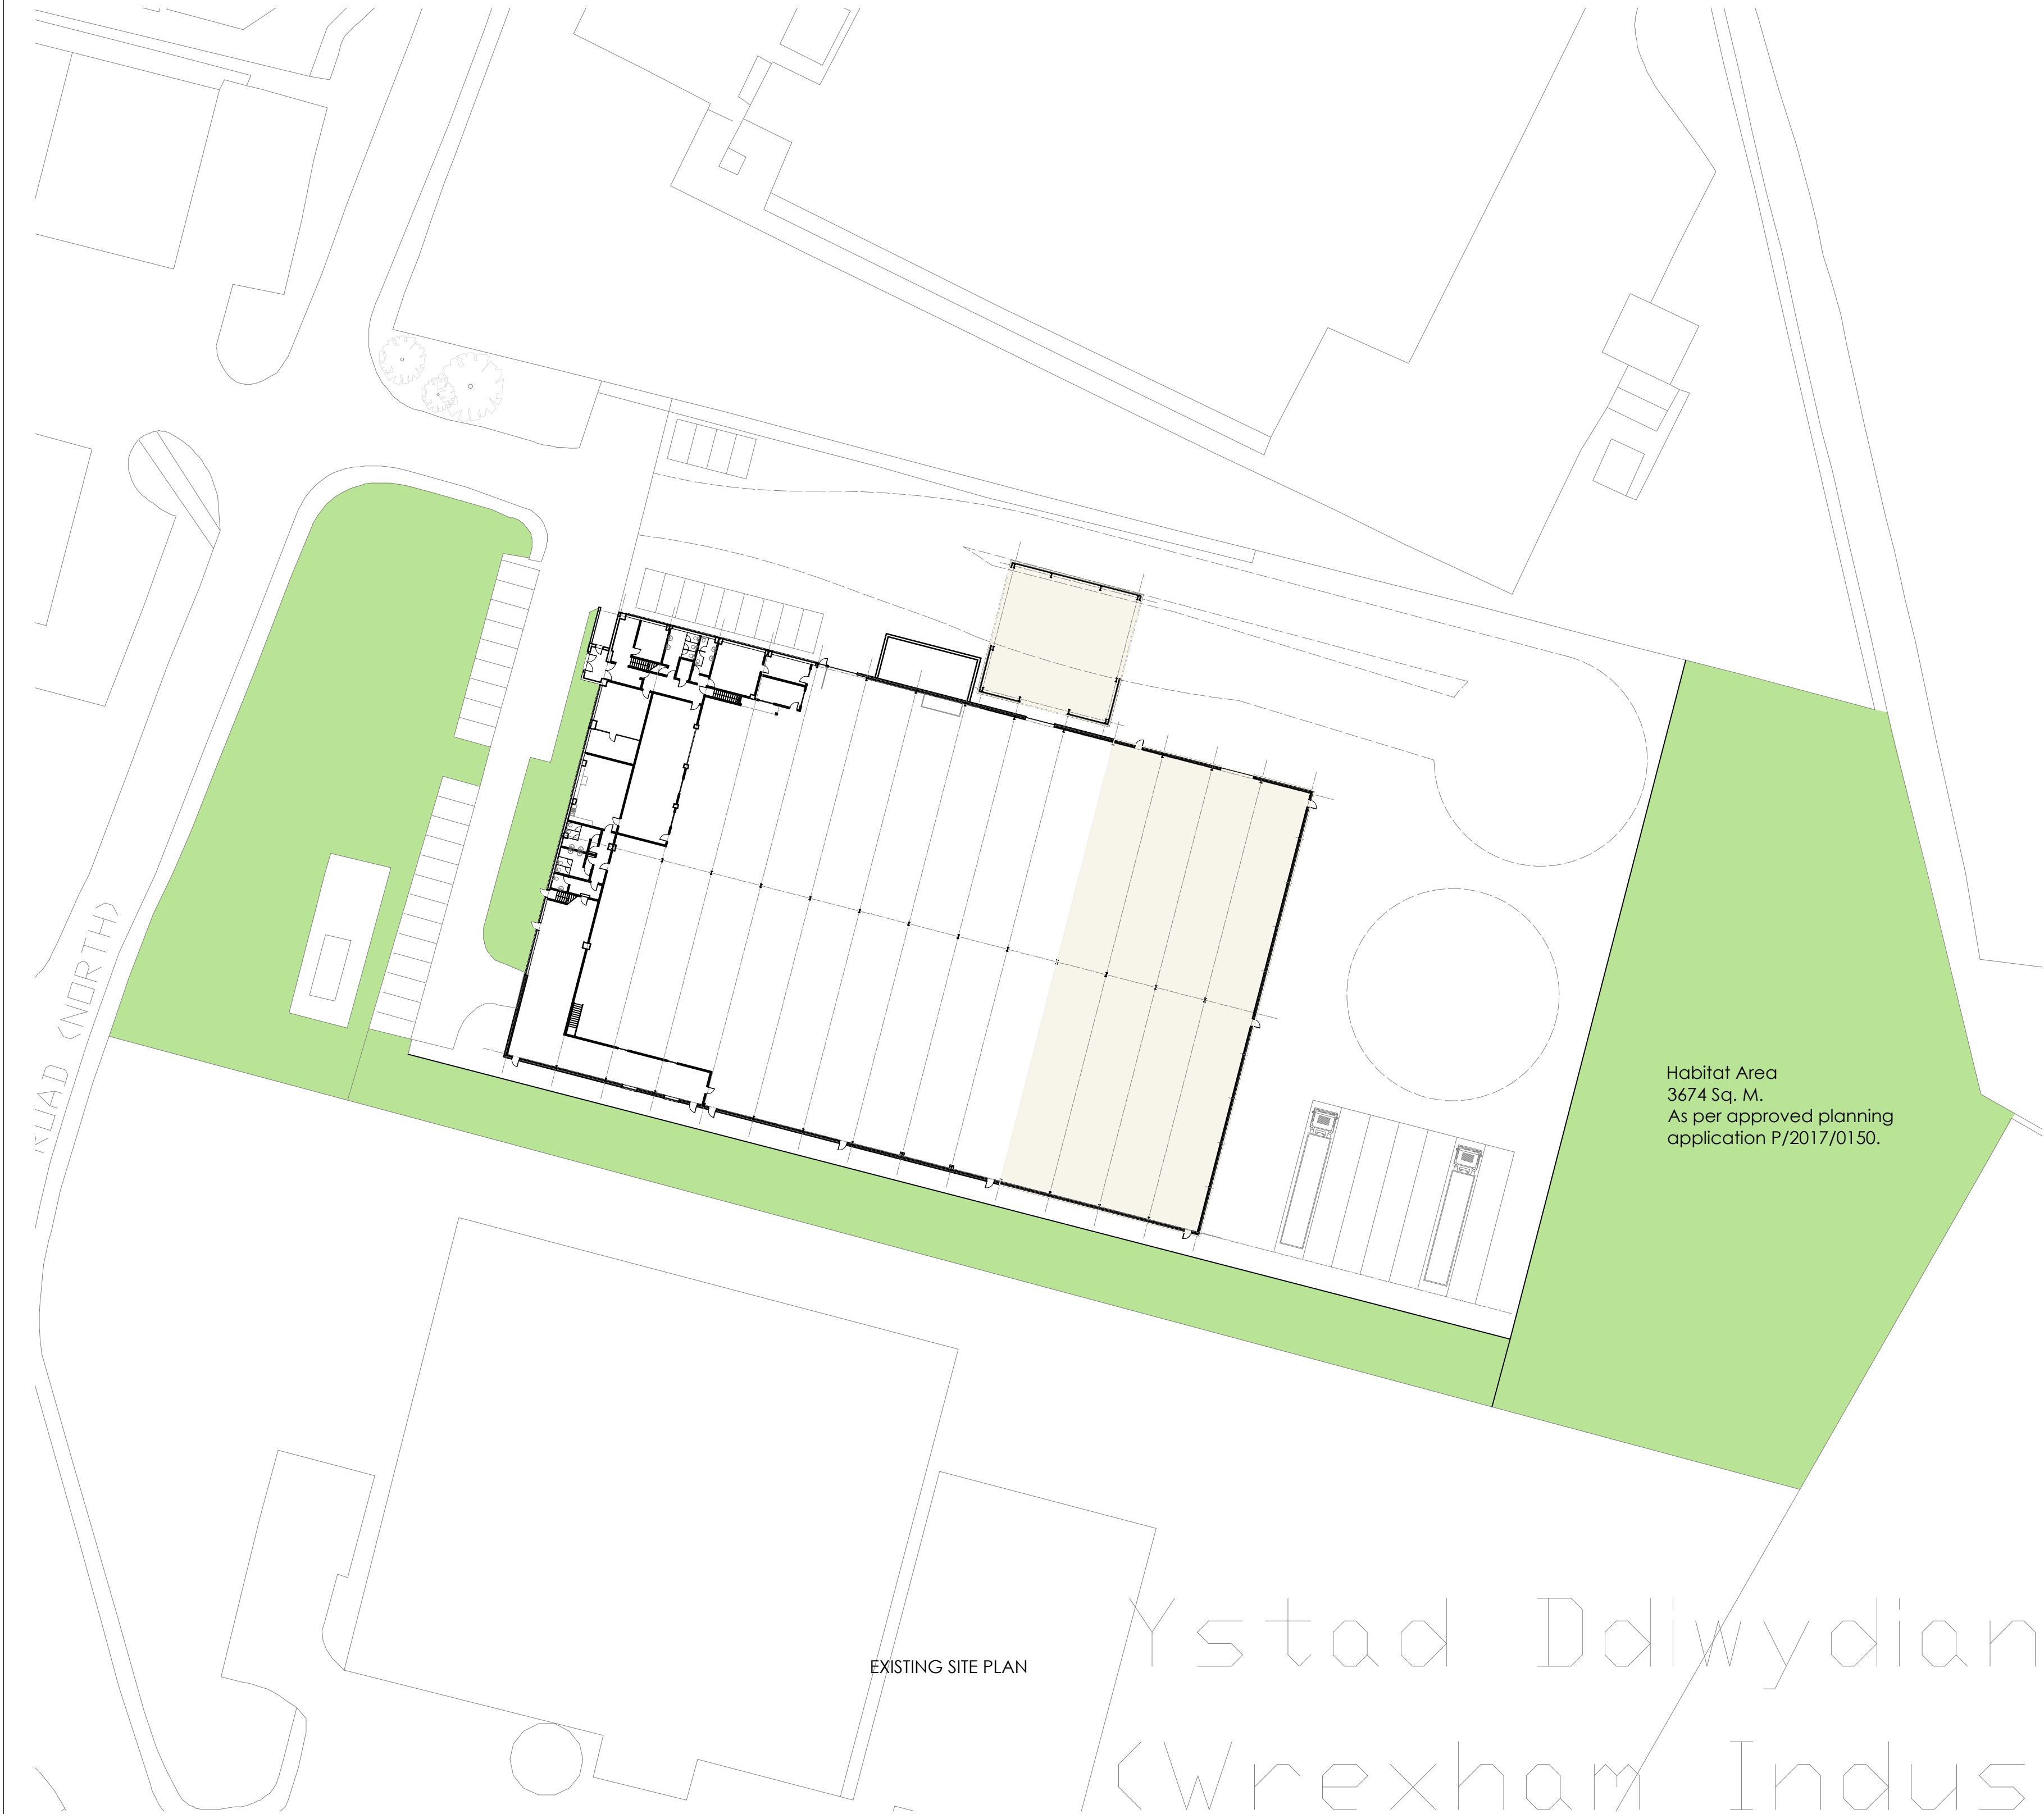

Habitat Area
3674 Sq. M.
As per approved planning
application P/2017/0150.

EXISTING SITE PLAN

Ystad Ddiwydian
(Wrexham Indus

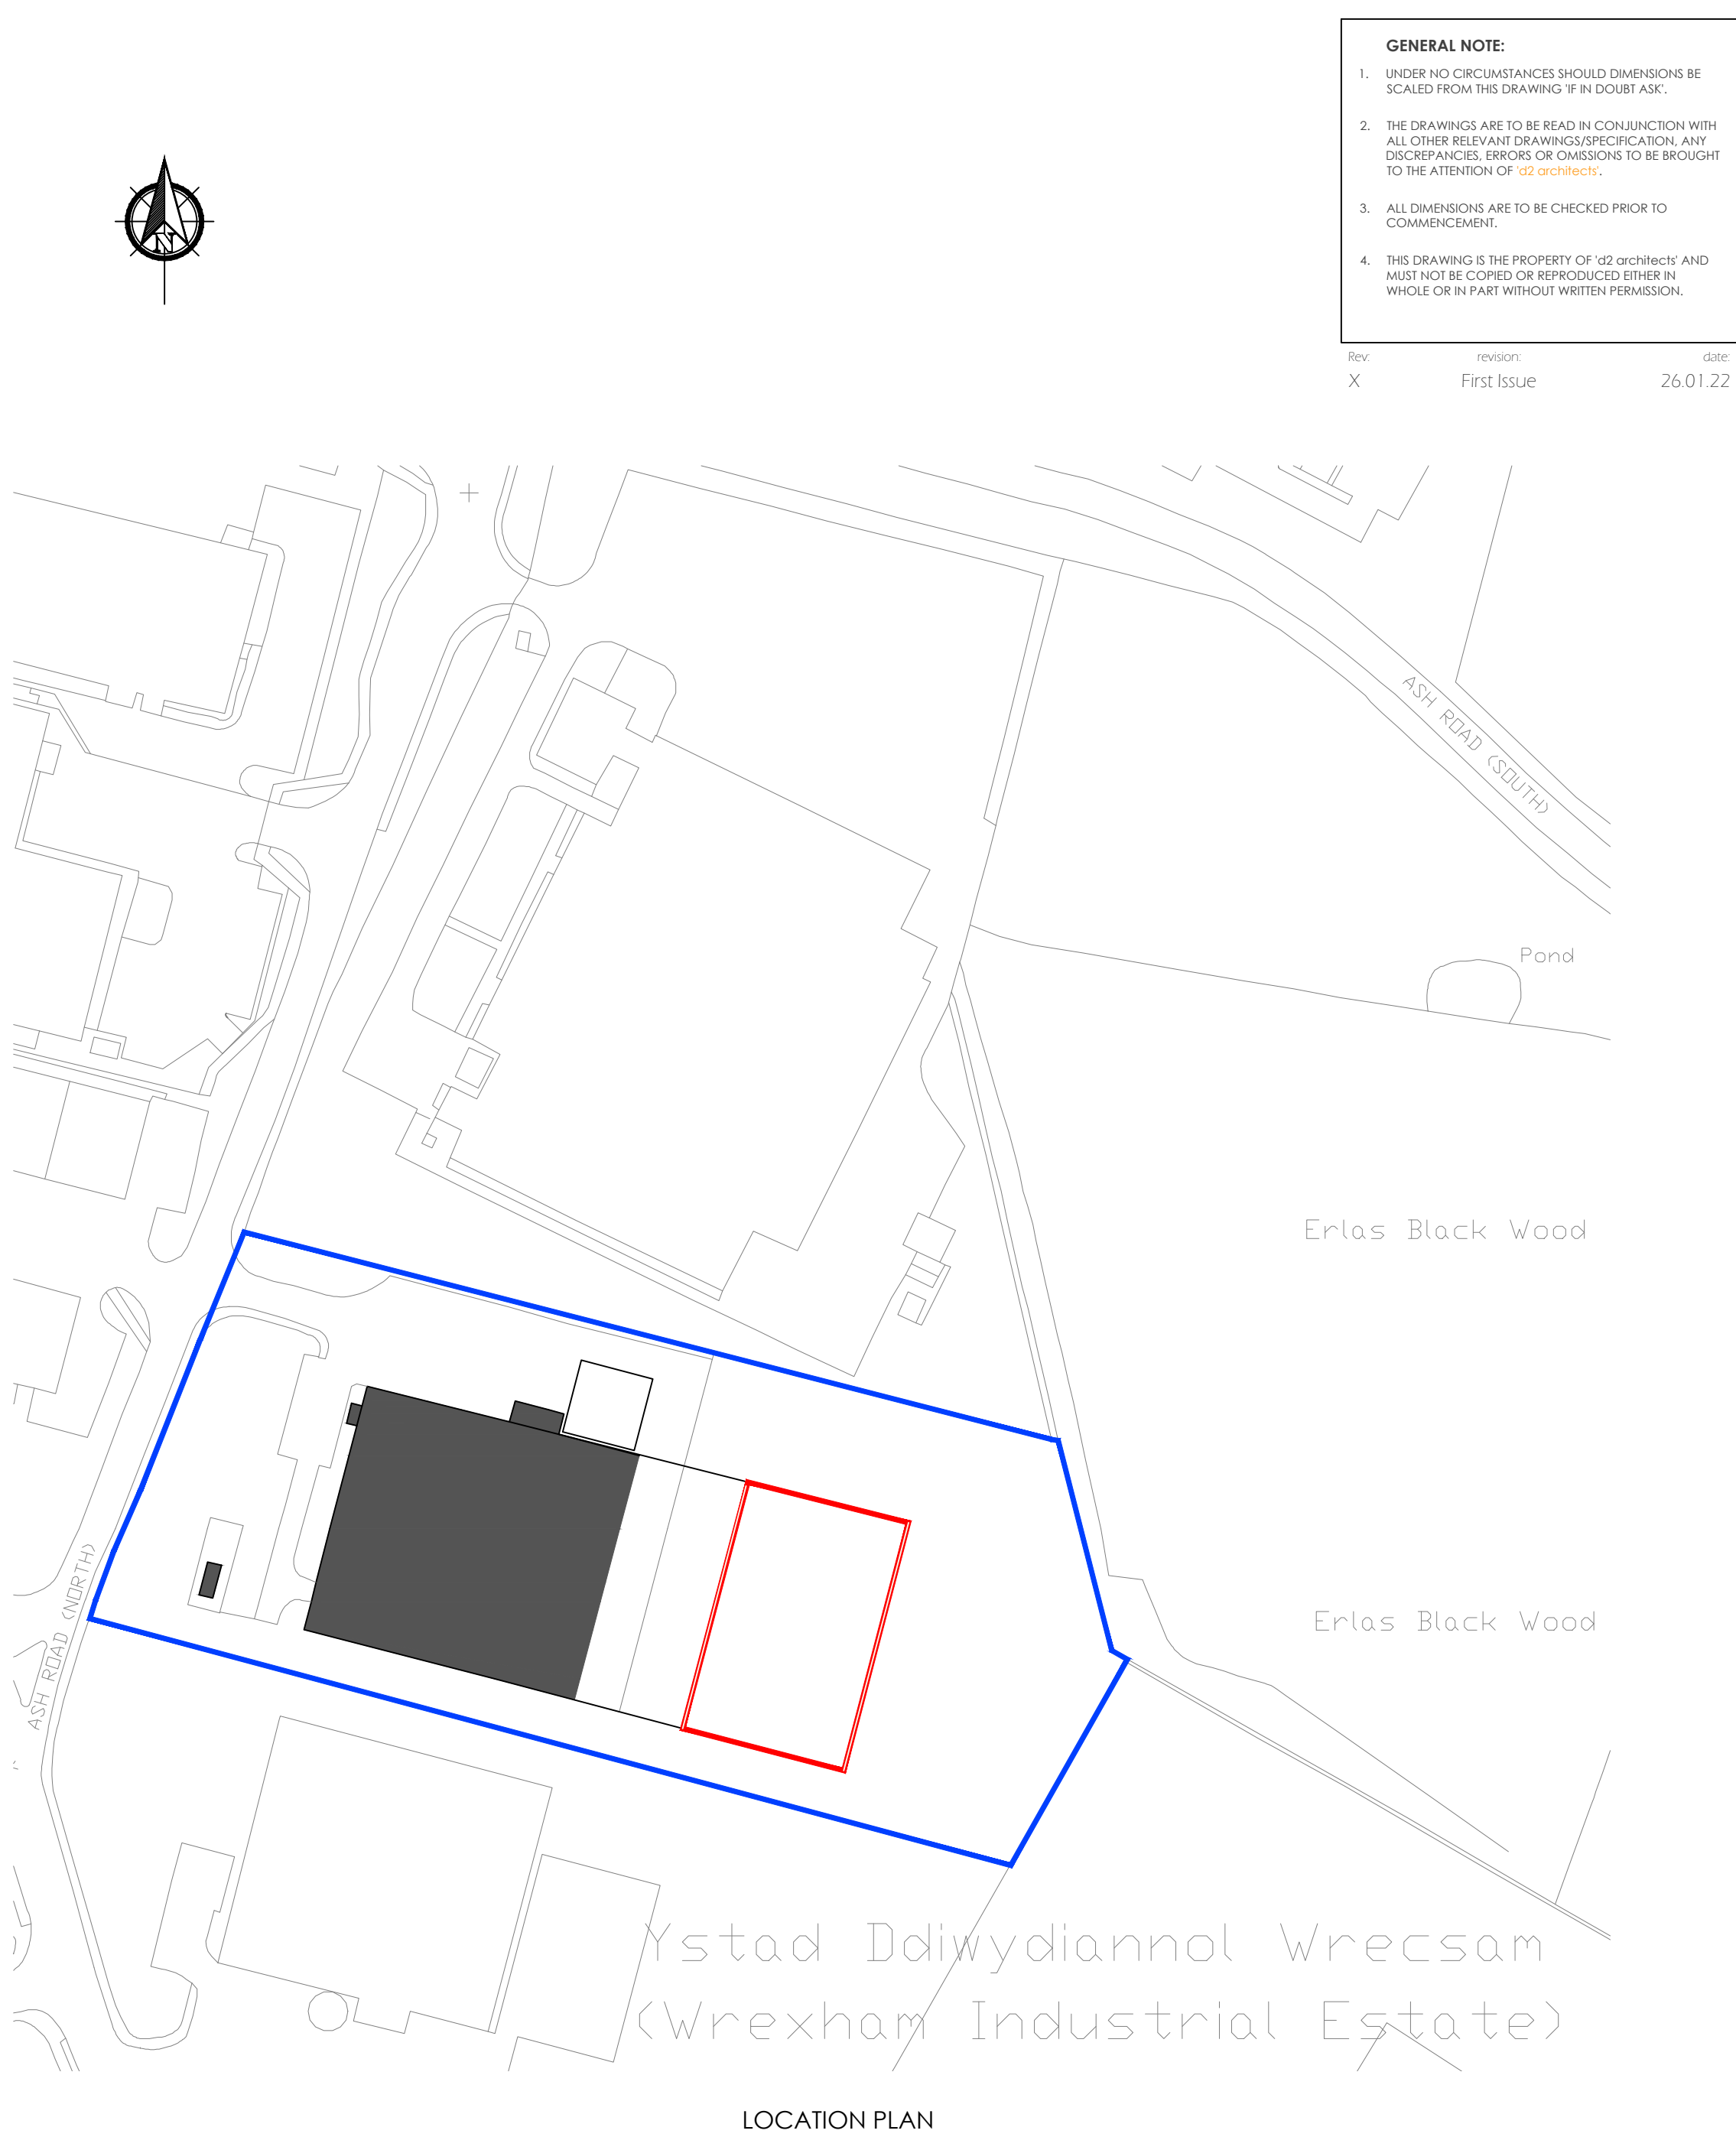

LOCATION PLAN

GENERAL NOTE:		
1. UNDER NO CIRCUMSTANCES SHOULD DIMENSIONS BE SCALED FROM THIS DRAWING IF IN DOUBT ASK.		
2. THE DRAWINGS ARE TO BE READ IN CONJUNCTION WITH ALL OTHER RELEVANT DRAWINGS/SPECIFICATION. ANY DISCREPANCIES, ERRORS OR OMISSIONS TO BE BROUGHT TO THE ATTENTION OF d2 architects .		
3. ALL DIMENSIONS ARE TO BE CHECKED PRIOR TO COMMENCEMENT.		
4. THIS DRAWING IS THE PROPERTY OF d2 architects AND MUST NOT BE COPIED OR REPRODUCED EITHER IN WHOLE OR IN PART WITHOUT WRITTEN PERMISSION.		
Rev	revision	date
X	First Issue	26.01.22

Construction

scheme title:
Proposed Extensions at Ash Road North,
Wrexham Industrial Estate, LL13 9JT.
Phase II

drawing ref:
Location Plan and Existing Site Plan

scale: 1:500 & 1:1250 @A1
drawn by: MOH
checked by: RAL

job	drawings ref	rev
5252	BR - 01	X

d2architects

Head Office
Soughton House
2 Nicholas Street Mews
Chester
Cheshire
CH1 2NS

12 College Road
Bangor
Gwynedd
LL57 2AN

T: 01244 326 347
E: admin@d2architects.co.uk
W: www.d2architects.co.uk