



PLEASE NOTE

THIS DRAWING IS TO BE USED FOR CONVEYANCING
PURPOSES ONLY AS INSTRUCTED BY THE CLIENT

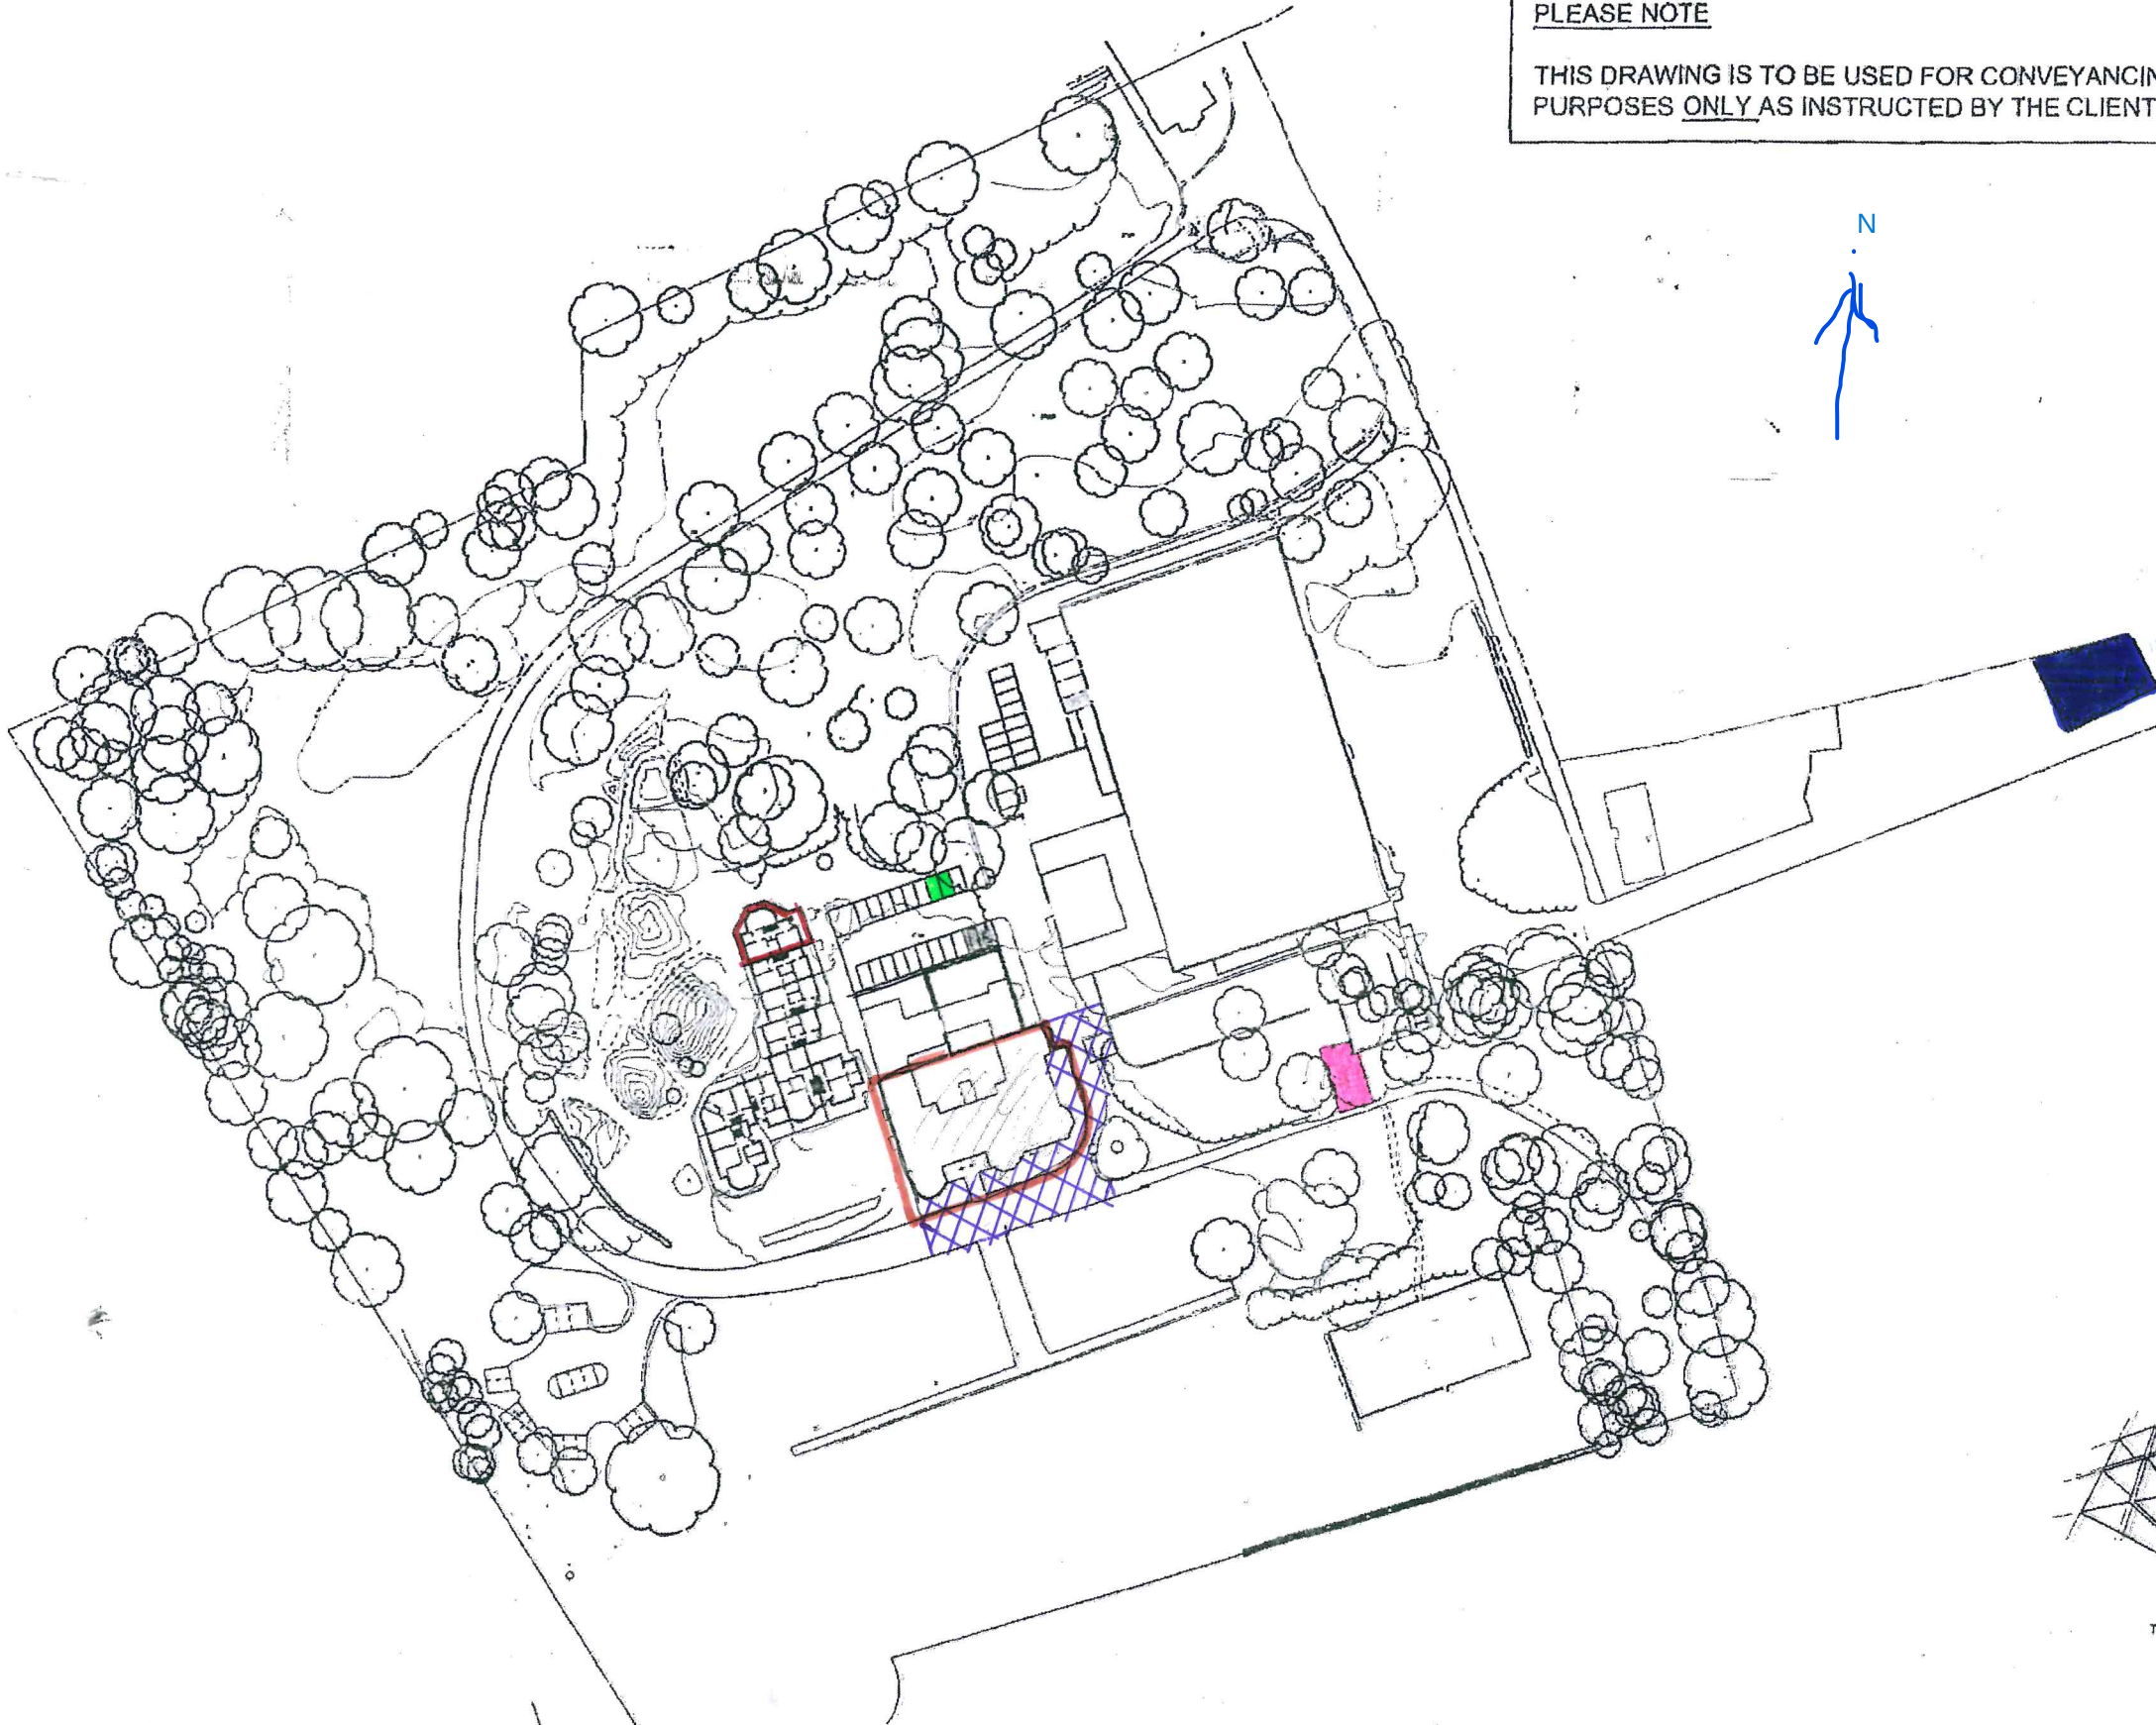

[Handwritten signature]
R. Thompson

Revision	Description	Date
	PH Property Holdings	
	Trevalyn Hospital	
	Conveyance Site Plan	
Scale	Date	
1:1250 @ A3	July 2010	
Drawing No.	Revision	
4101/010		

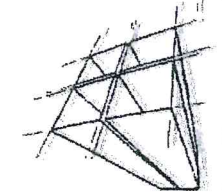

mm
ARCHITECTURE

Holly Nook House, Hale Road, Hale Bams
Cheshire, V/A15 8TD
Tel: +44 (0) 1585 631 002 Fax: +44 (0) 1585 653 656
E-mail: enquiries@mm-architecture.com
Web: www.mm-architecture.com