
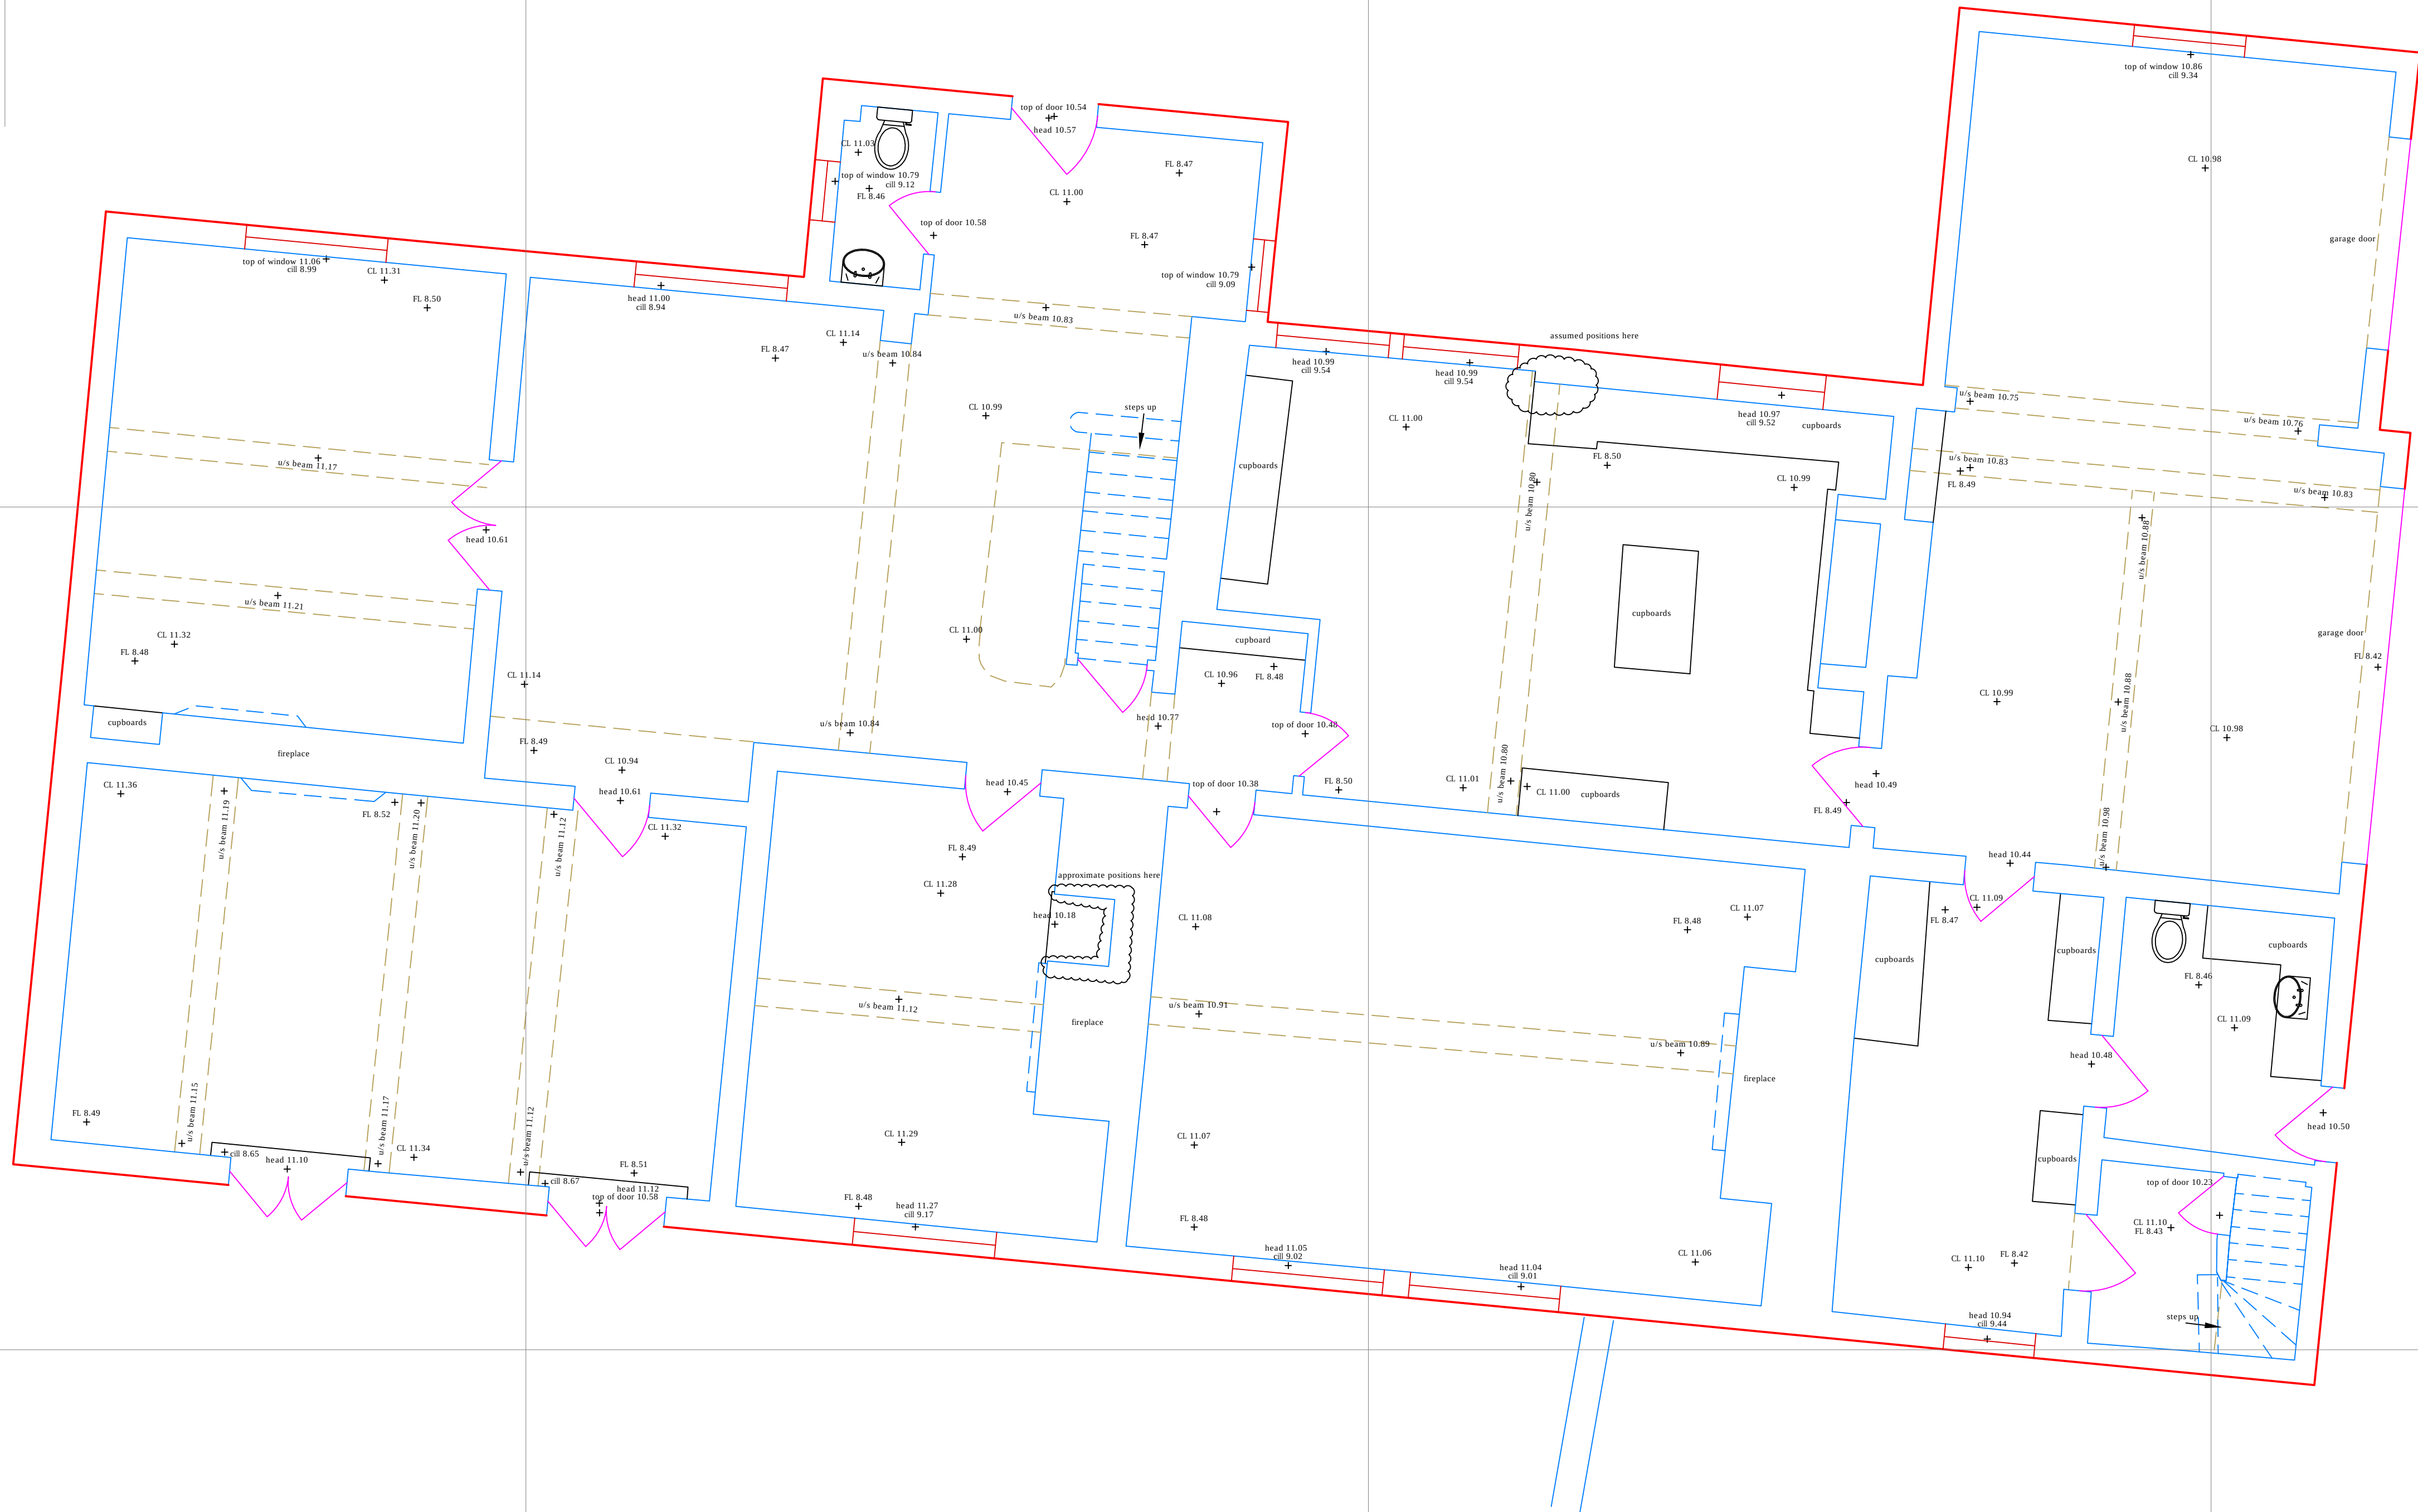


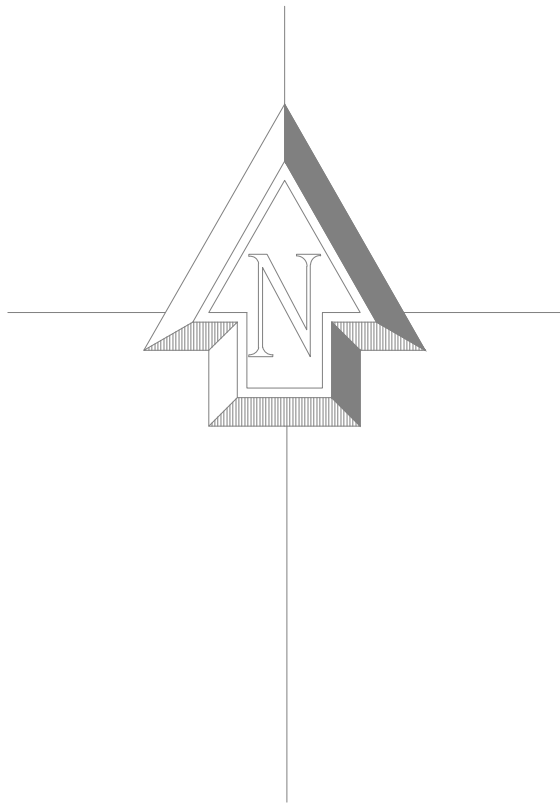

CLIENT	Jon & Chris Minshaw		
PROJECT	Althrey Woodhouse, Bangor On Dee		
TITLE	Existing ground floor plan		
JOB No.	1124	DWG No.	1124.5
SCALE	1:50 @ A1	DATE	08/05/18
DRAWN	SH	REVISION	-

MOSS. CO.
LLP.

BROOKSIDE - PLEALEY - SHREWSBURY - SY5 0UY
TEL 01743 792985
E-mail - graham@mosscompany.co.uk

DO NOT SCALE FROM THIS DRAWING.
ALL DIMENSIONS ARE TO BE CHECKED ON SITE.