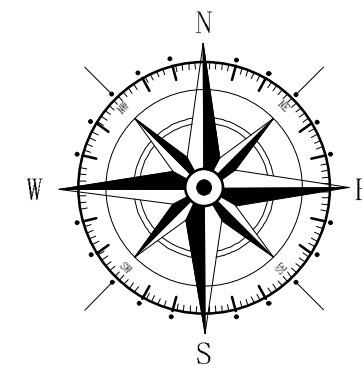


Rev	Date	Detail	Initial

Project:
Proposed Alterations to,
Bryn Offa, Hall Street,
Penycae, Wrexham,
LL14 2RT

Title: Planning:
Site Plan

Scale: (A3)
1:500 &
1:1250

Drawn By:
A.Valentine

Date:
May 2022

Drawing No:
J176/005


Sheet:
| of |

blueprint
architectural services




Office 3K4,
Redwither Business Tower,
Wrexham. LL13 9XT
Tel: 01978 356500
www.blueprintarchitectural.com

© copyright all rights reserved

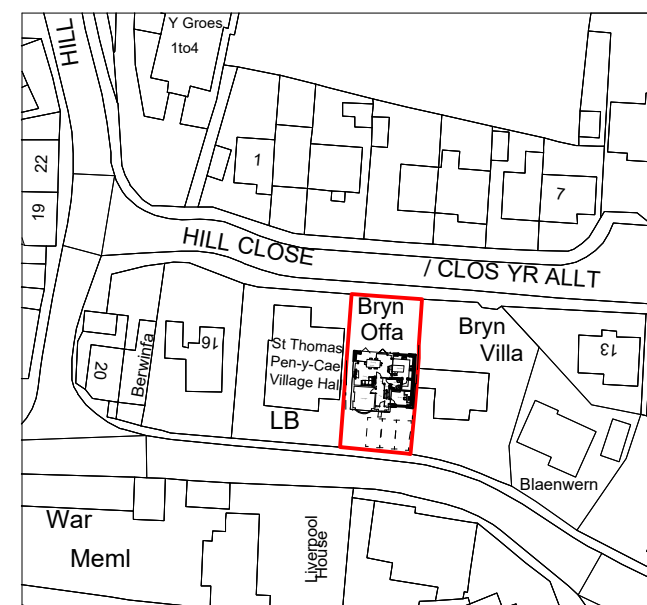

Location Plan 1:1250

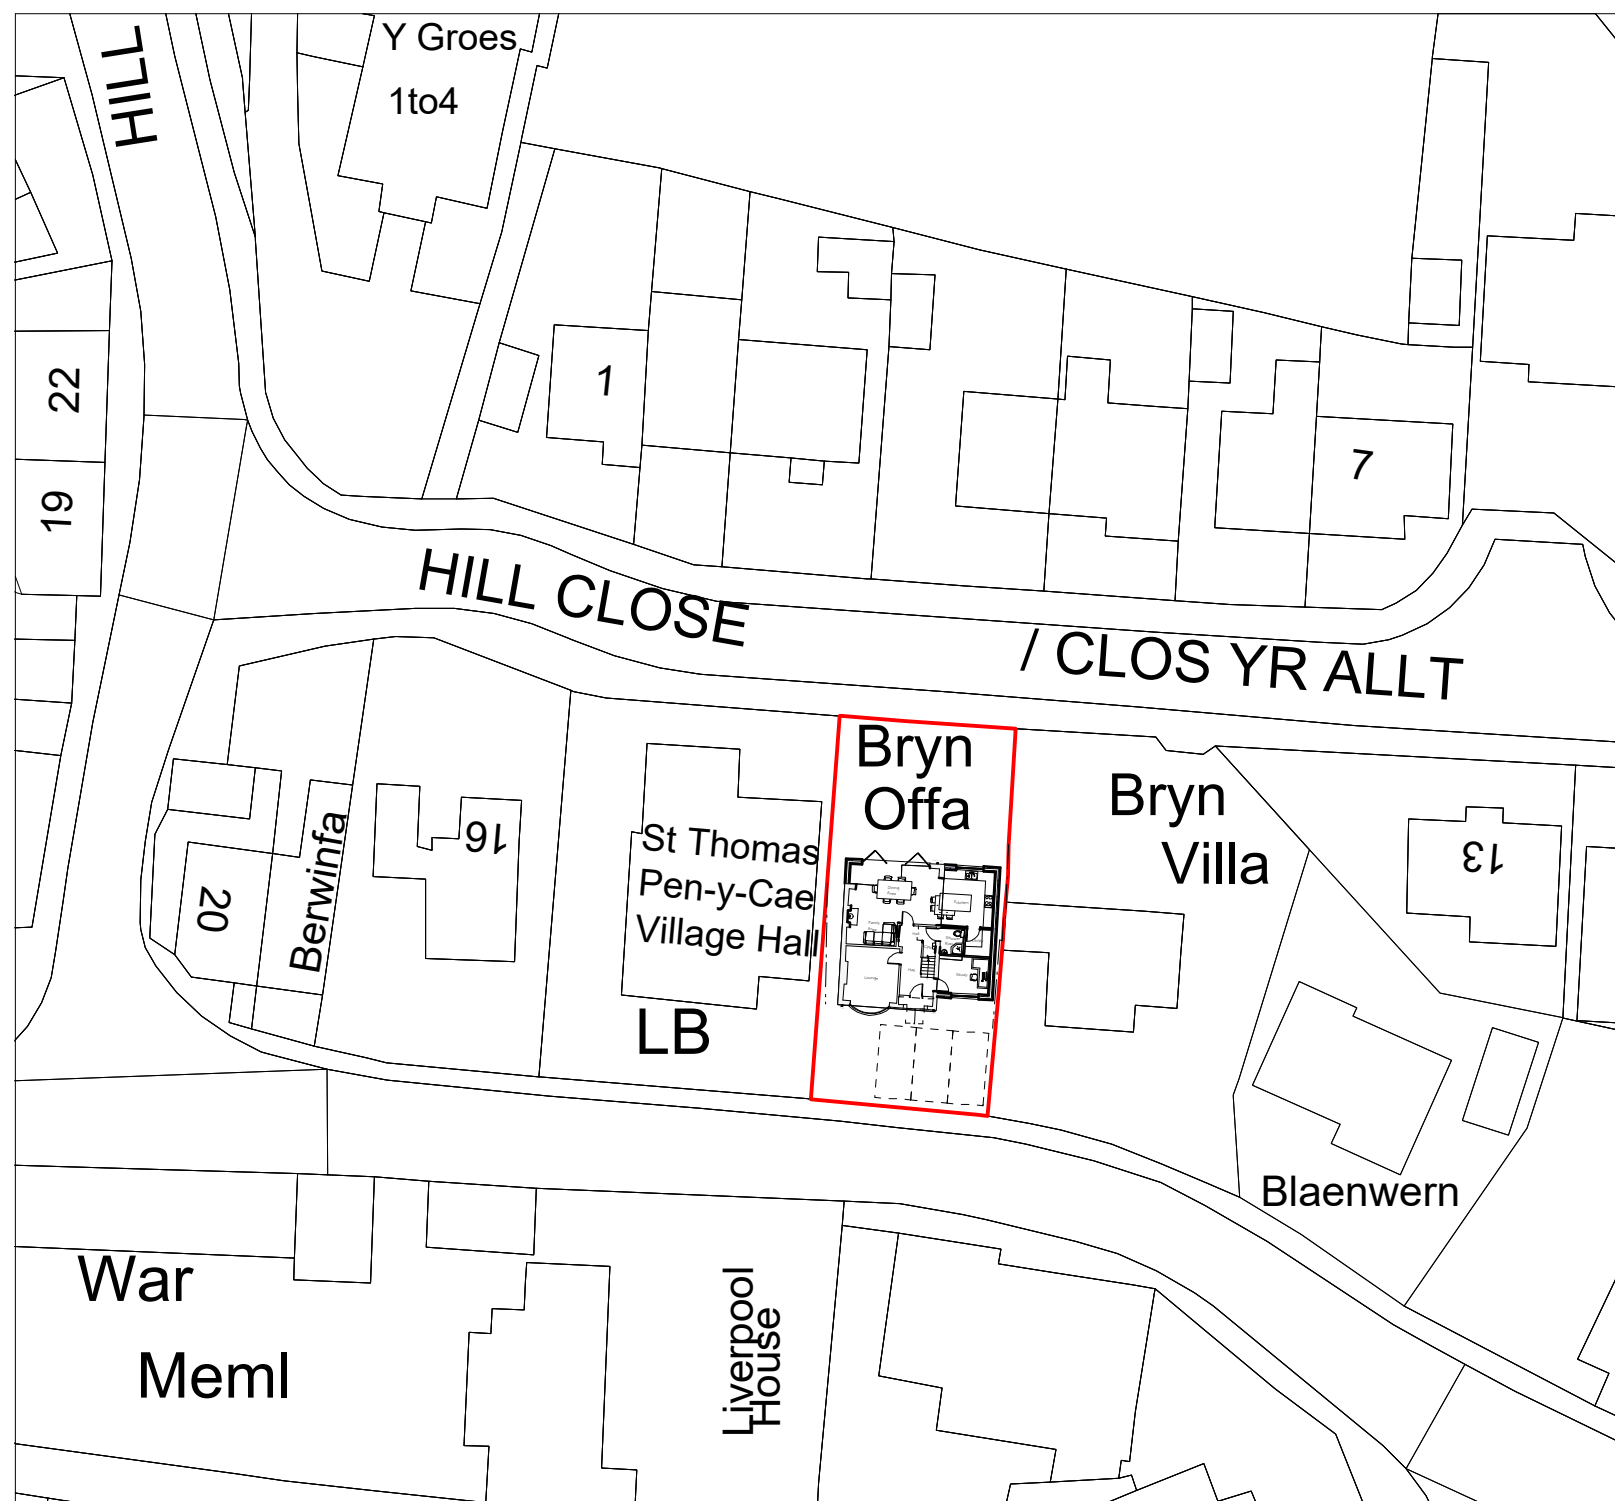

Site Plan 1:500