


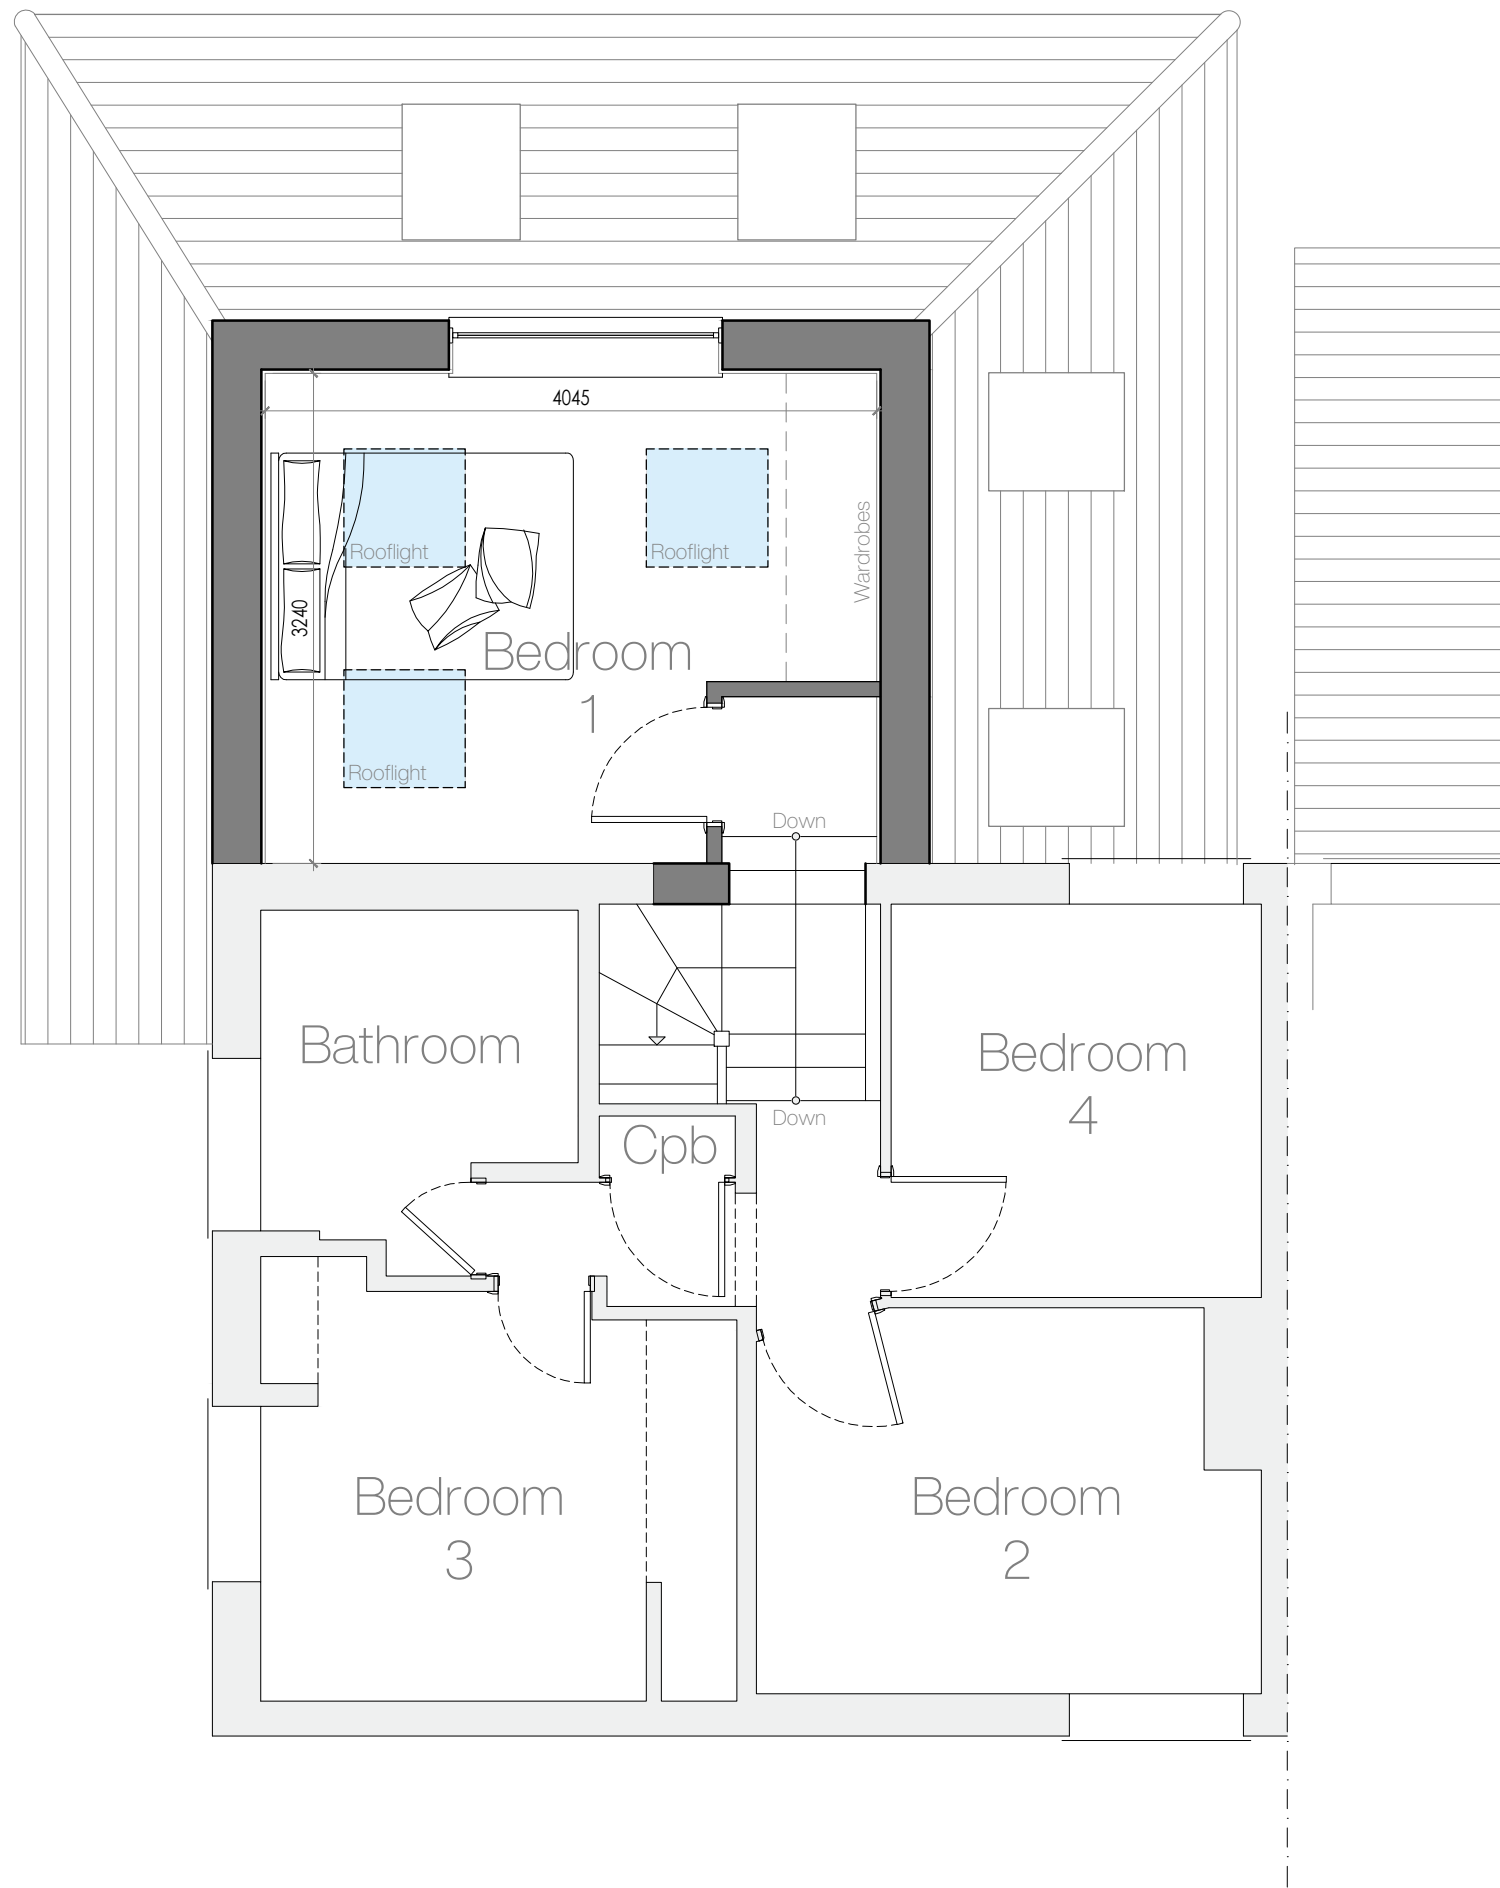

First Floor Plan
Scale: 1:50

19 Ffordd Estyn,
Garden Village,
Wrexham,
LL11 2SS

Rev	Notes	Date
-----	-------	------

Planning | First Floor Plan

June 2022

A3

M01.1.005

2 - 3

DO NOT SCALE FROM THIS DRAWING. ALL DIMENSIONS TO BE
CONFIRMED ON SITE PRIOR TO FABRICATION BY THE
CONTRACTOR. DRAWINGS TO BE READ IN CONJUNCTION WITH
ANY REFERENCED DOCUMENTATION. PLANS NOT TO BE
REPRODUCED WITHOUT THE PRIOR CONFIRMATION FROM THE
DESIGN TEAM.

