


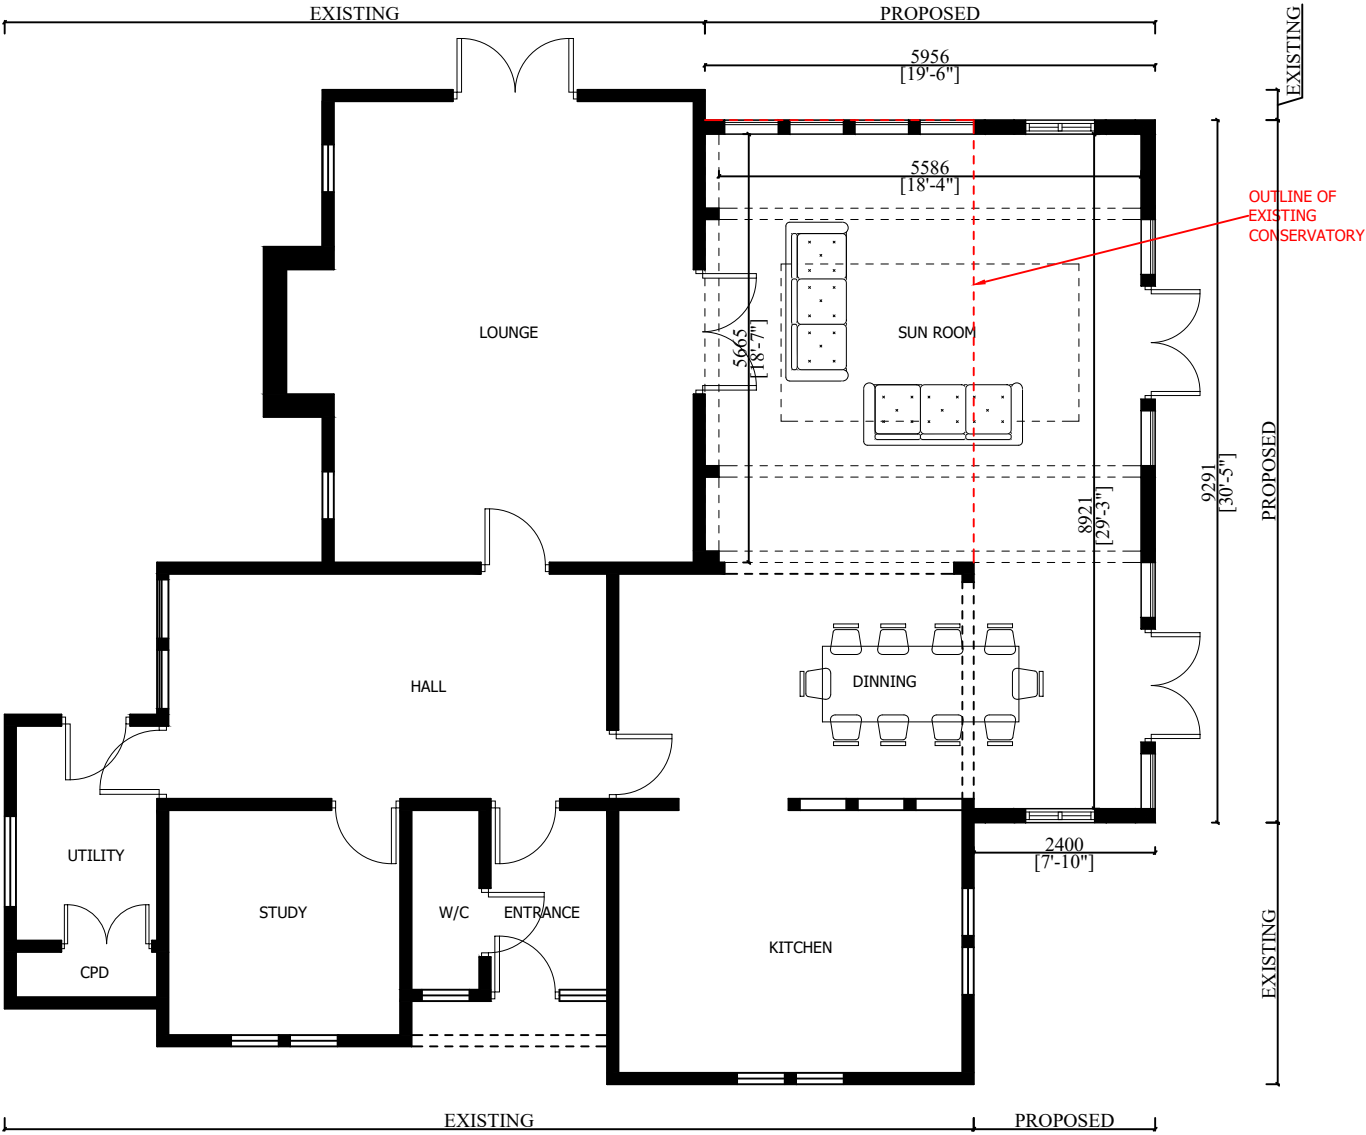

PROPOSED GROUND FLOOR PLAN



Belmont Yard, Station Rd,
Caersws, Powys. SY17 5EQ
Phone 01686 688000
Fax 01686 688 139

Project Title:
WILLINGTON GRANGE

Drawing Title:
PROPOSED GROUND FLOOR
PLAN

Client:
MR & MRS DUNFORD

Scale: 1:100 @ A3	Date: SEPT 22	Drawn by: IMG
Job No: W220 134	Drawing No: SK03	Rev: -