


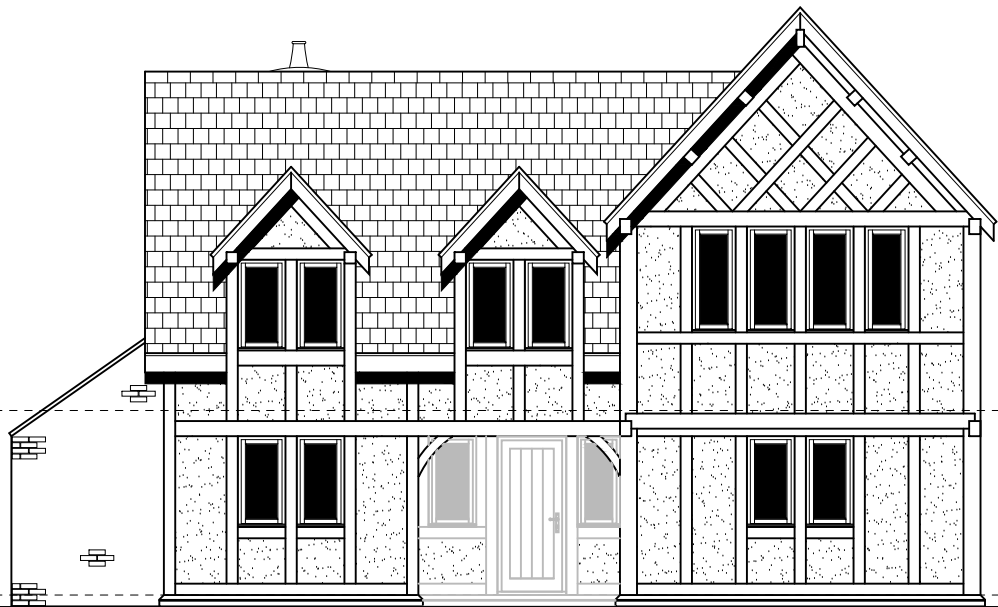


EXISTING SOUTH ELEVATION



EXISTING EAST ELEVATION



EXISTING NORTH ELEVATION

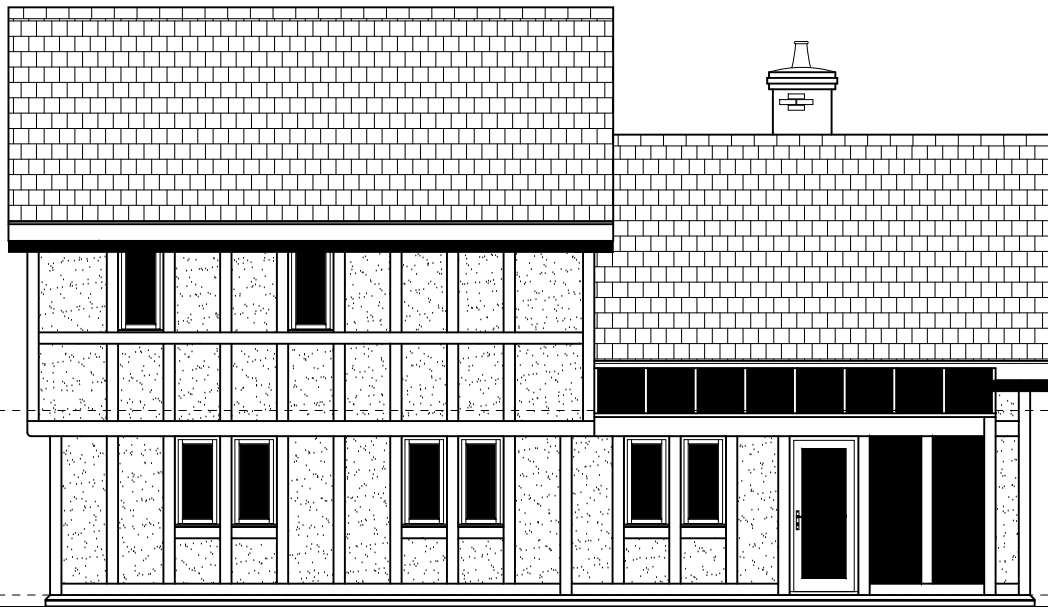

EXISTING WEST ELEVATION



Belmont Yard, Station Rd,
Caersws, Powys. SY17 5EQ
Phone 01686 688000
Fax 01686 688 139

Project Title:
WILLINGTON GRANGE

Drawing Title:
EXISTING ELEVATIONS

Client:
MR & MRS DUNFORD

Scale: 1:100 @ A3	Date: SEPT 22	Drawn by: IMG
----------------------	------------------	------------------

Job No: W220 134	Drawing No: SK02	Rev: -
---------------------	---------------------	-----------