





Front Elevation
1 : 100

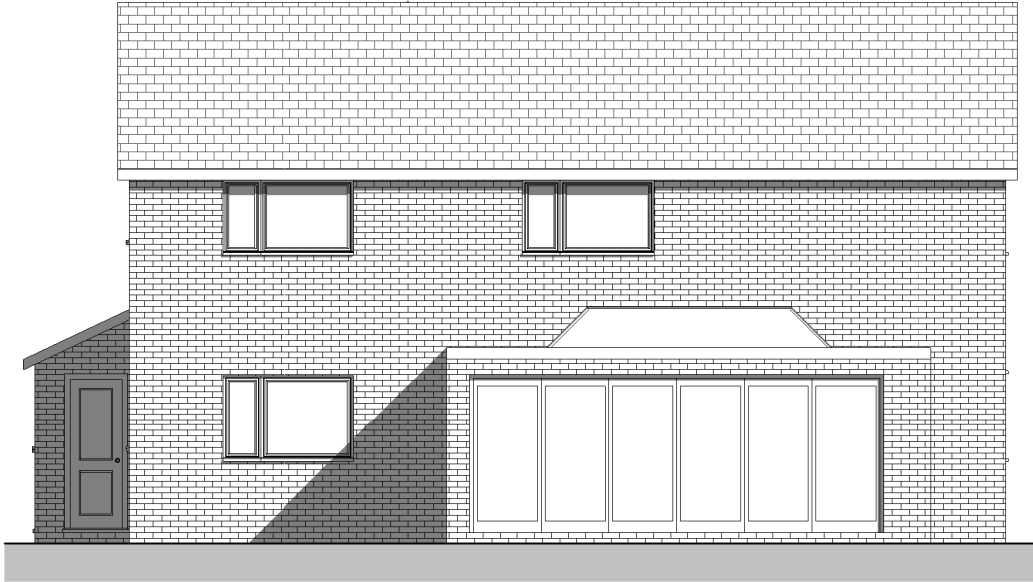

Rear Elevation
1 : 100

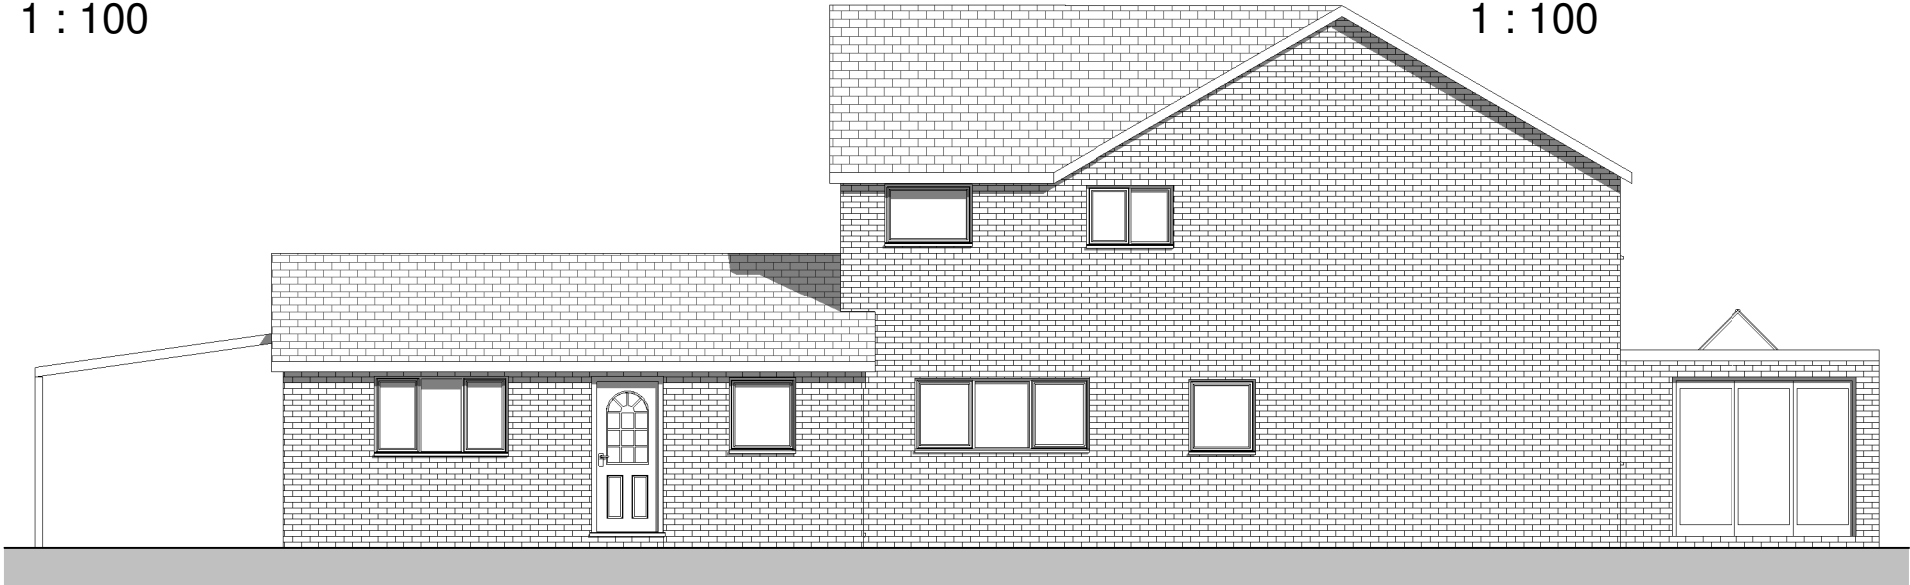

Side Elevation
1 : 100



Side Elevation
1 : 100

REV	DESCRIPTION	BY	DATE
OFF THE WALL ARCHITECTURAL SERVICES OFF THE WALL - Architectural Services 1 The Woodlands, Chester Road, Gresford, Wrexham LL12 8NU offthewall_architectural 07772 113 971 cathy@offthewallarchitectural.com Partnered with LABC Registered Architects			
CLIENT: Mr & Mrs Salisbury			
ADDRESS: Edenfield, Marford			
STAGE: Planning Application			
TITLE: Existing Elevations			
SCALE AT A3: 1 : 100	DATE: 23/03/22	DRAWN: LJ	CHECKED: CO
PROJECT NO: OTW1256	DRAWING NO: EX02	REVISION:	