
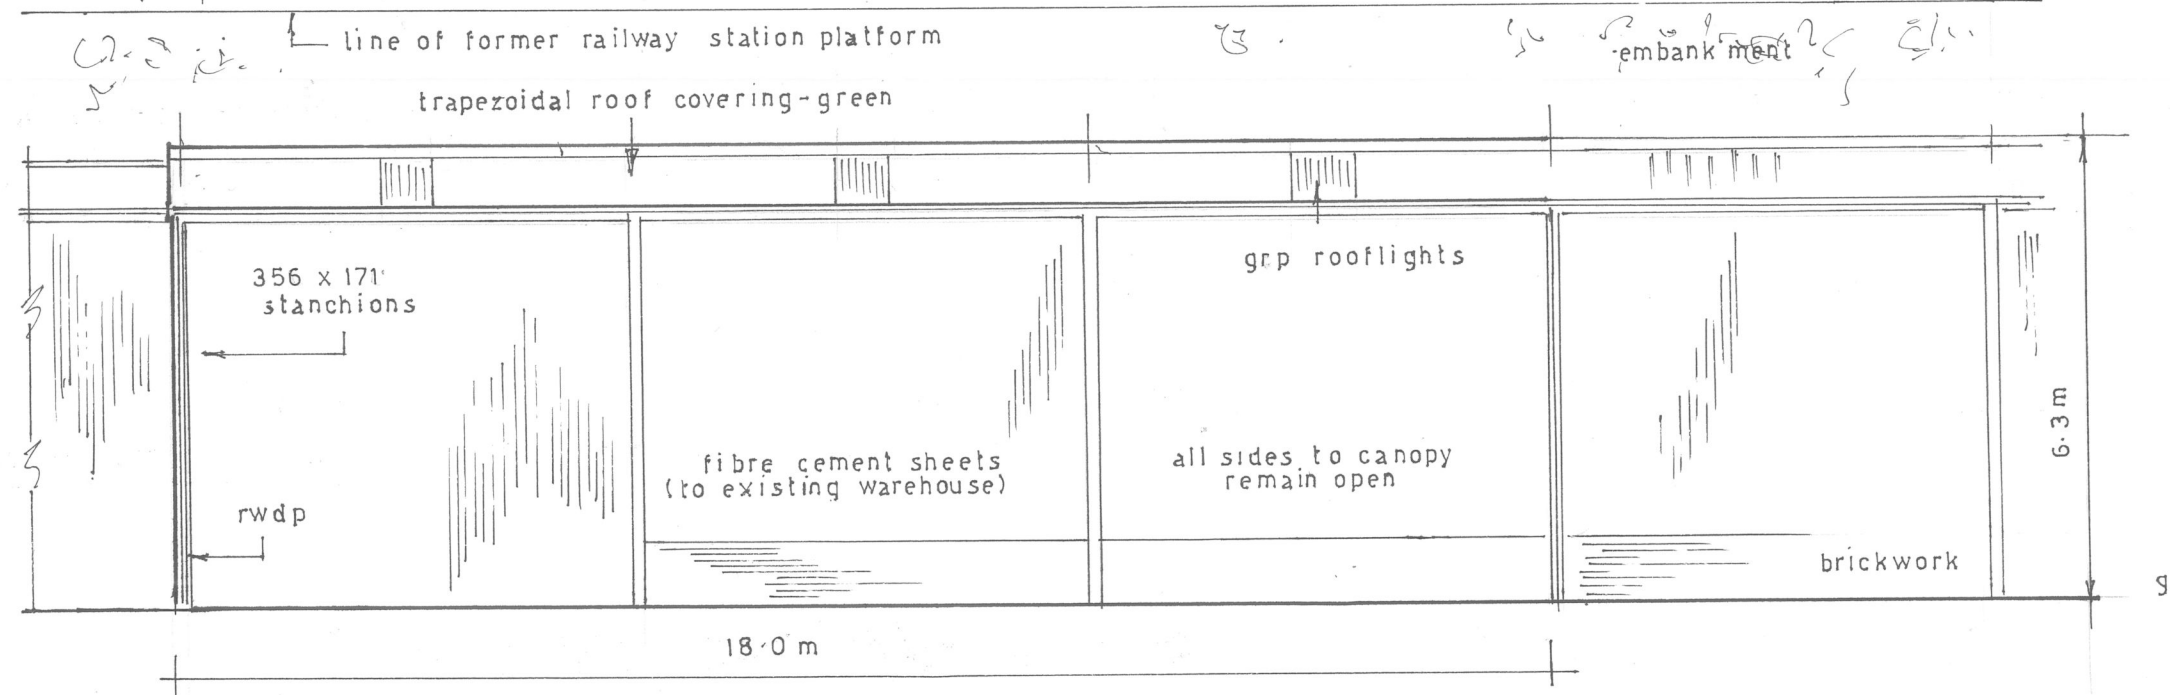


FLOOR PLAN

read with drawing ref: 10422/03MAC

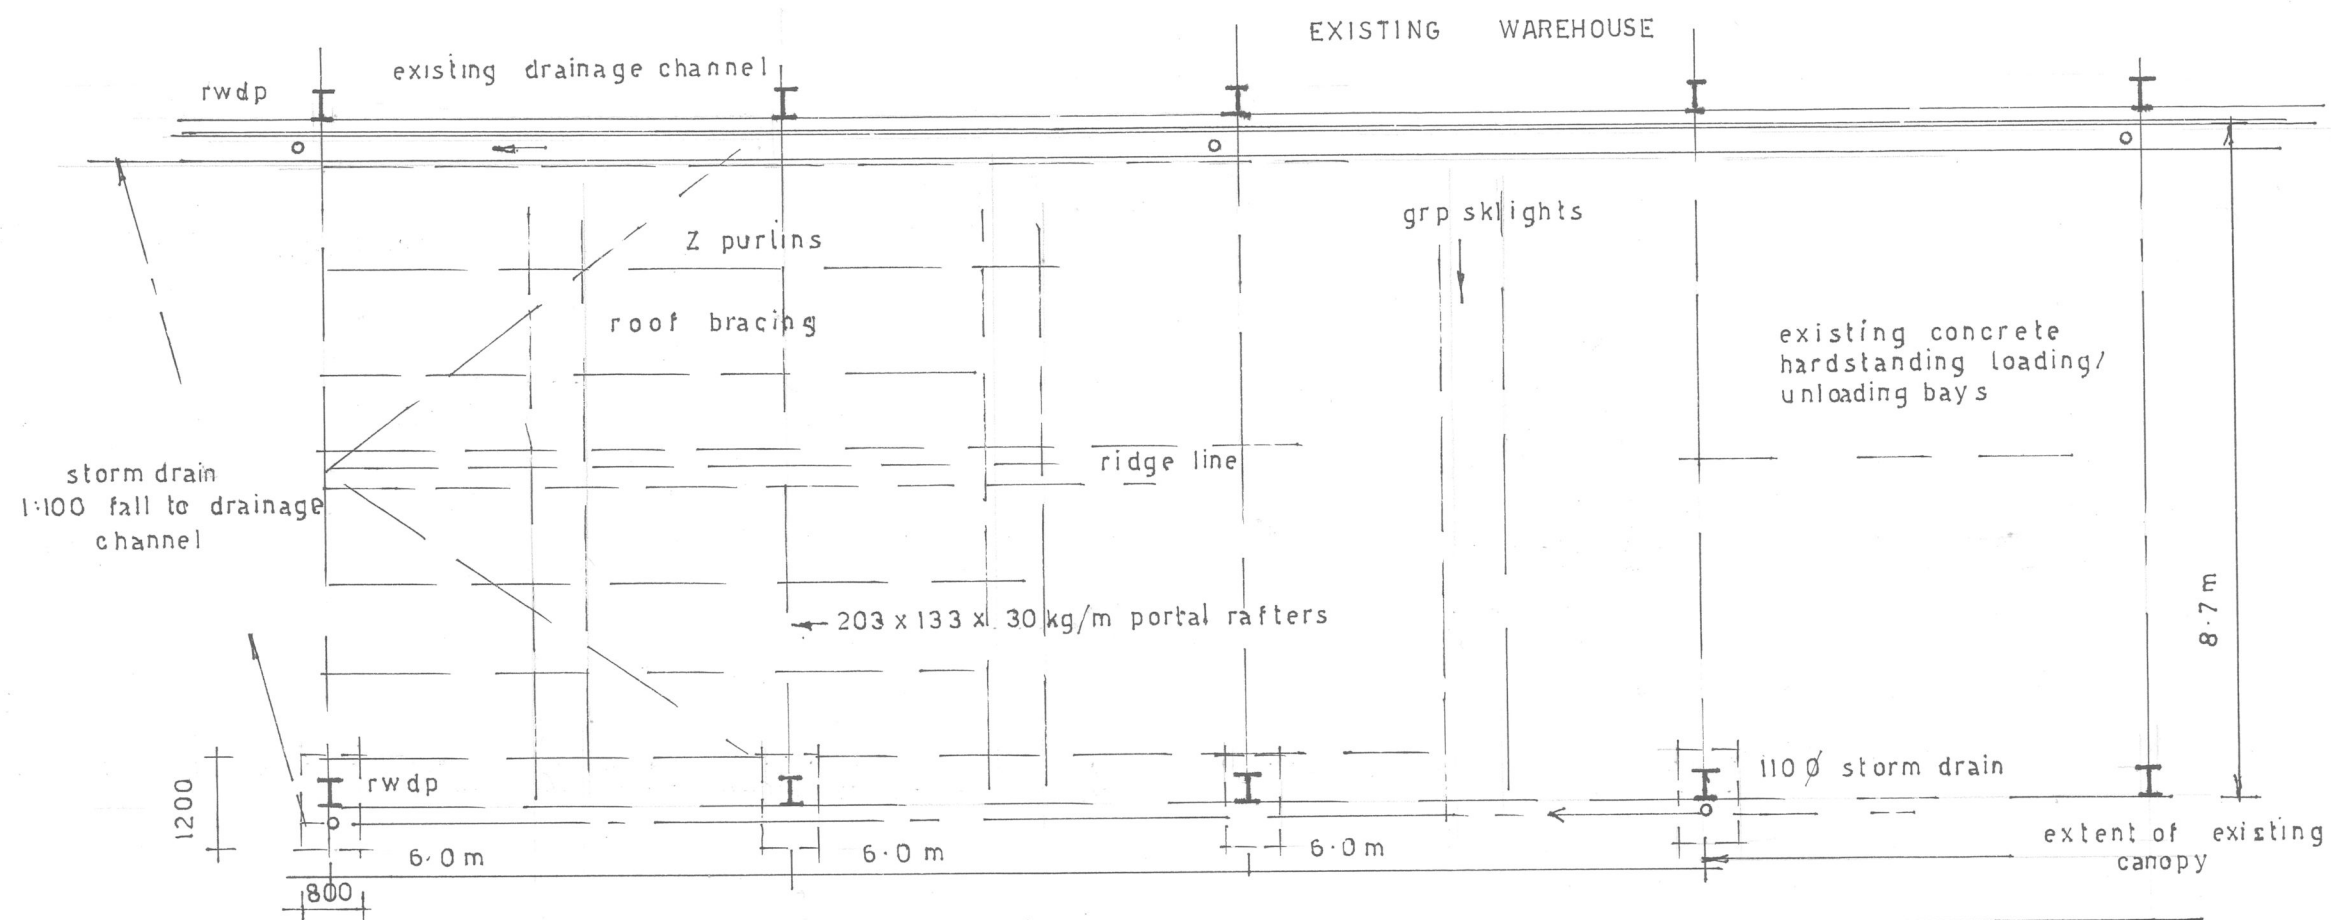

ELEVATION OF CANOPY

PROPOSED EXTENSION TO EXISTING LOADING AREA CANOPY AT SDG TRADING Ltd.
LIGHTWOOD GREEN INDUSTRIAL ESTATE, OVERTON. LL13 0HU

Prepared by: M.A. Clark
Tel: 01691 662749

Elevation and Floor Plan
Plan No: 10422/04MAC

Scale: 1:100
Original Drawing A3