


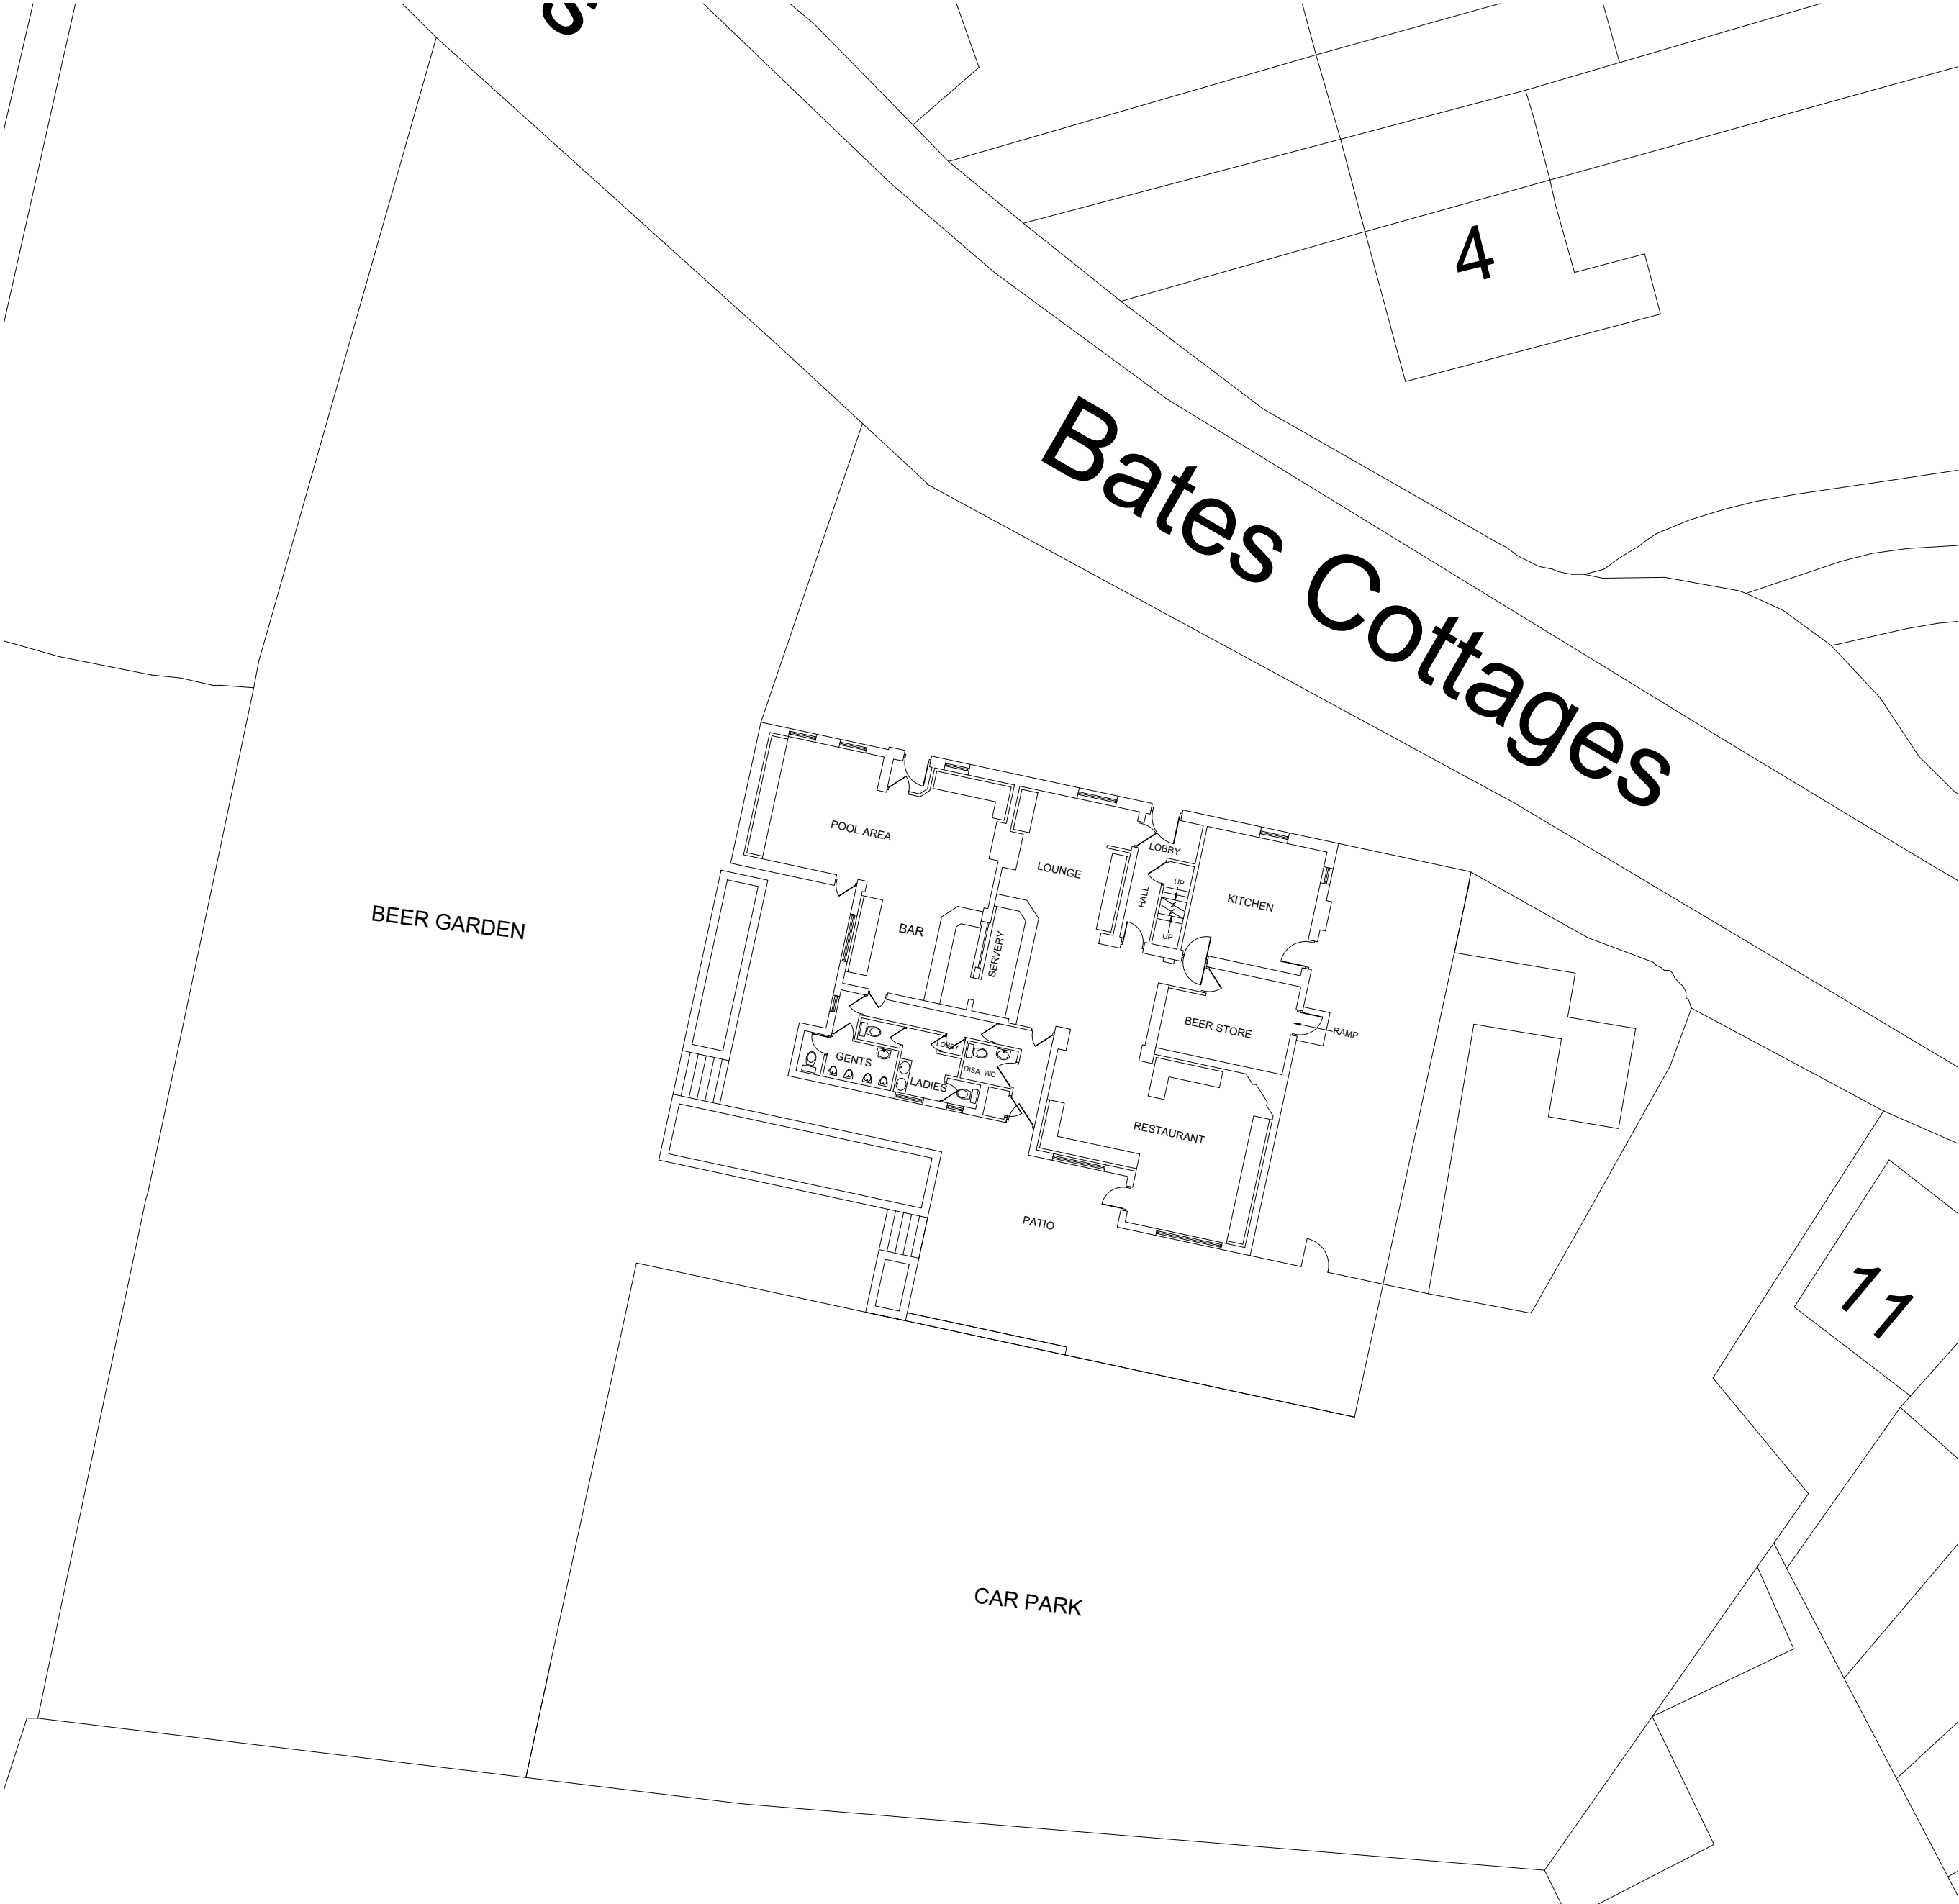

Contractors responsibility to check all site dimensions & levels prior to commencing works.
Contractor to comply in all respects with current building regulations & guidelines whether specified on this drawing or not.
The drawing must be read & checked against any other specialist drawings provided by the company or by consultants.
This drawing and the works depicted are the copyright of the company & may not be replicated without written permission.

-	-			-
REV	DETAILS			BY
 MARSTON'S				
PROJECT Red Lion Wrexham Road, Marchwiell, Wrexham, LL13 0PH				
TITLE Existing Site Plan Layout				
SCALE 1:200 @ A2			DATE AUG 2022	
DRAWN BY AF	CHECKED BY -	DRAWING No. 23/08/90748/EX/SP/L		REV -
MARSTON'S PLC, MARSTON'S HOUSE, BREWERY ROAD, WOLVERHAMPTON, WV1 4JT. Tel: 01902 711811				