

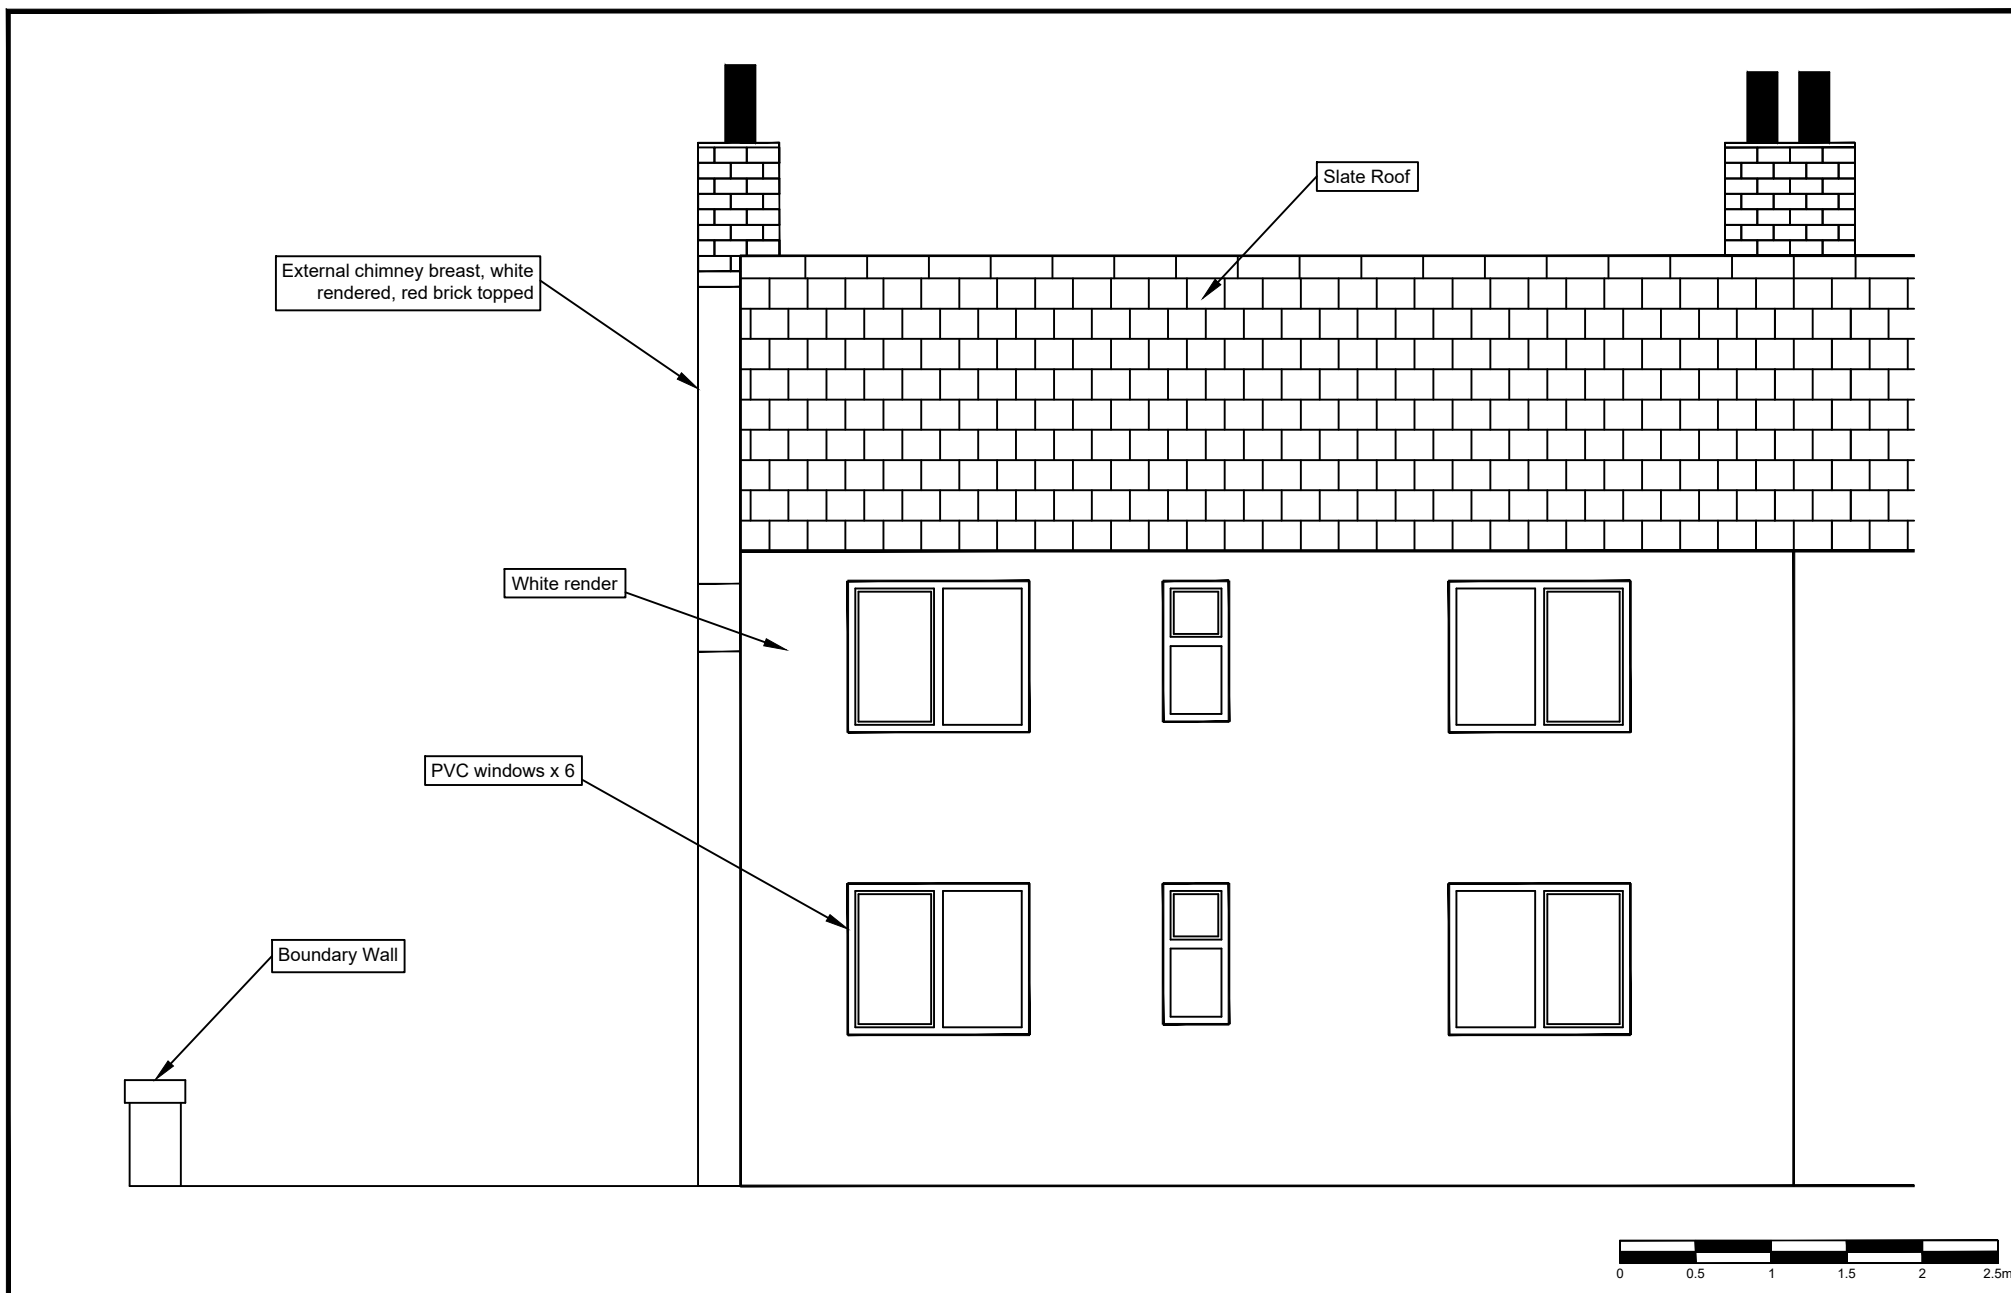


Figure 9: Existing Rear Elevation (North)

Scale: 1:50 @ A4