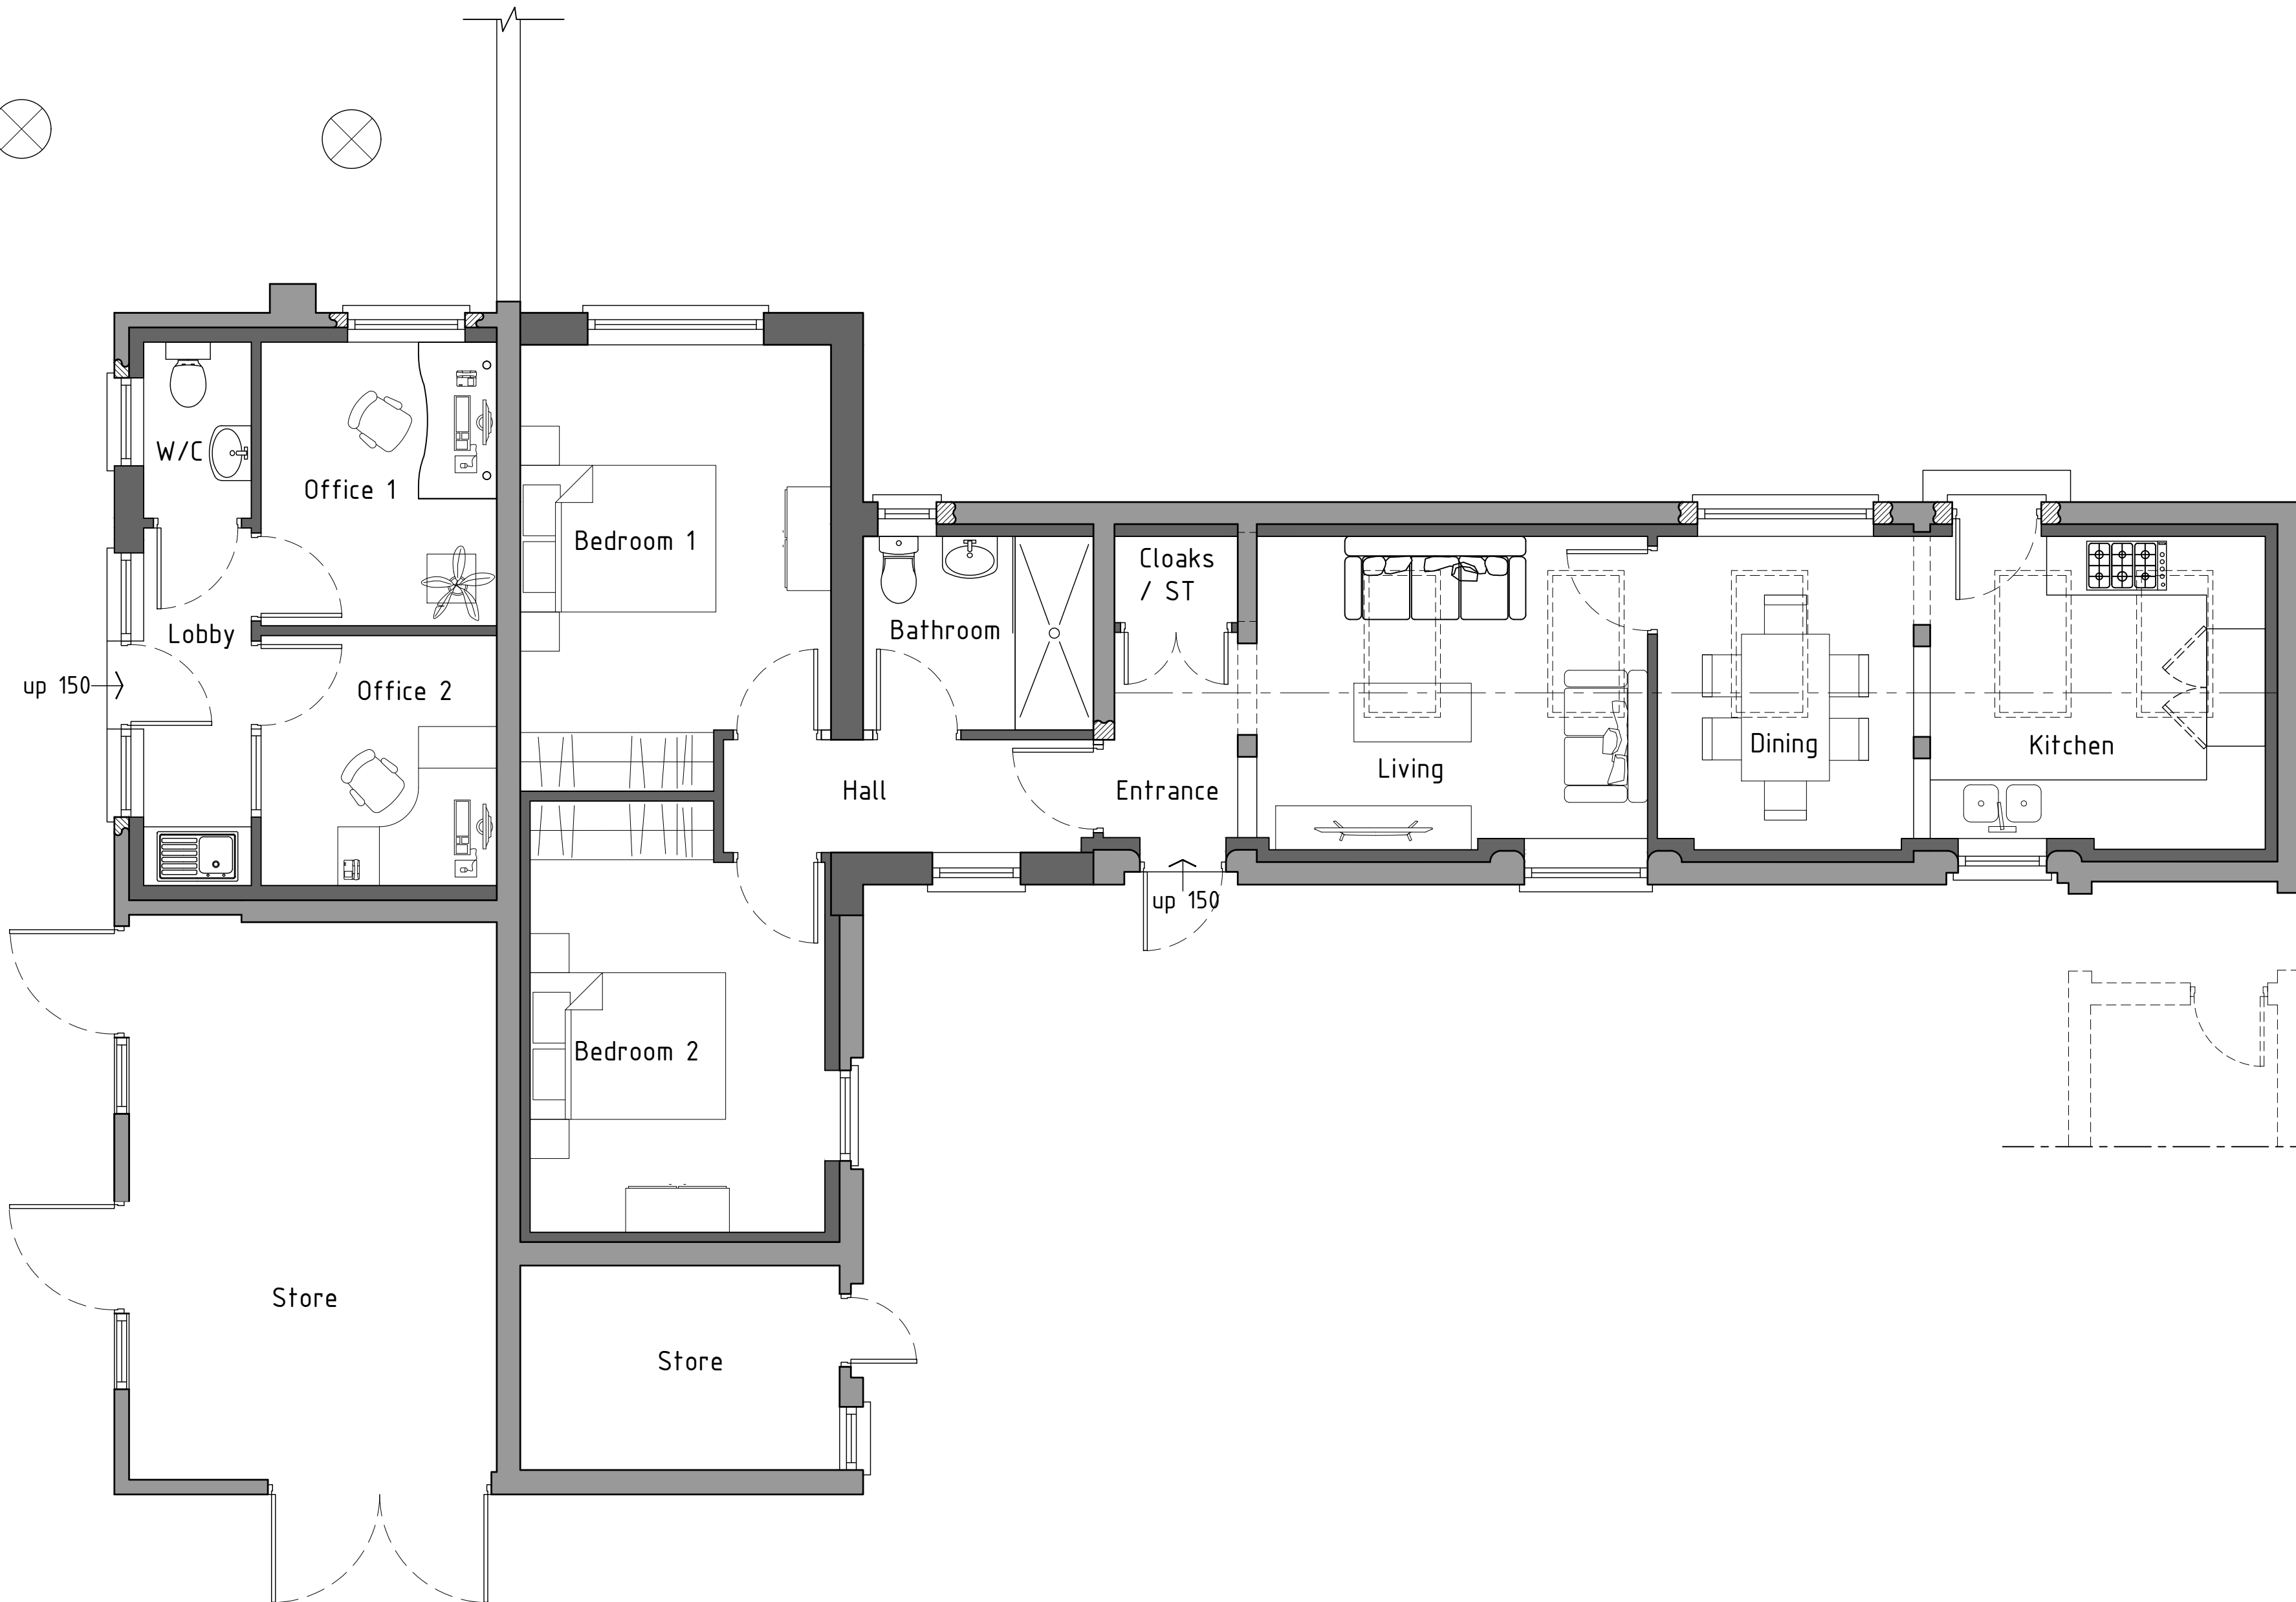
 
 
 


Ground floor plan 1:50

Proposed

 HDS Architectural Services, The Foundry, 15 Yorke Street, Wrexham LL13 8LW Tel (01978) 345250 www.hdsarchitectural.co.uk	
Project; Proposed Annex at Plas Eyton, Eyton, Wrexham, LL13 0YD	
Title; Proposed Ground floor plan	Scale (A2); 1:50
Dwg No; OBPE/PD/03	Date; 20.04.22
Revision;	