






Front Elevation 1:100

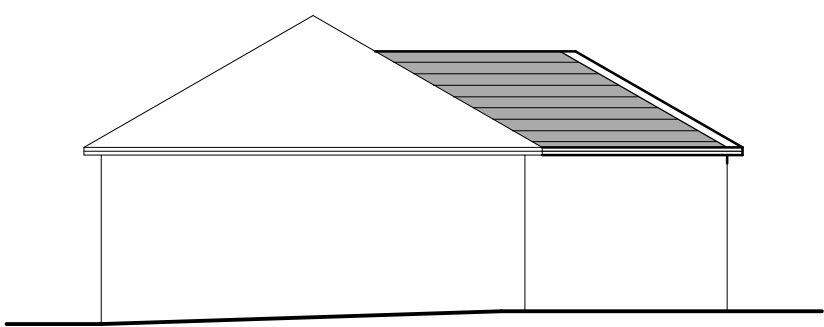


Side Elevation 1:100

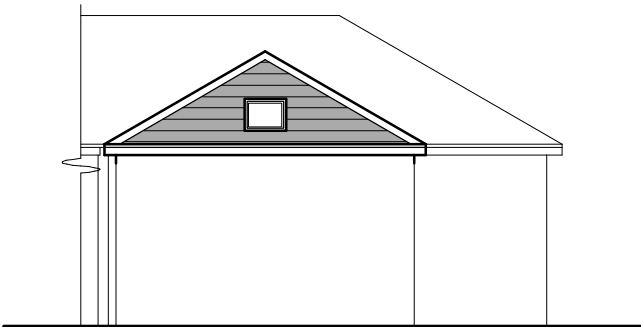

Rear Elevation 1:100

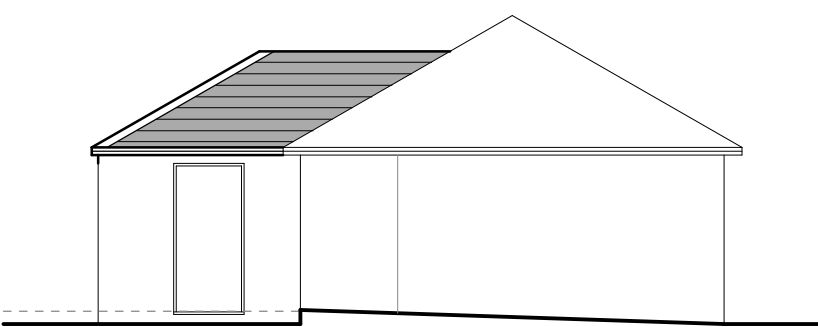

Side Elevation 1:100

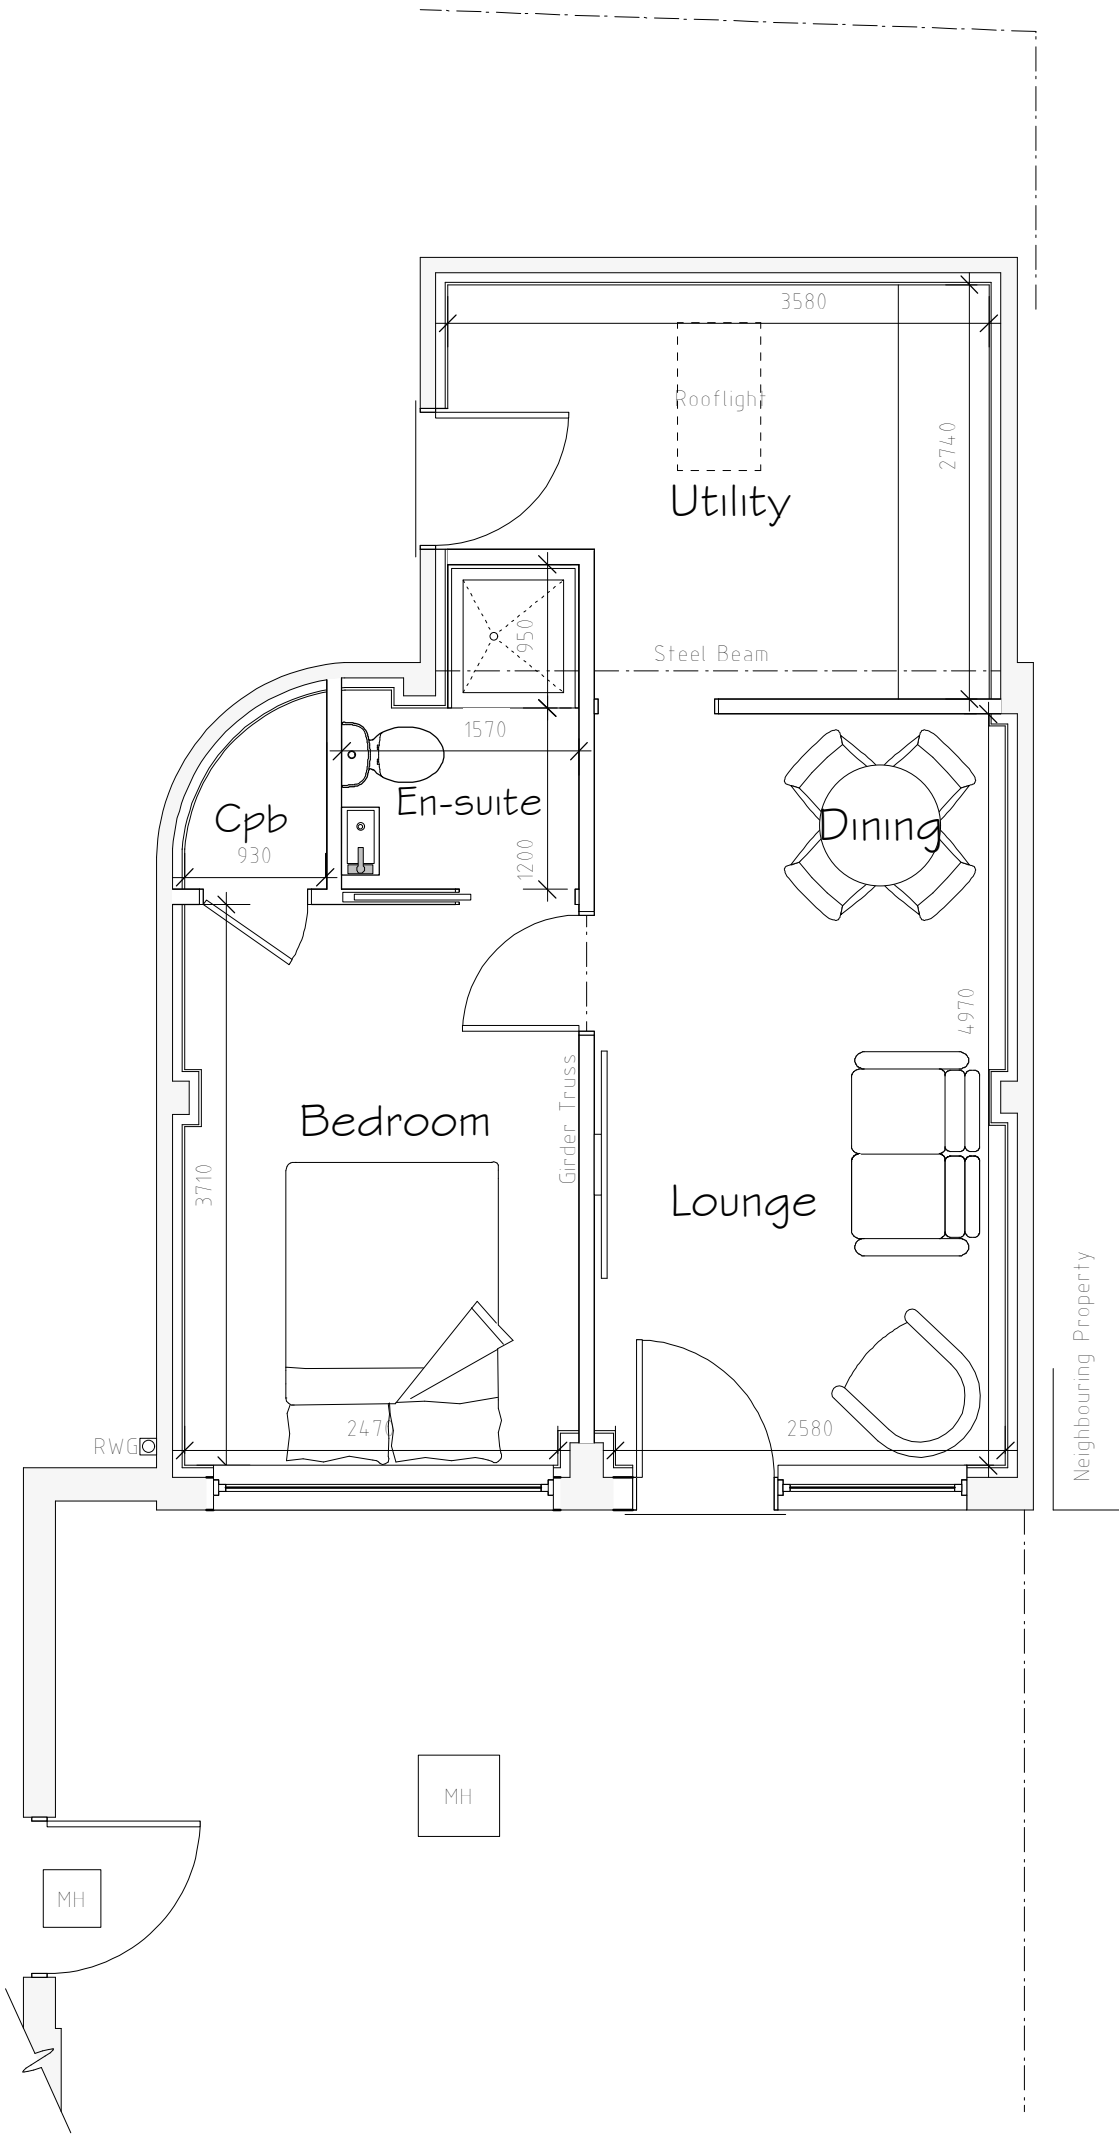

Ground Floor Plan 1:50

External Facing Materials
External walls are to comprise facing brick to Local Authority approval and to match existing.

Roofing Materials
Roof coverings are to be slates to Local Authority approval and to match existing.

All new windows are to comprise sealed double glazed units set in good quality uPVC frames.

All fascias and soffits are to comprise uPVC to match windows.

Rainwater to be collected in half round uPVC guttering and uPVC downpipes, to discharge to soakaways located in garden.
Services Key

- MH Existing Man Hole Position
- Existing Rain Water Gully (RWG) Position

Rev	Date	Detail	Initial
A	10/22	Design Update	E.M.J

Project: Proposed Alterations to, Belgrave House, Village Walks, Marford, LL12 8SZ	
Title: Planning	Scale: (A2) 1:50 & 1:100

Drawn By: E.M.Jackson	Date: Oct 2022
Drawing No: F048/003	Sheet: 1 of 1



Office 3K4,
Redwither Business Tower,
Wrexham. LL13 9XT
Tel: 01978 356500
www.blueprintarchitectural.com
© copyright all rights reserved