


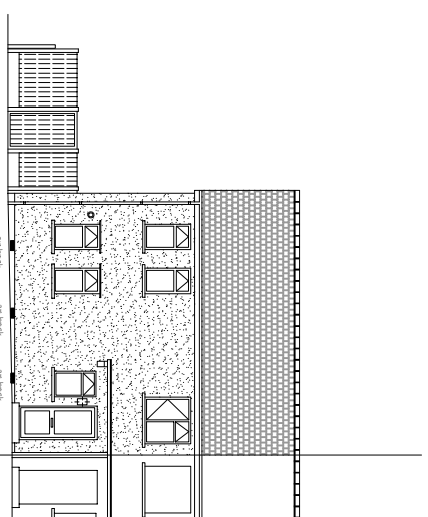


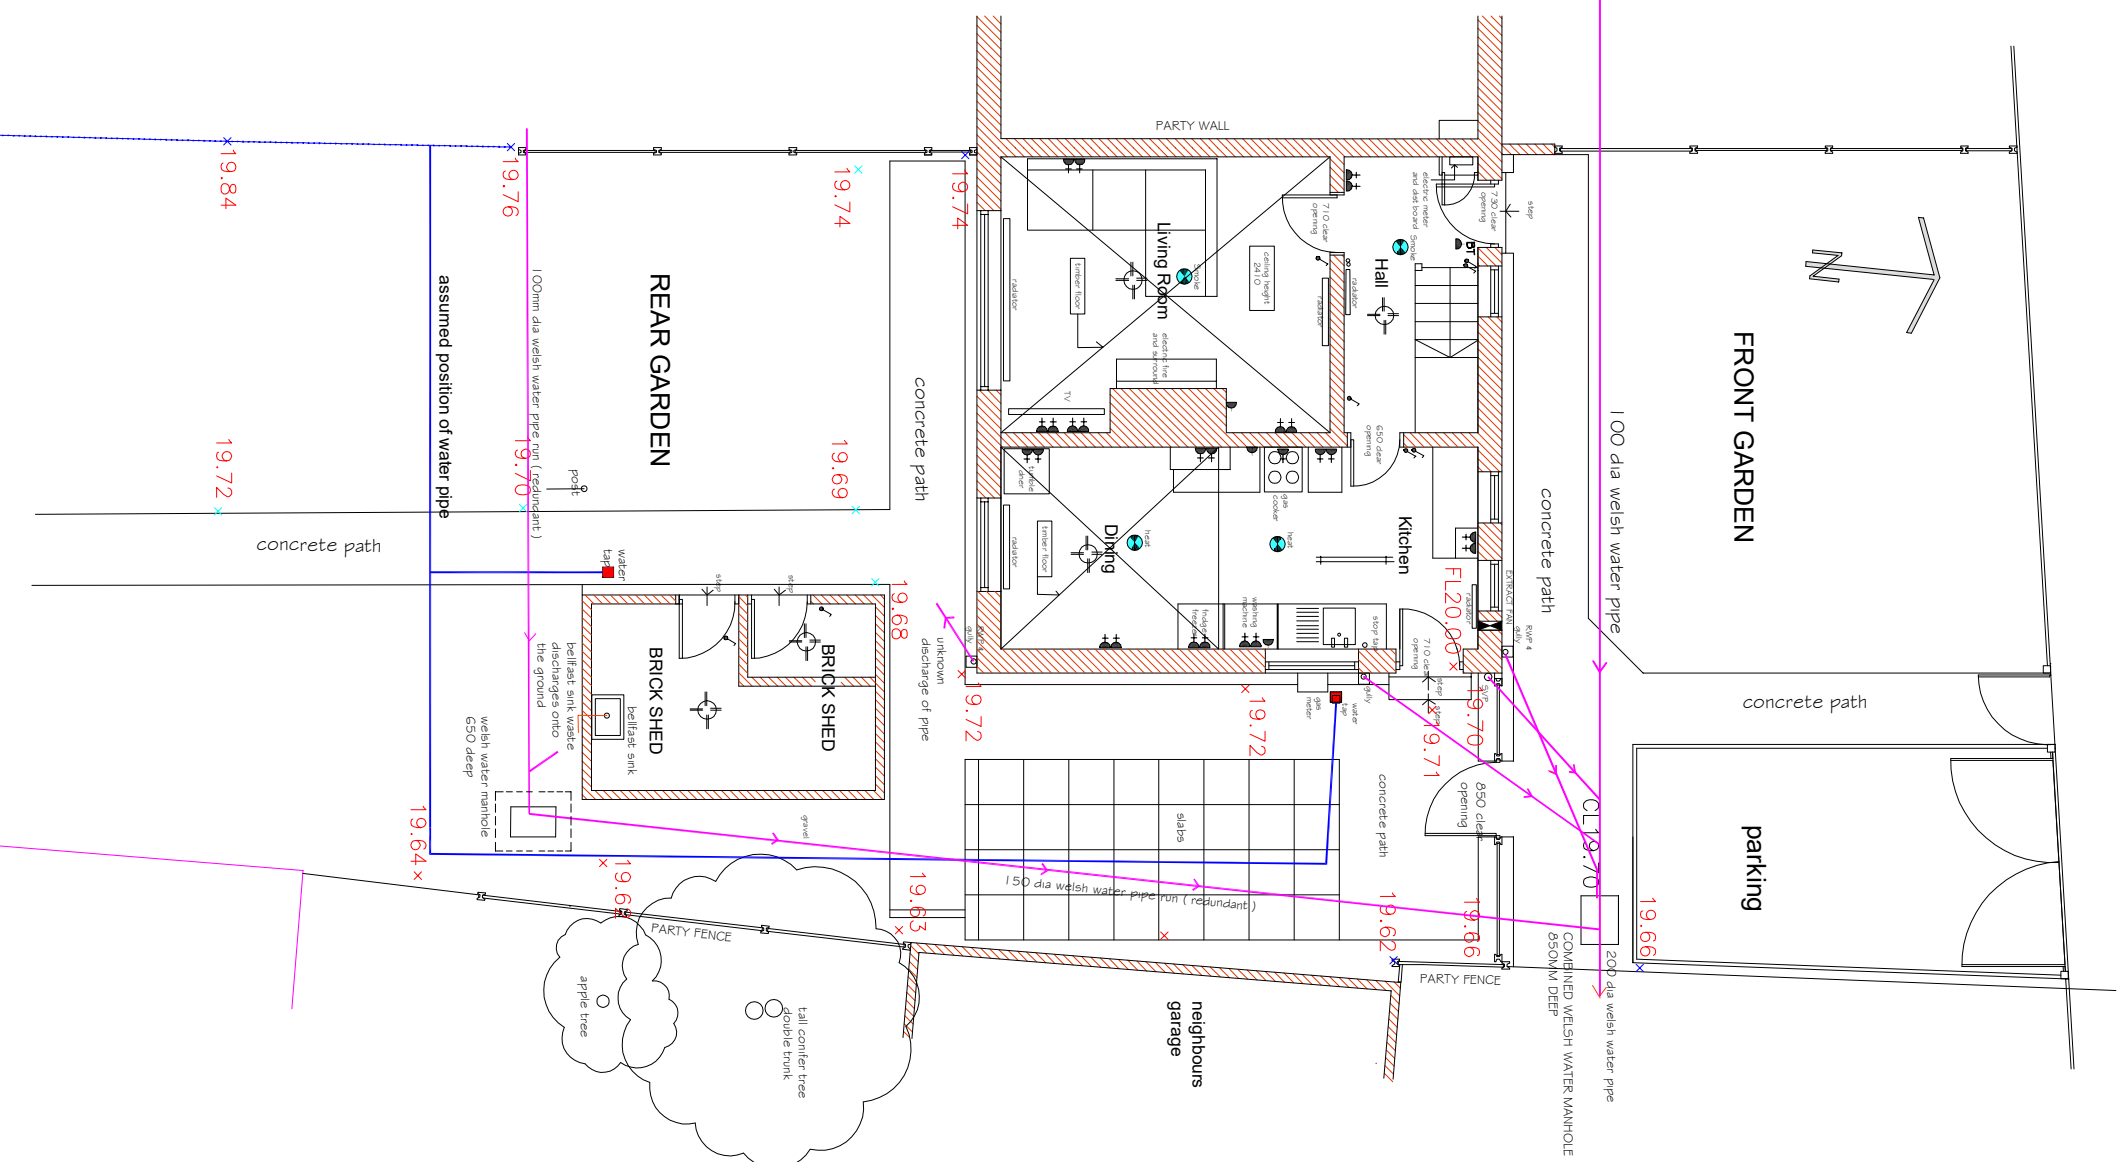



Existing Front Elevation.scale 1:100

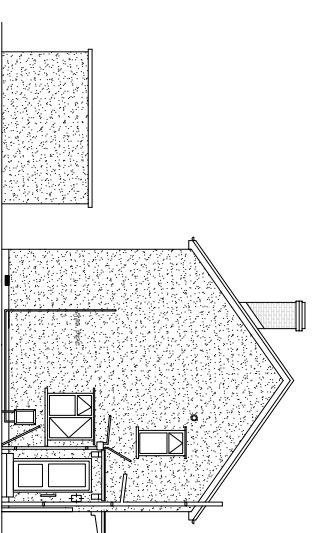


at Brock
Existing Side Elevation.

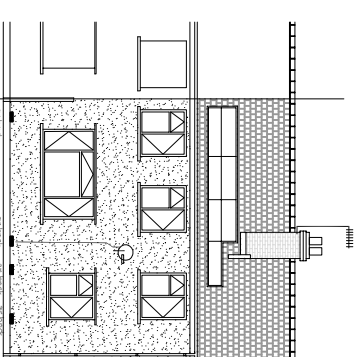

Existing Rear Elevation.

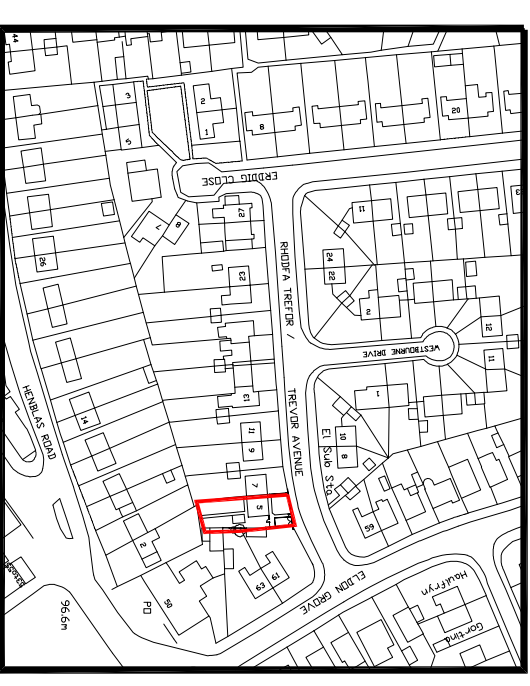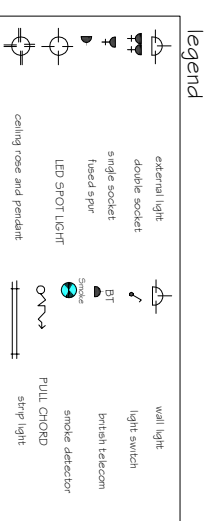

EXISTING LOCATION PLAN SCALE 1:1250

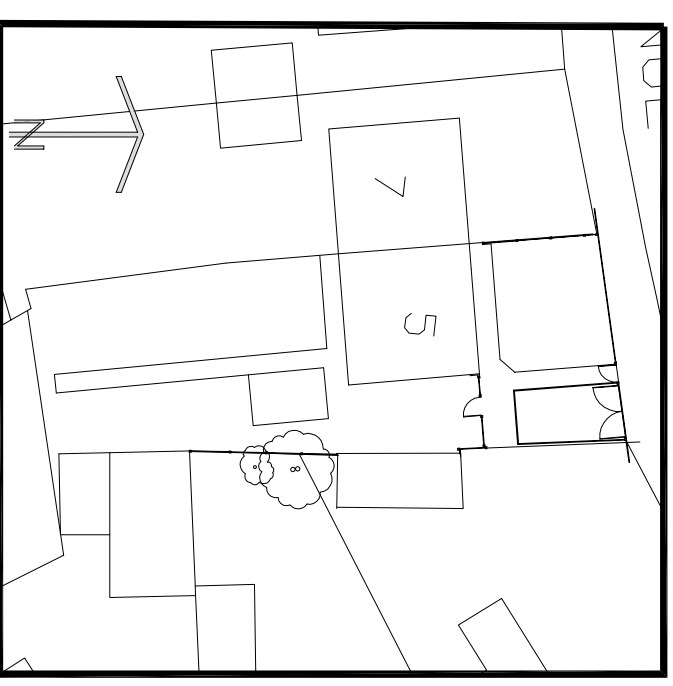

EXISTING SITE PLAN SCALE 1:200

Reproduced from the Ordnance Survey Mapping with the permission of the controller of Her Majesty's Stationery Office Crown copyright. Unauthorised reproduction infringes Crown copyright and may lead to prosecution or civil proceedings. Wrexham County Borough Council Licence No. LA092 IL.