



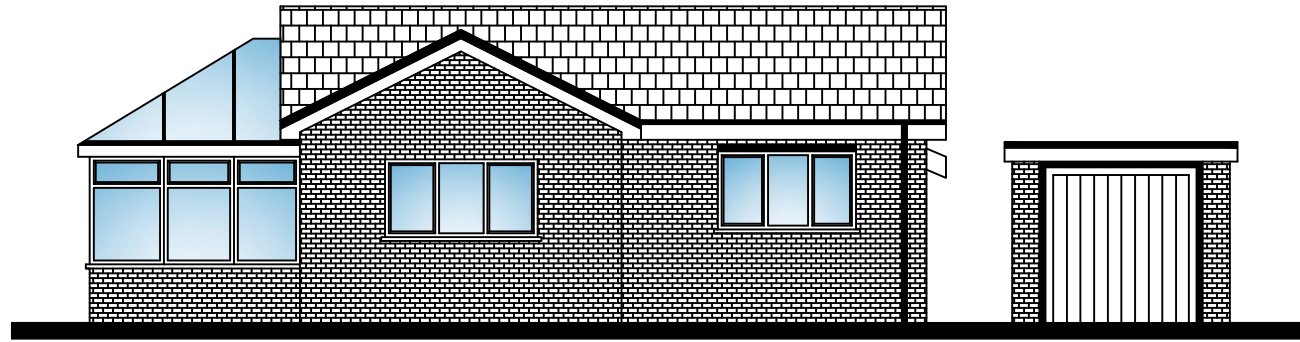

EXISTING FRONT ELEVATION PLAN A

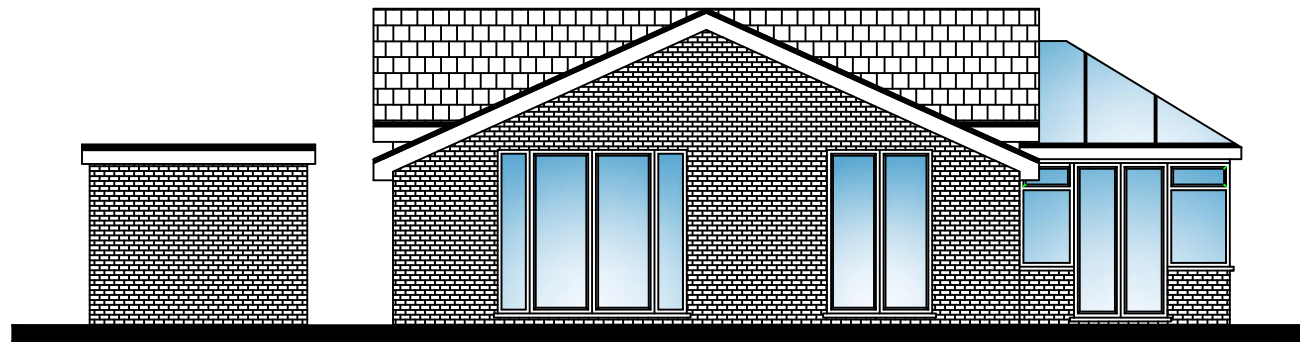

EXISTING REAR ELEVATION PLAN C



EXISTING SIDE ELEVATION PLAN D

REV:	DESCRIPTION:	SCALE 1:100 A3
DRAWN: IEF		DATE: 03.07.22

CLIENT	Mr. & Mrs T Walker 6 Willow Court, Bryn Estyn Lane Wrexham LL13 9NE
--------	---

PROJECT	Proposed Single Storey Side Extension - Forming New Home Office / Study
---------	--

TITLE	Existing Elevation Plans
-------	--------------------------

DRAWING NUMBER	FS 190/22 - 003
----------------	-----------------

JOB NUMBER	190/22
------------	--------



BUILDING SURVEYORS - CHARTERED BUILDING ENGINEERS -
ARCHITECTURAL DESIGN - PLANNING CONSULTANCY SERVICES



Mr. IAN E FOXALL BSc. (Hons) AssocRICS MCIOB C.BuildE MCABE

Tel: 01244 292421 Mobile: 07736286663
E-Mail: ian@foxallsurveying.co.uk Web: www.foxallsurveying.co.uk
9 CAMPBELL CLOSE, ALYN PARK, ROSSETT WREXHAM LL12 0HZ

DO NOT SCALE FROM THIS DRAWING - USE FIGURED DIMENSIONS ONLY. READ
IN CONJUNCTION WITH ALL OTHER SPECIALISTS/CONSULTANTS DRAWINGS.
REPORT ANY DISCREPANCIES BEFORE AFFECTED WORK COMMENCES. ALL
SETTING OUT DIMENSIONS TO BE CHECKED ON SITE BY CONTRACTOR BEFORE
WORK COMMENCES. THIS DRAWING REMAINS COPYRIGHT OF -
[FOXALL SURVEYING & DESIGN SERVICES LTD.](http://www.foxallsurveying.co.uk) COPY / DISTRIBUTION ONLY
CONSENT OF THE AUTHOR.