


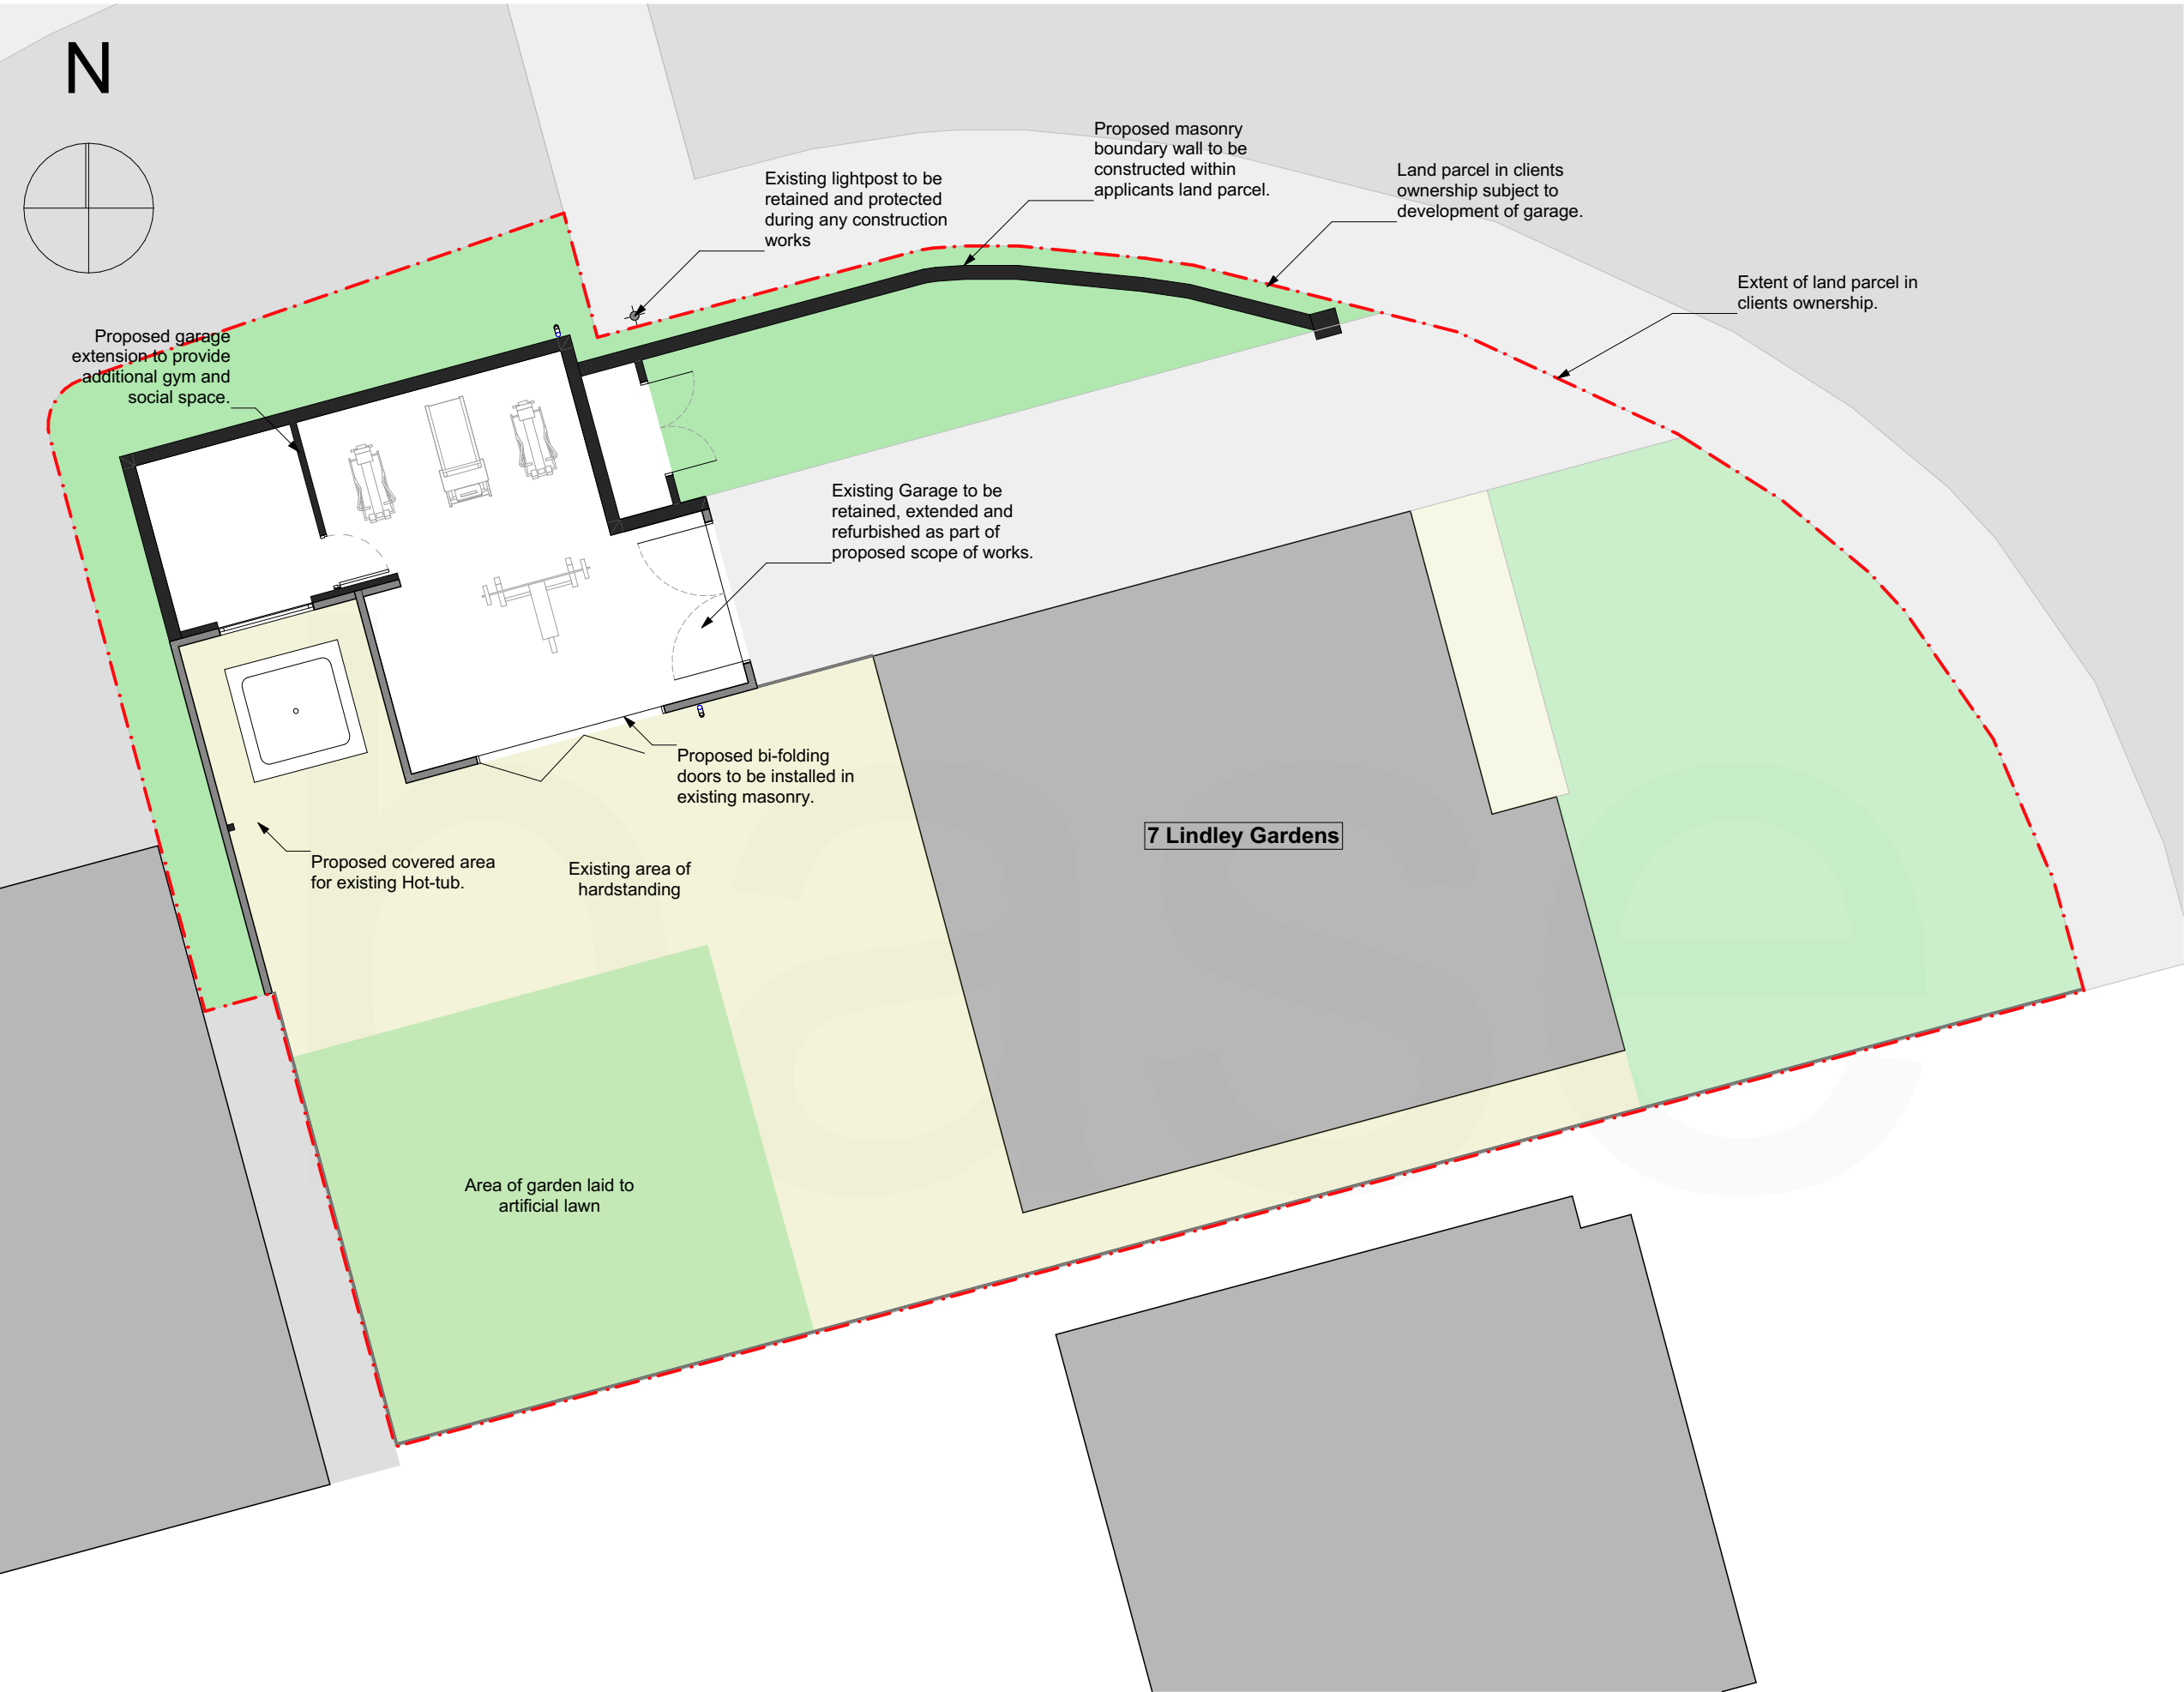

Proposed Site Plan
1:100



Rev.	-	Revision Description.
By.	-	
Chk.	-	

Scale.	1:100 @ A3	Drawn by.	KT
Date.	02.02.22	Chk.	JS

Project Title
7 Lindley Gardens

Client
Mr Philip Joseph

Drawing Title
Proposed Site Plan

Project No.	Drawing No.	Rev.
BA3233	PL-005	

This drawing is the property of base Architecture & Design Ltd. It shall not be copied or scanned, in part or whole, without prior consent of base Architecture and Design. Do not scale this drawing.